


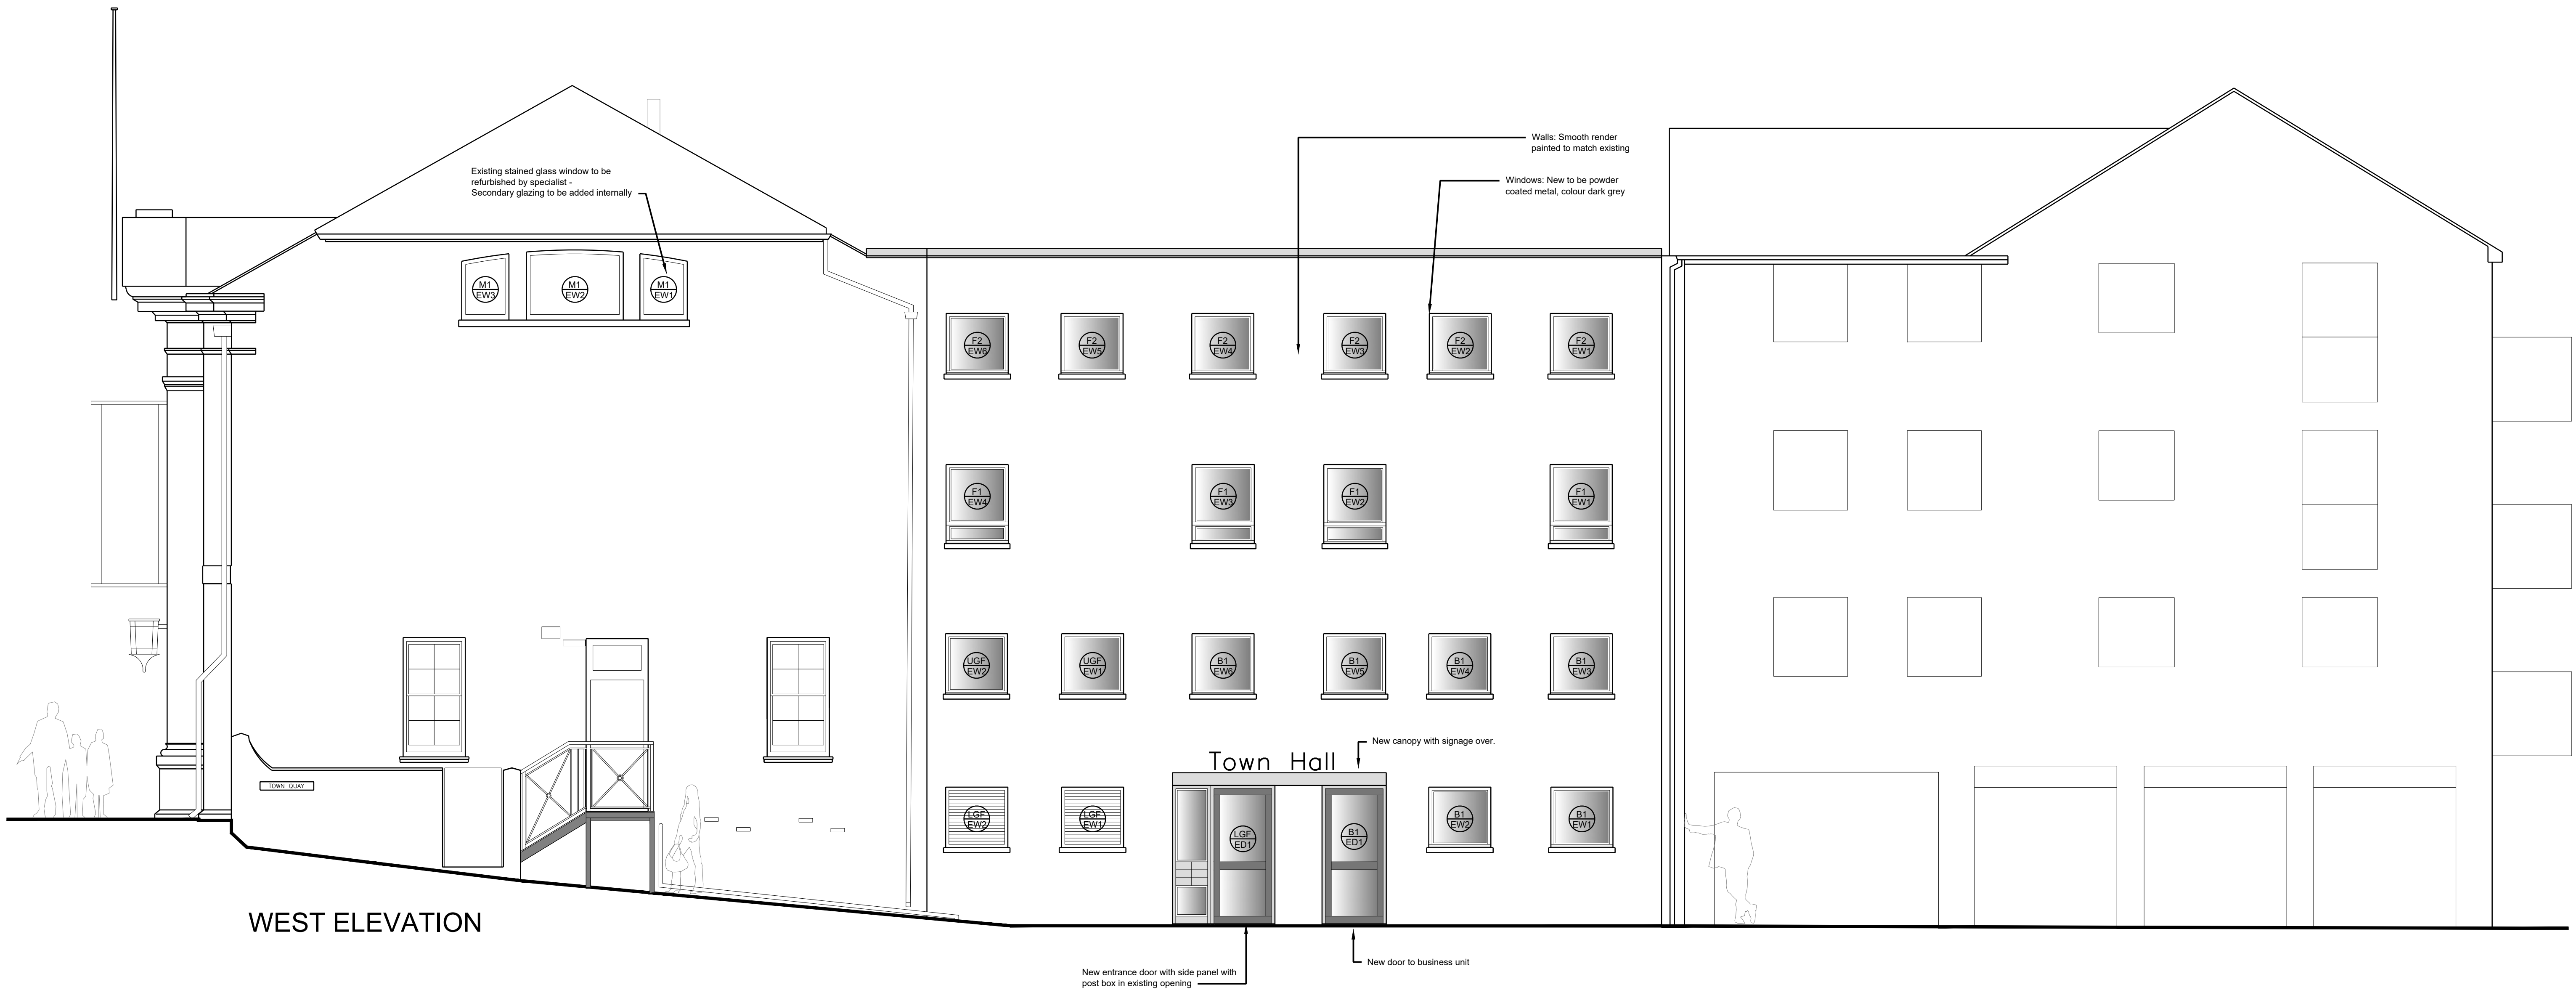

External building materials:

Walls: Smooth render painted to match existing

Windows: New to be powder coated metal, colour dark grey. Existing remaining to be refurbished and decorated (colour as existing) with any stained glass refurbished

Flat roof: Extend existing roofing felt to match

Rainwater pipes and gutters: cast iron, colour to match existing.

Scale in Metres

