


- NOTES:**
- 1. All dimensions are in mm and must be checked on site.
 - 2. Drawings are to be read in conjunction with accompanying documents.
 - 3. Any errors or inaccuracies should be brought to the attention of Grumitt Wade Mason.

No.	Description	Date

Contact information
Unit 3, Tungsten Building, George Street
Portslade, Brighton, BN41 1RA

Tel: 01273 415940
Email: Aurelie@grumittwademason.com

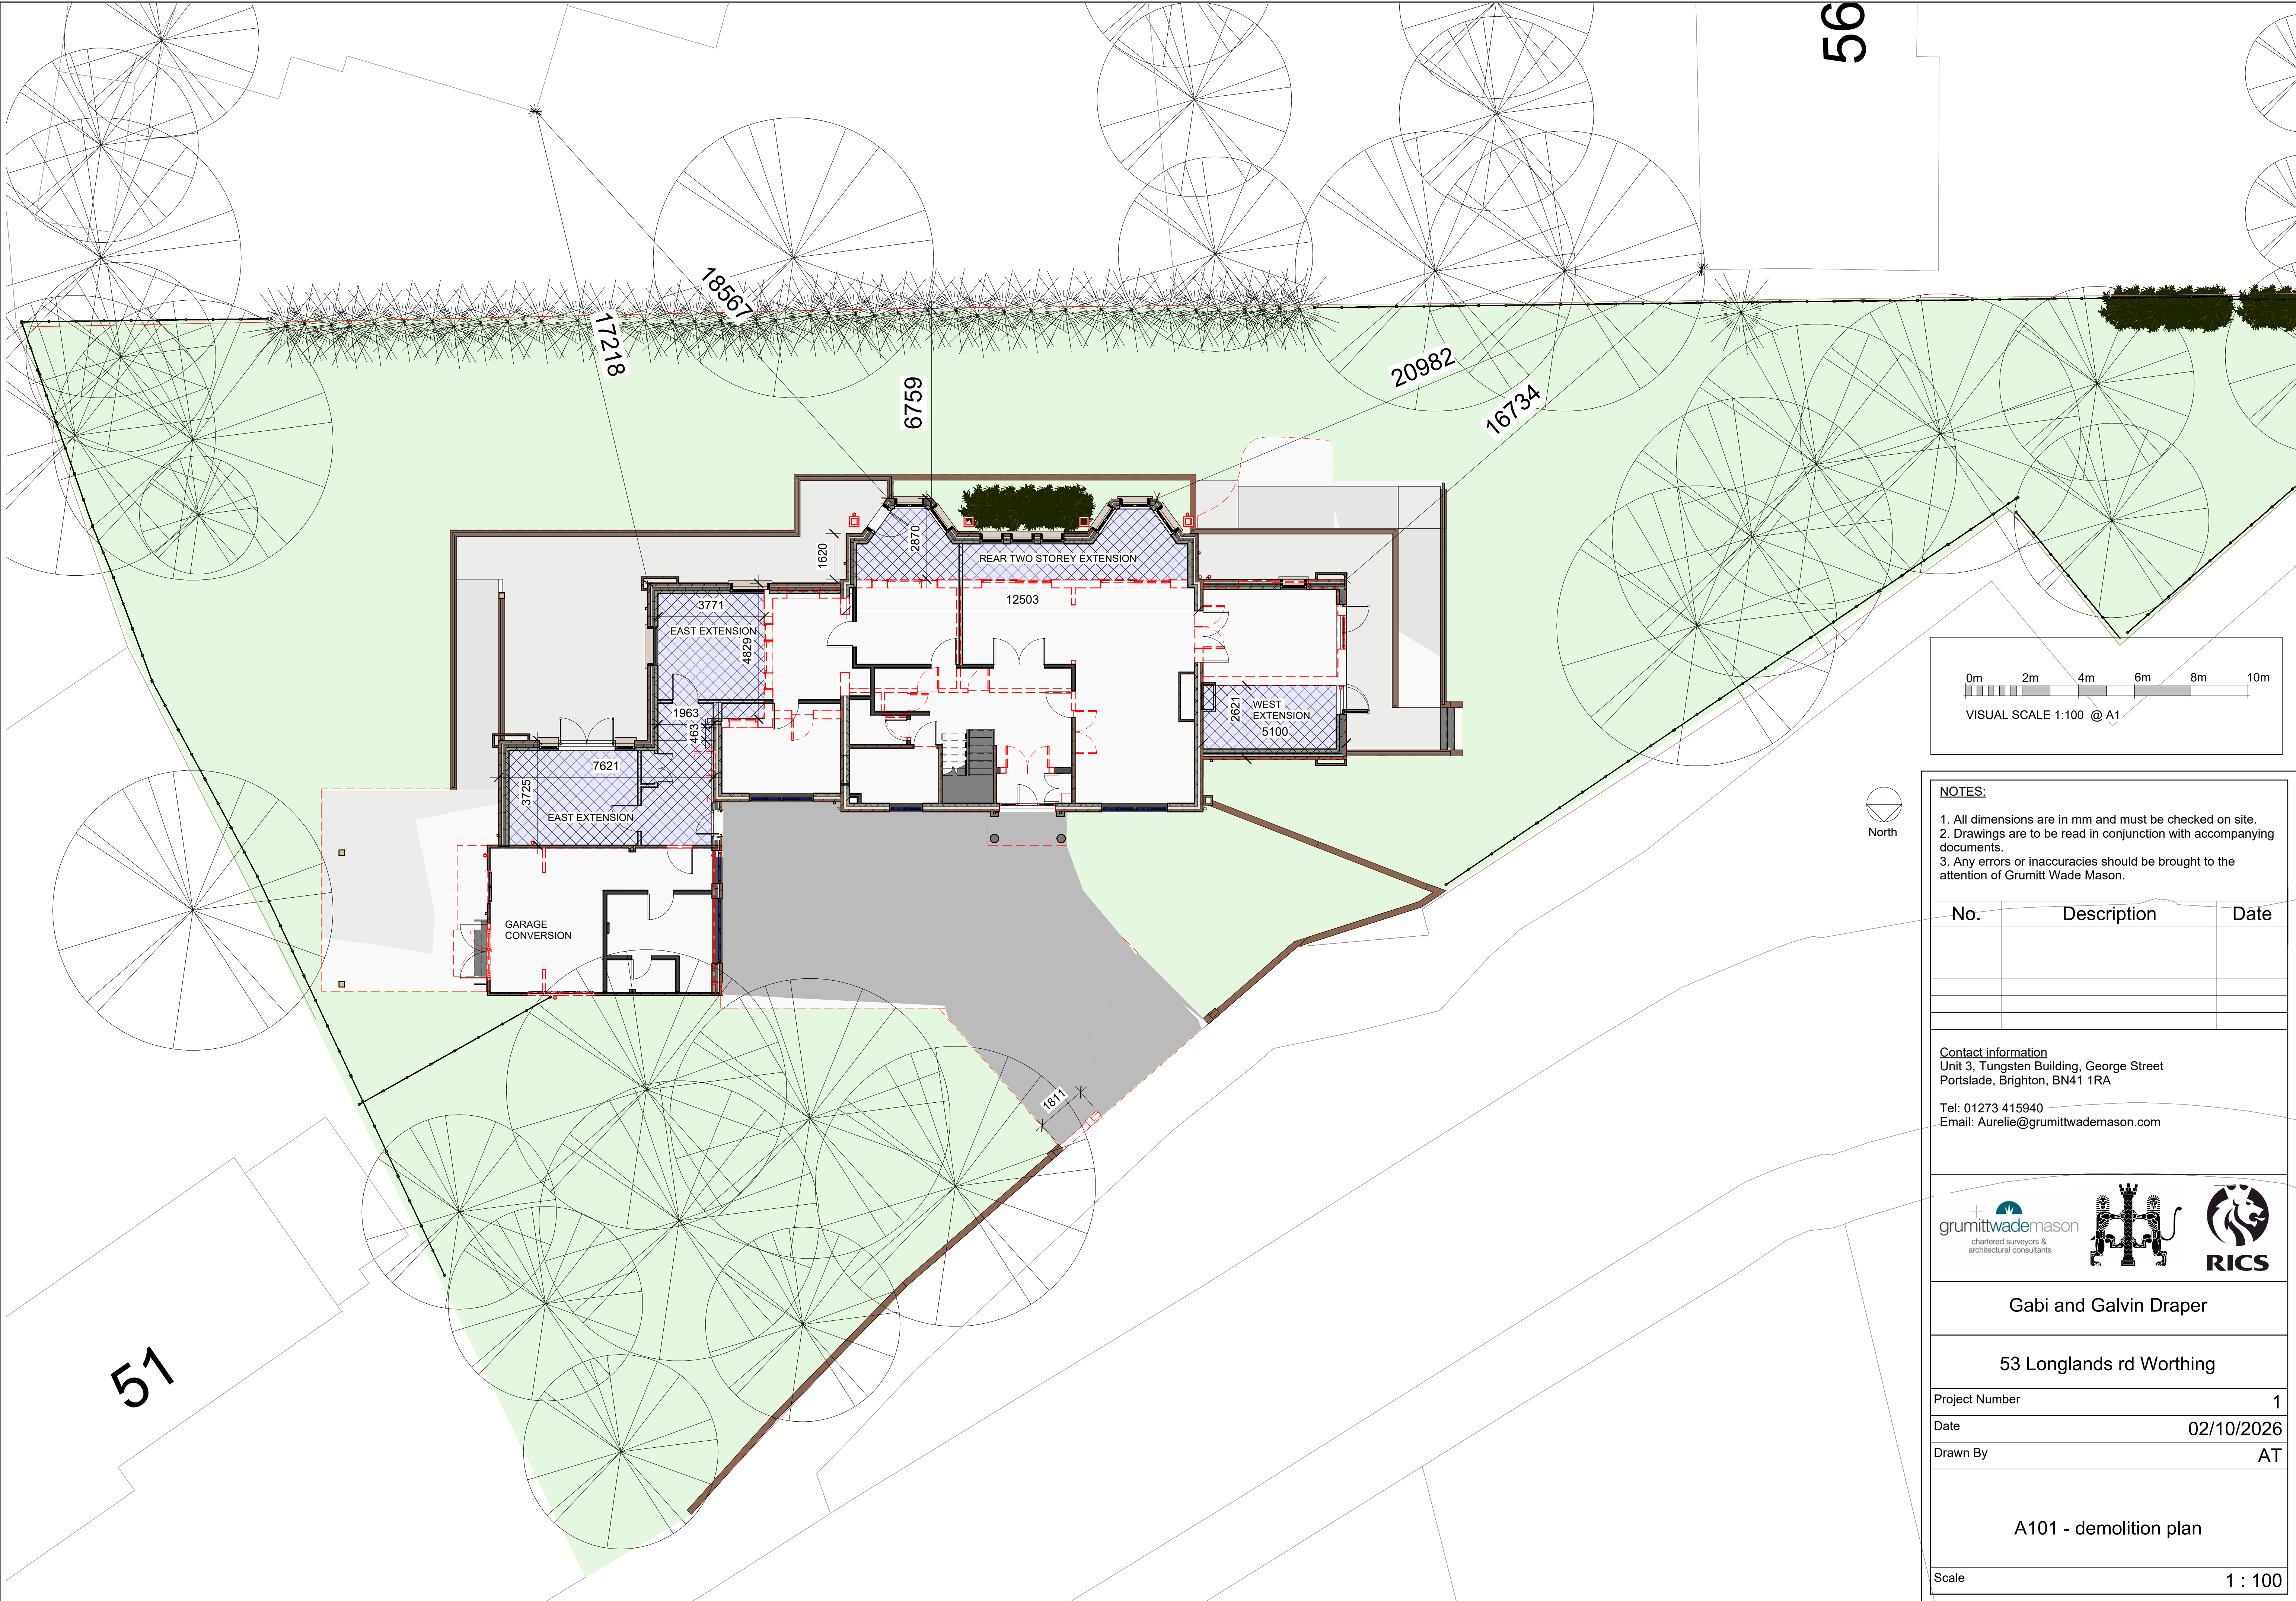

Gabi and Galvin Draper

53 Longlands rd Worthing

Project Number 1

Date 02/10/2026

Drawn By AT

A101 - demolition plan

Scale 1 : 100