


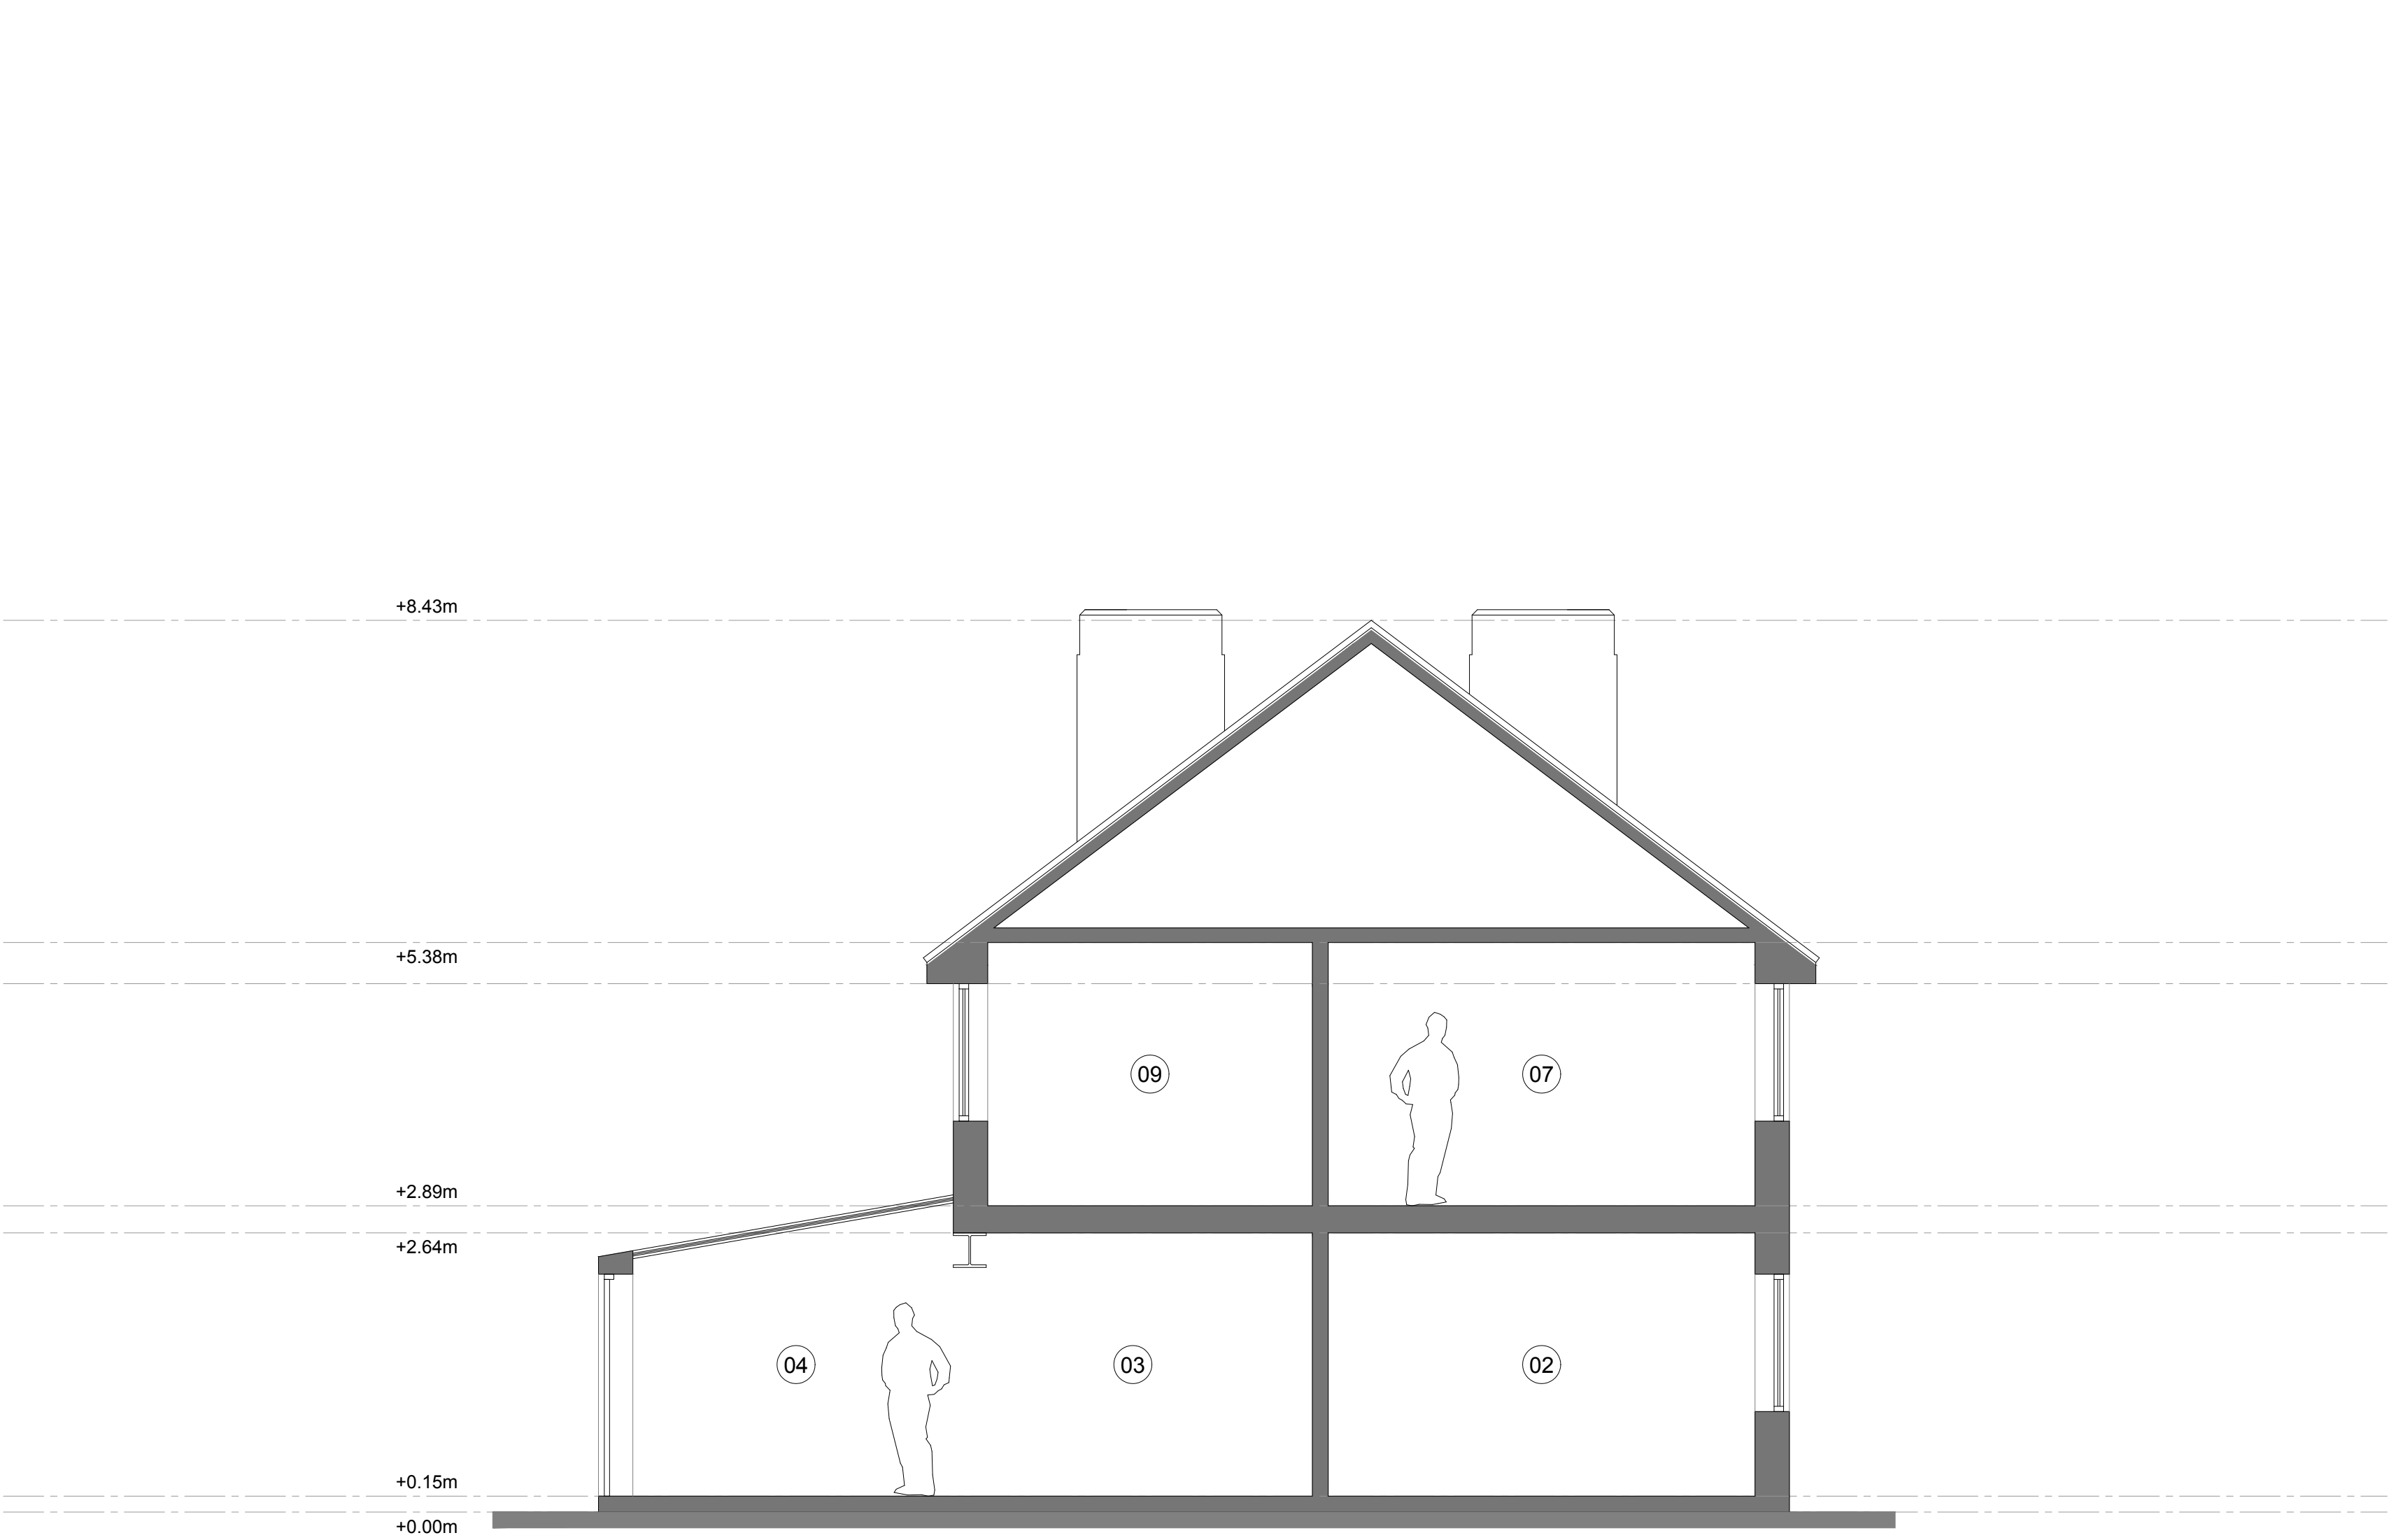

SECTION A - A



- Existing Notes:**
- 01. Entrance Hall
 - 02. Living Room
 - 03. Dining
 - 04. Conservatory
 - 05. Kitchen
 - 06. Landing
 - 07. Bedroom 1
 - 08. Bedroom 2
 - 09. Bedroom 3
 - 10. Family Bathroom
- Existing Materials:**
- 11. Concrete Tile
 - 12. White Render
 - 13. Facing Brick
 - 14. White Windows & Doors

Rev.	Date	Detail
-	-	-

Status
PLANNING

AT

ATELIER
T & B

CIAT

affiliate

Tel: 01403 458915 mail: info@atelierb.co.uk www.atelierb.co.uk	
---	--

Client
MR & MRS CRAIG

Project Title
17 ARDINGLY DRIVE, GORING-BY-SEA, WORTHING, BN12 4TN

Drawing Title
EXISTING SECTION

Scale.	1:50 A2	Date	Mar 2026	Drawn	TMA
--------	---------	------	----------	-------	-----

Drawing No.	AT - 088 - P07	Rev.	-
-------------	----------------	------	---

The copyright in this document and design is confidential to and the property of Atelier T&B Limited