Residential Development of a pair of semi-detached cottages at 75 Manor Road, Lancing, BN15 OHG August 2018

Drawing no:JB 401/ planning 05C

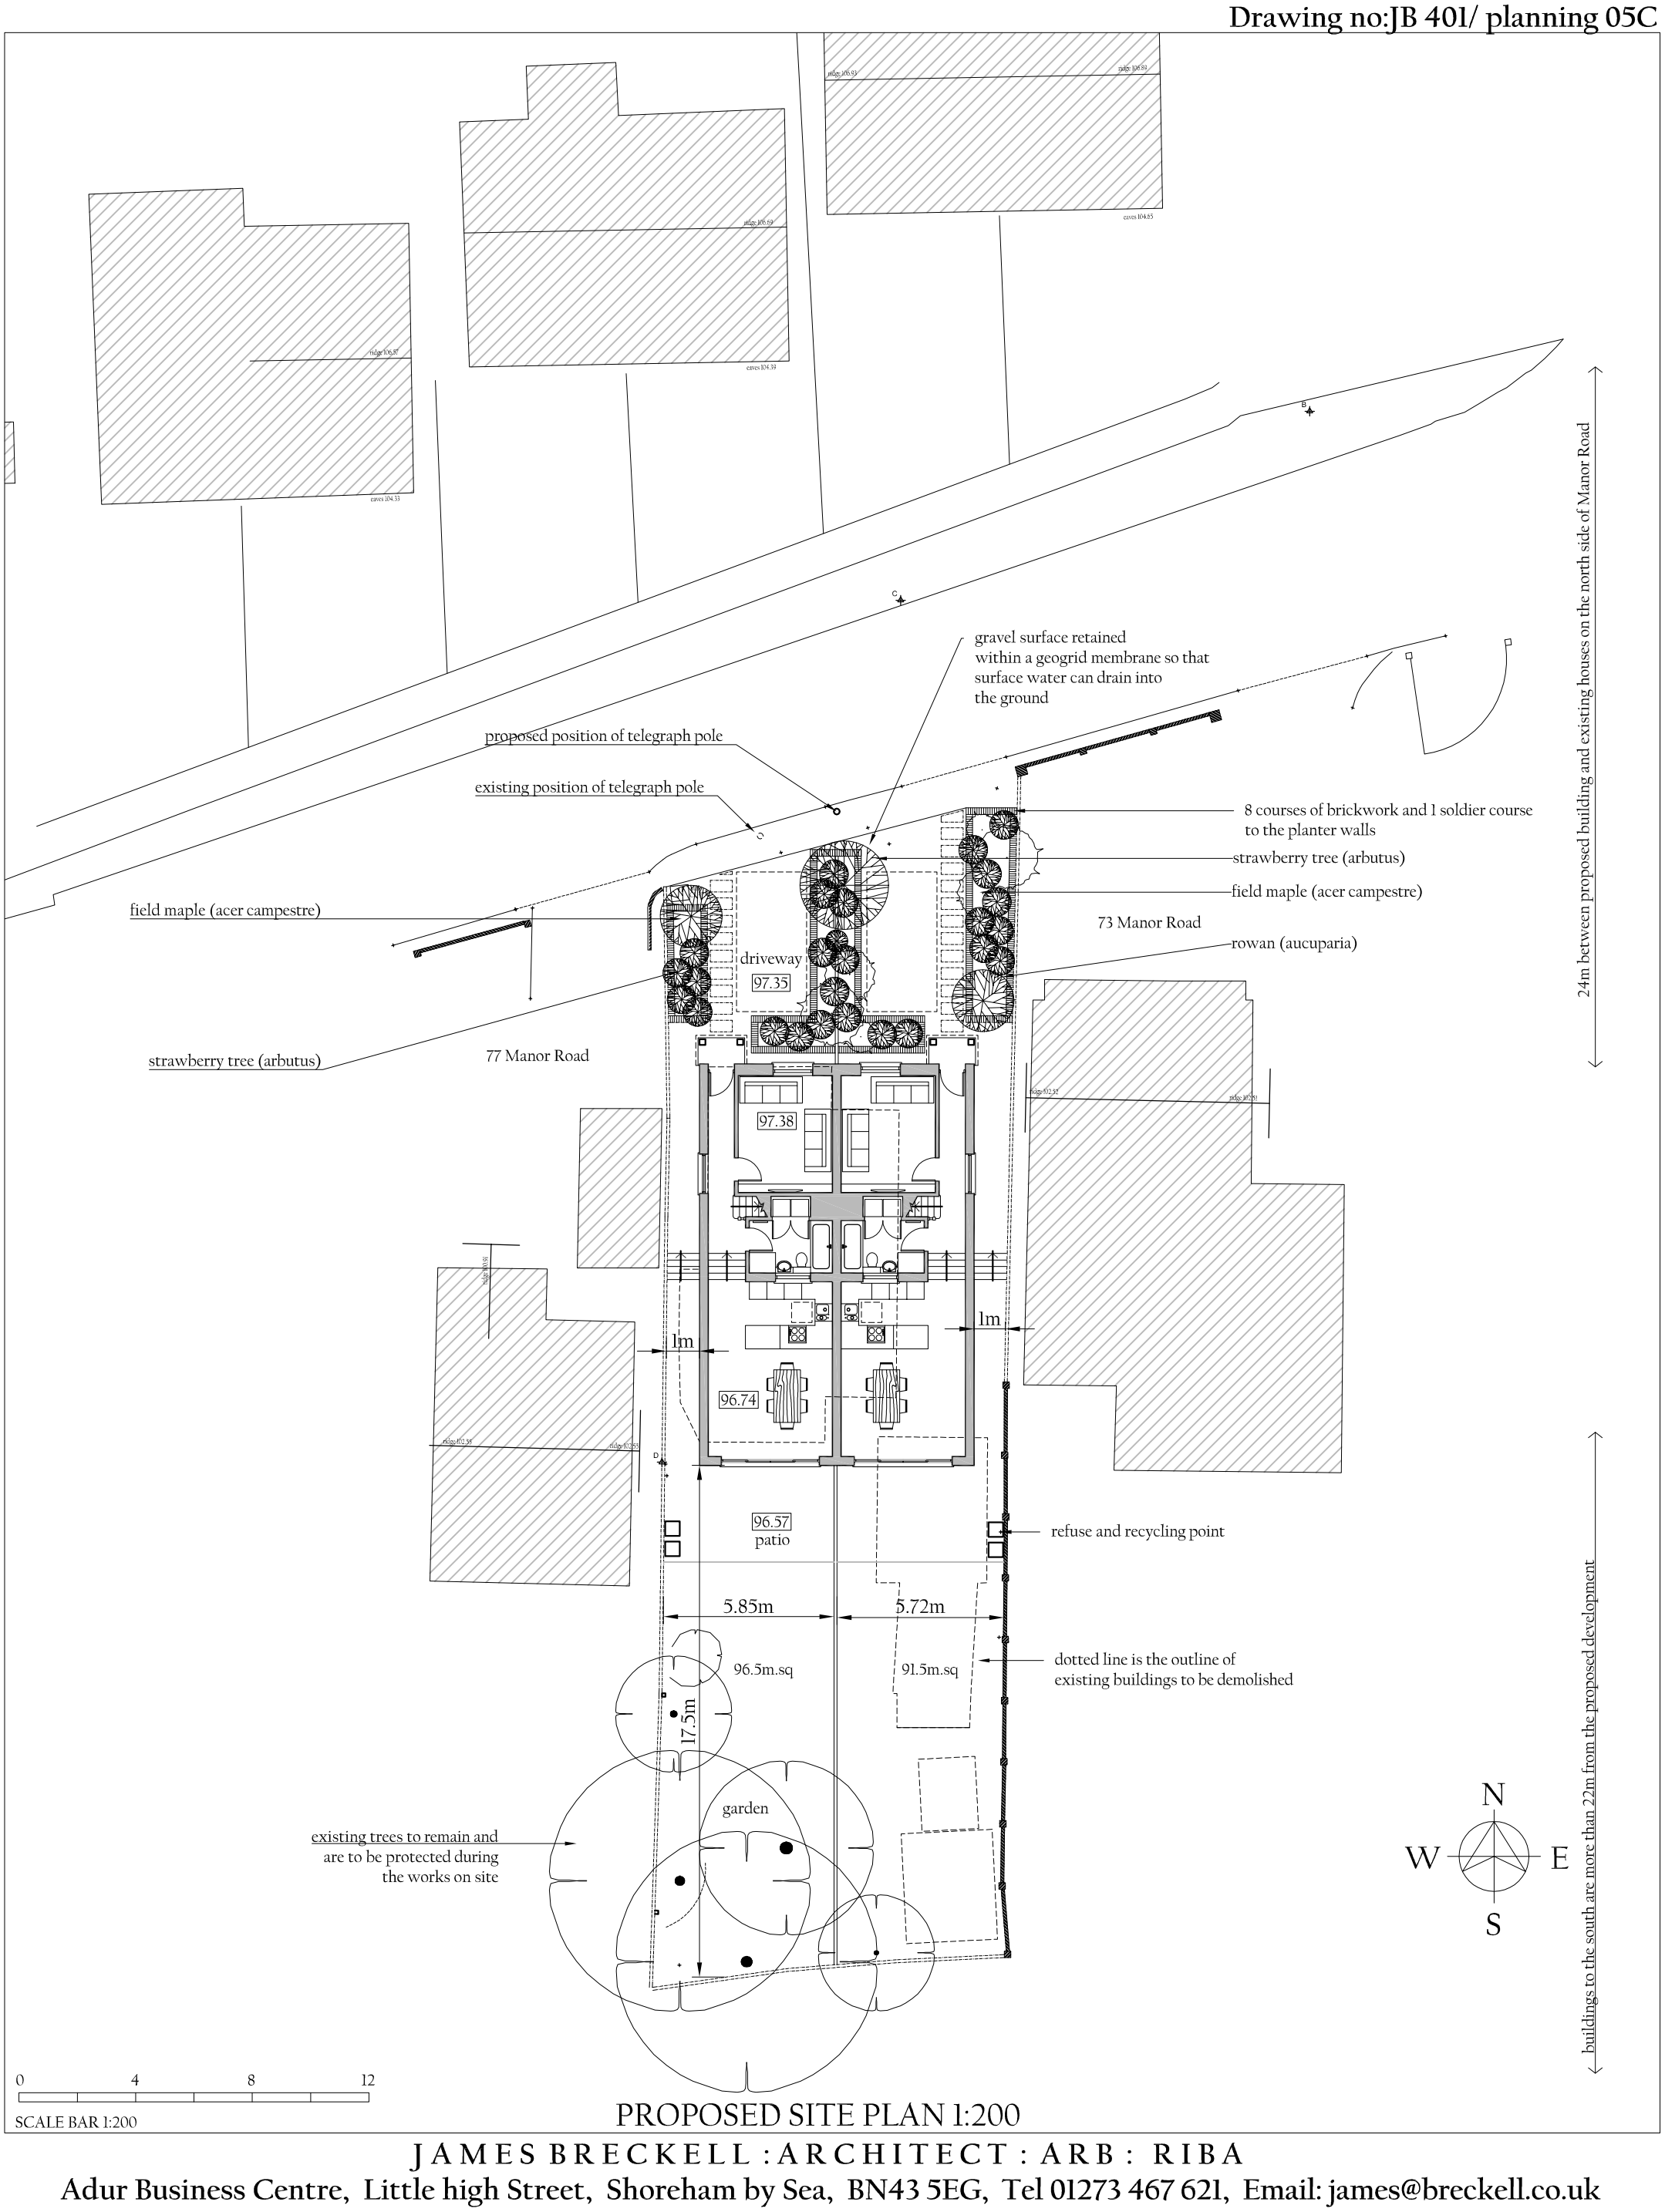

PROPOSED SITE PLAN 1:200

JAMES BRECKELL : ARCHITECT : ARB : RIBA

Adur Business Centre, Little high Street, Shoreham by Sea, BN43 5EG, Tel 01273 467 621, Email: james@breckell.co.uk