


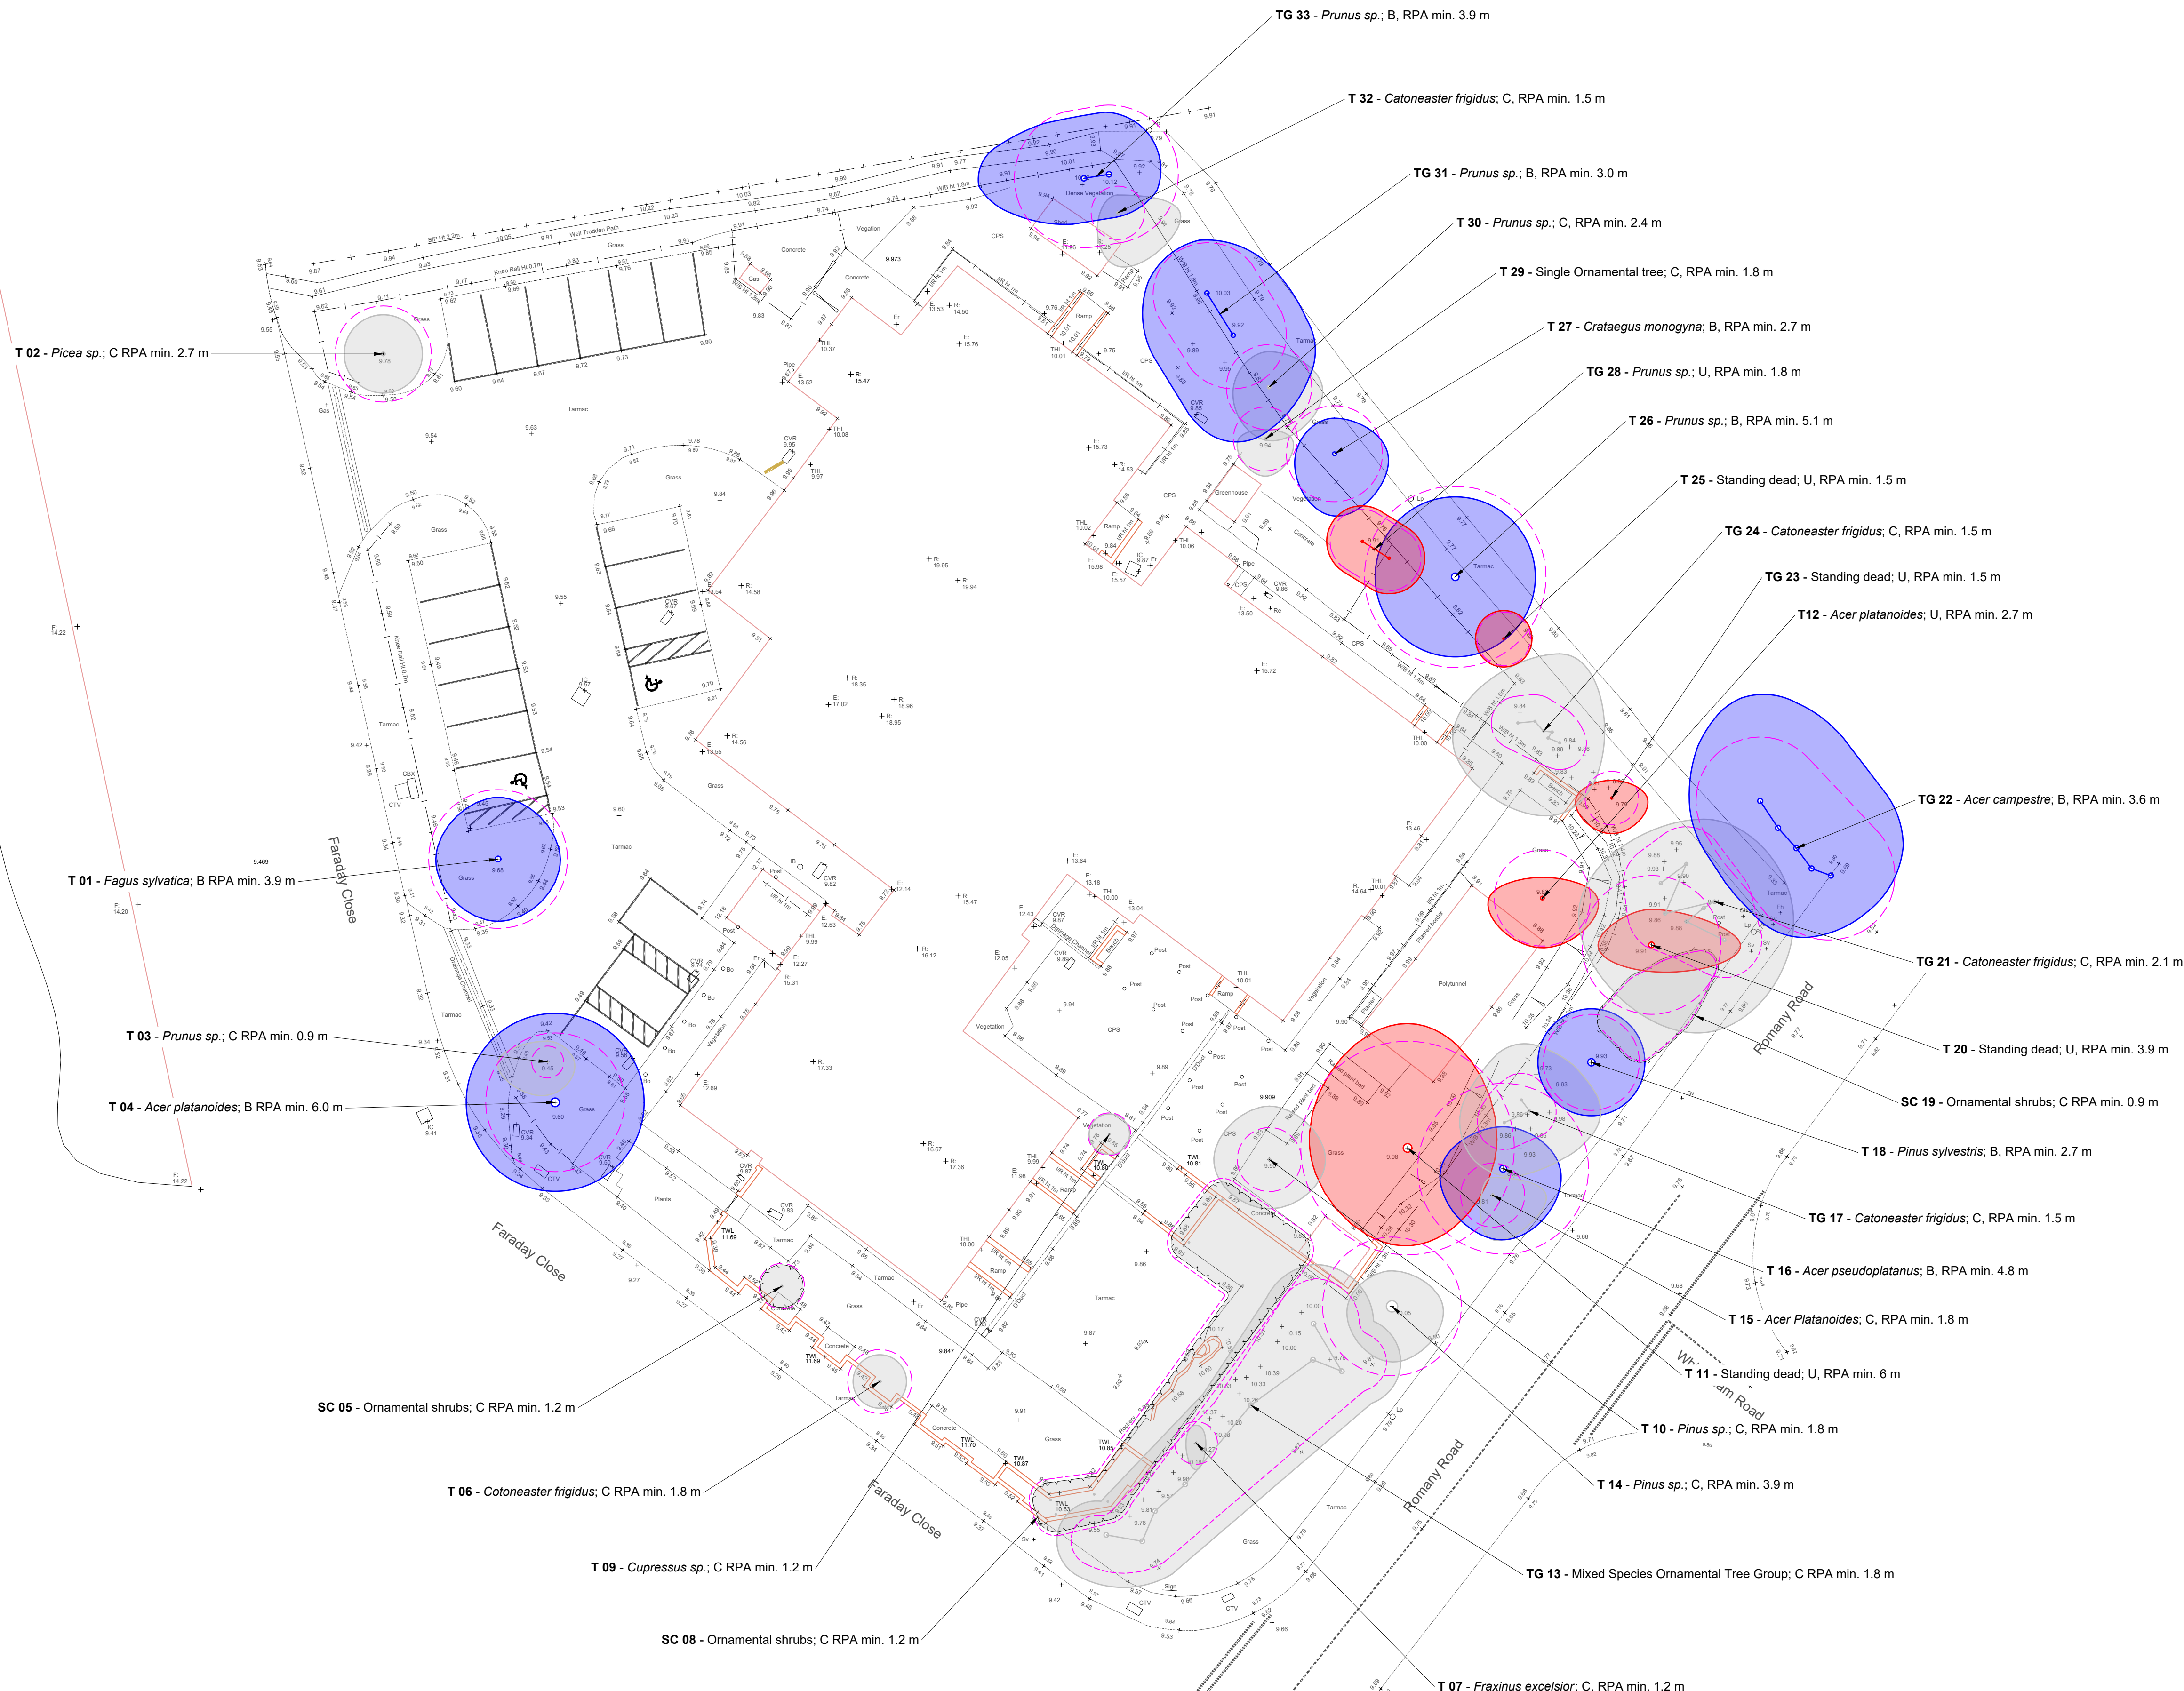

Legend

T02 Tree, Hedgerow and Shrub Numbers.

Tree Root Protection Areas
Specified in accordance with BS 5837:2012 - 'Trees in Relation to Design, Demolition and Construction - Recommendations'.

Category B Trees
Trees of Moderate Quality and Value.

Category C Trees
Trees of Low Quality and Value.

Category U Trees
Trees unsuitable for retention.

Existing Shrub Vegetation

Notes:

1. Drawing to be read in colour.
2. For details of existing trees and vegetation refer to: LLD3720-ARB-SCH-001 - Existing Tree Schedule;
3. For assessment of effects of the proposed development on existing trees refer to LLD3720-ARB-REP-001 - Arboricultural Impact Assessment and Method Statement.

PLANNING ISSUE

Rev	Description	Date	Initials
01	Planning Issue	05.03.26	GO
00	Draft Issue	02.03.26	TC

LIZARD
Landscape Design and Ecology

The Old Bank, 34 South Street, Tarring, Worthing, West Sussex, BN14 7LH
T. 01903 216033 E. lizardlandscape@btconnect.com W. lizardlandscape.co.uk

Client Atkinsrealis	Project Title and Location The Pines Faraday Close, Worthing, West Sussex, BN13 3RB
Drawing Title Tree Constraints Plan	
Scale 1:200@A1	Drawn TC
Approved GO	Date 02/03/2026
Drawing No LLD3720-ARB-DWG-001	Revision 01

Tree Constraints Plan

The Pines, Faraday Close, Worthing, West Sussex BN13 3RB