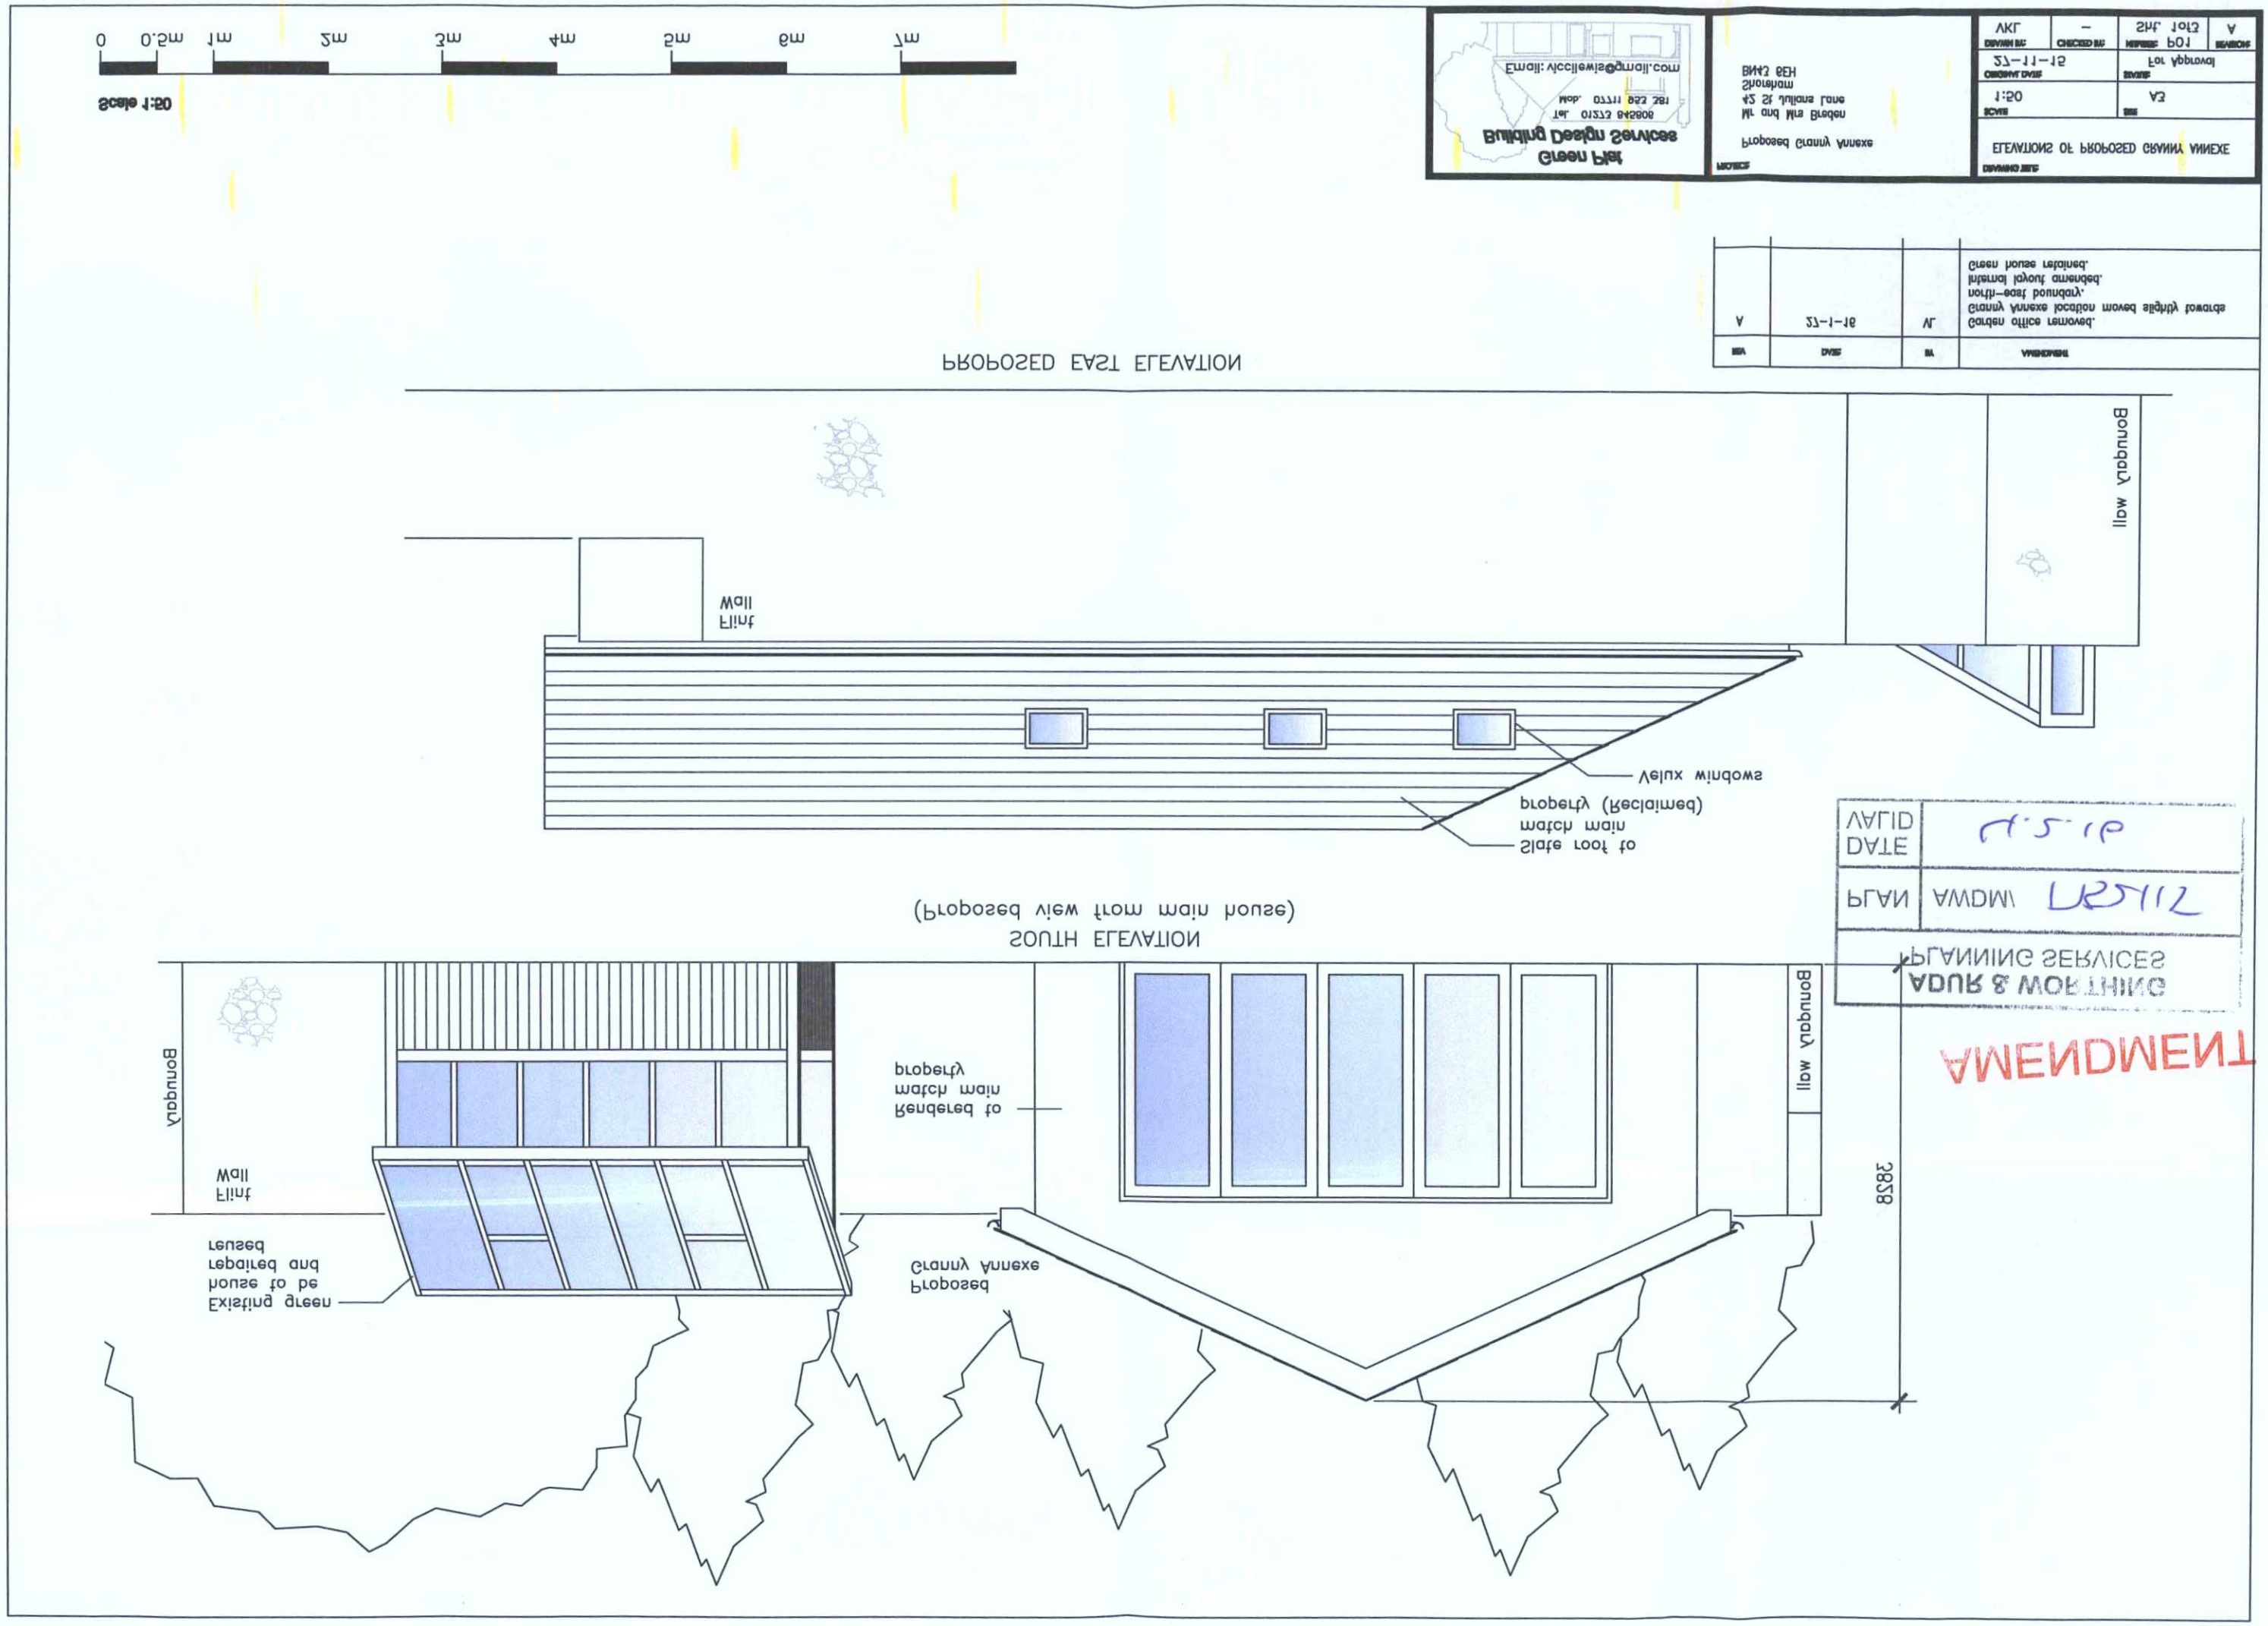

Scale 1:50
0 0.5m 1m 2m 3m 4m 5m 6m 7m
Green Plot
Building Design Services
Tel: 01273 843808
Mob: 07711 953 781
Email: vicciliewis@gmail.com
PROJECT
Proposed Granny Annexe
Mr and Mrs Breden
42 St Julians Lane
Shoreham
BN43 6EH
DRAWING TITLE
ELEVATIONS OF PROPOSED GRANNY ANNEXE
SCALE 1:50
SIZE A3
ORIGINAL DATE 27-11-15
STATUS For Approval
DRAWN BY VKL
CHECKED BY –
NUMBER P01 Sht. 1 of 3
REVISION A
REV A
DATE 27-1-16
BY VL
AMENDMENT
Garden office removed.
Granny Annexe location moved slightly towards north-east boundary.
Internal layout amended.
Green house retained.
PROPOSED EAST ELEVATION
Flint Wall
Boundary Wall
Velux windows
Slate roof to match main property (Reclaimed)
SOUTH ELEVATION
(Proposed view from main house)
Boundary Wall
Flint Wall
Existing green house to be repaired and reused
Proposed Granny Annexe
Rendered to match main property
3828
PLANNING SERVICES
ADUR & WORTHING
PLAN
AWDM/
DATE
VALID
AMENDMENT