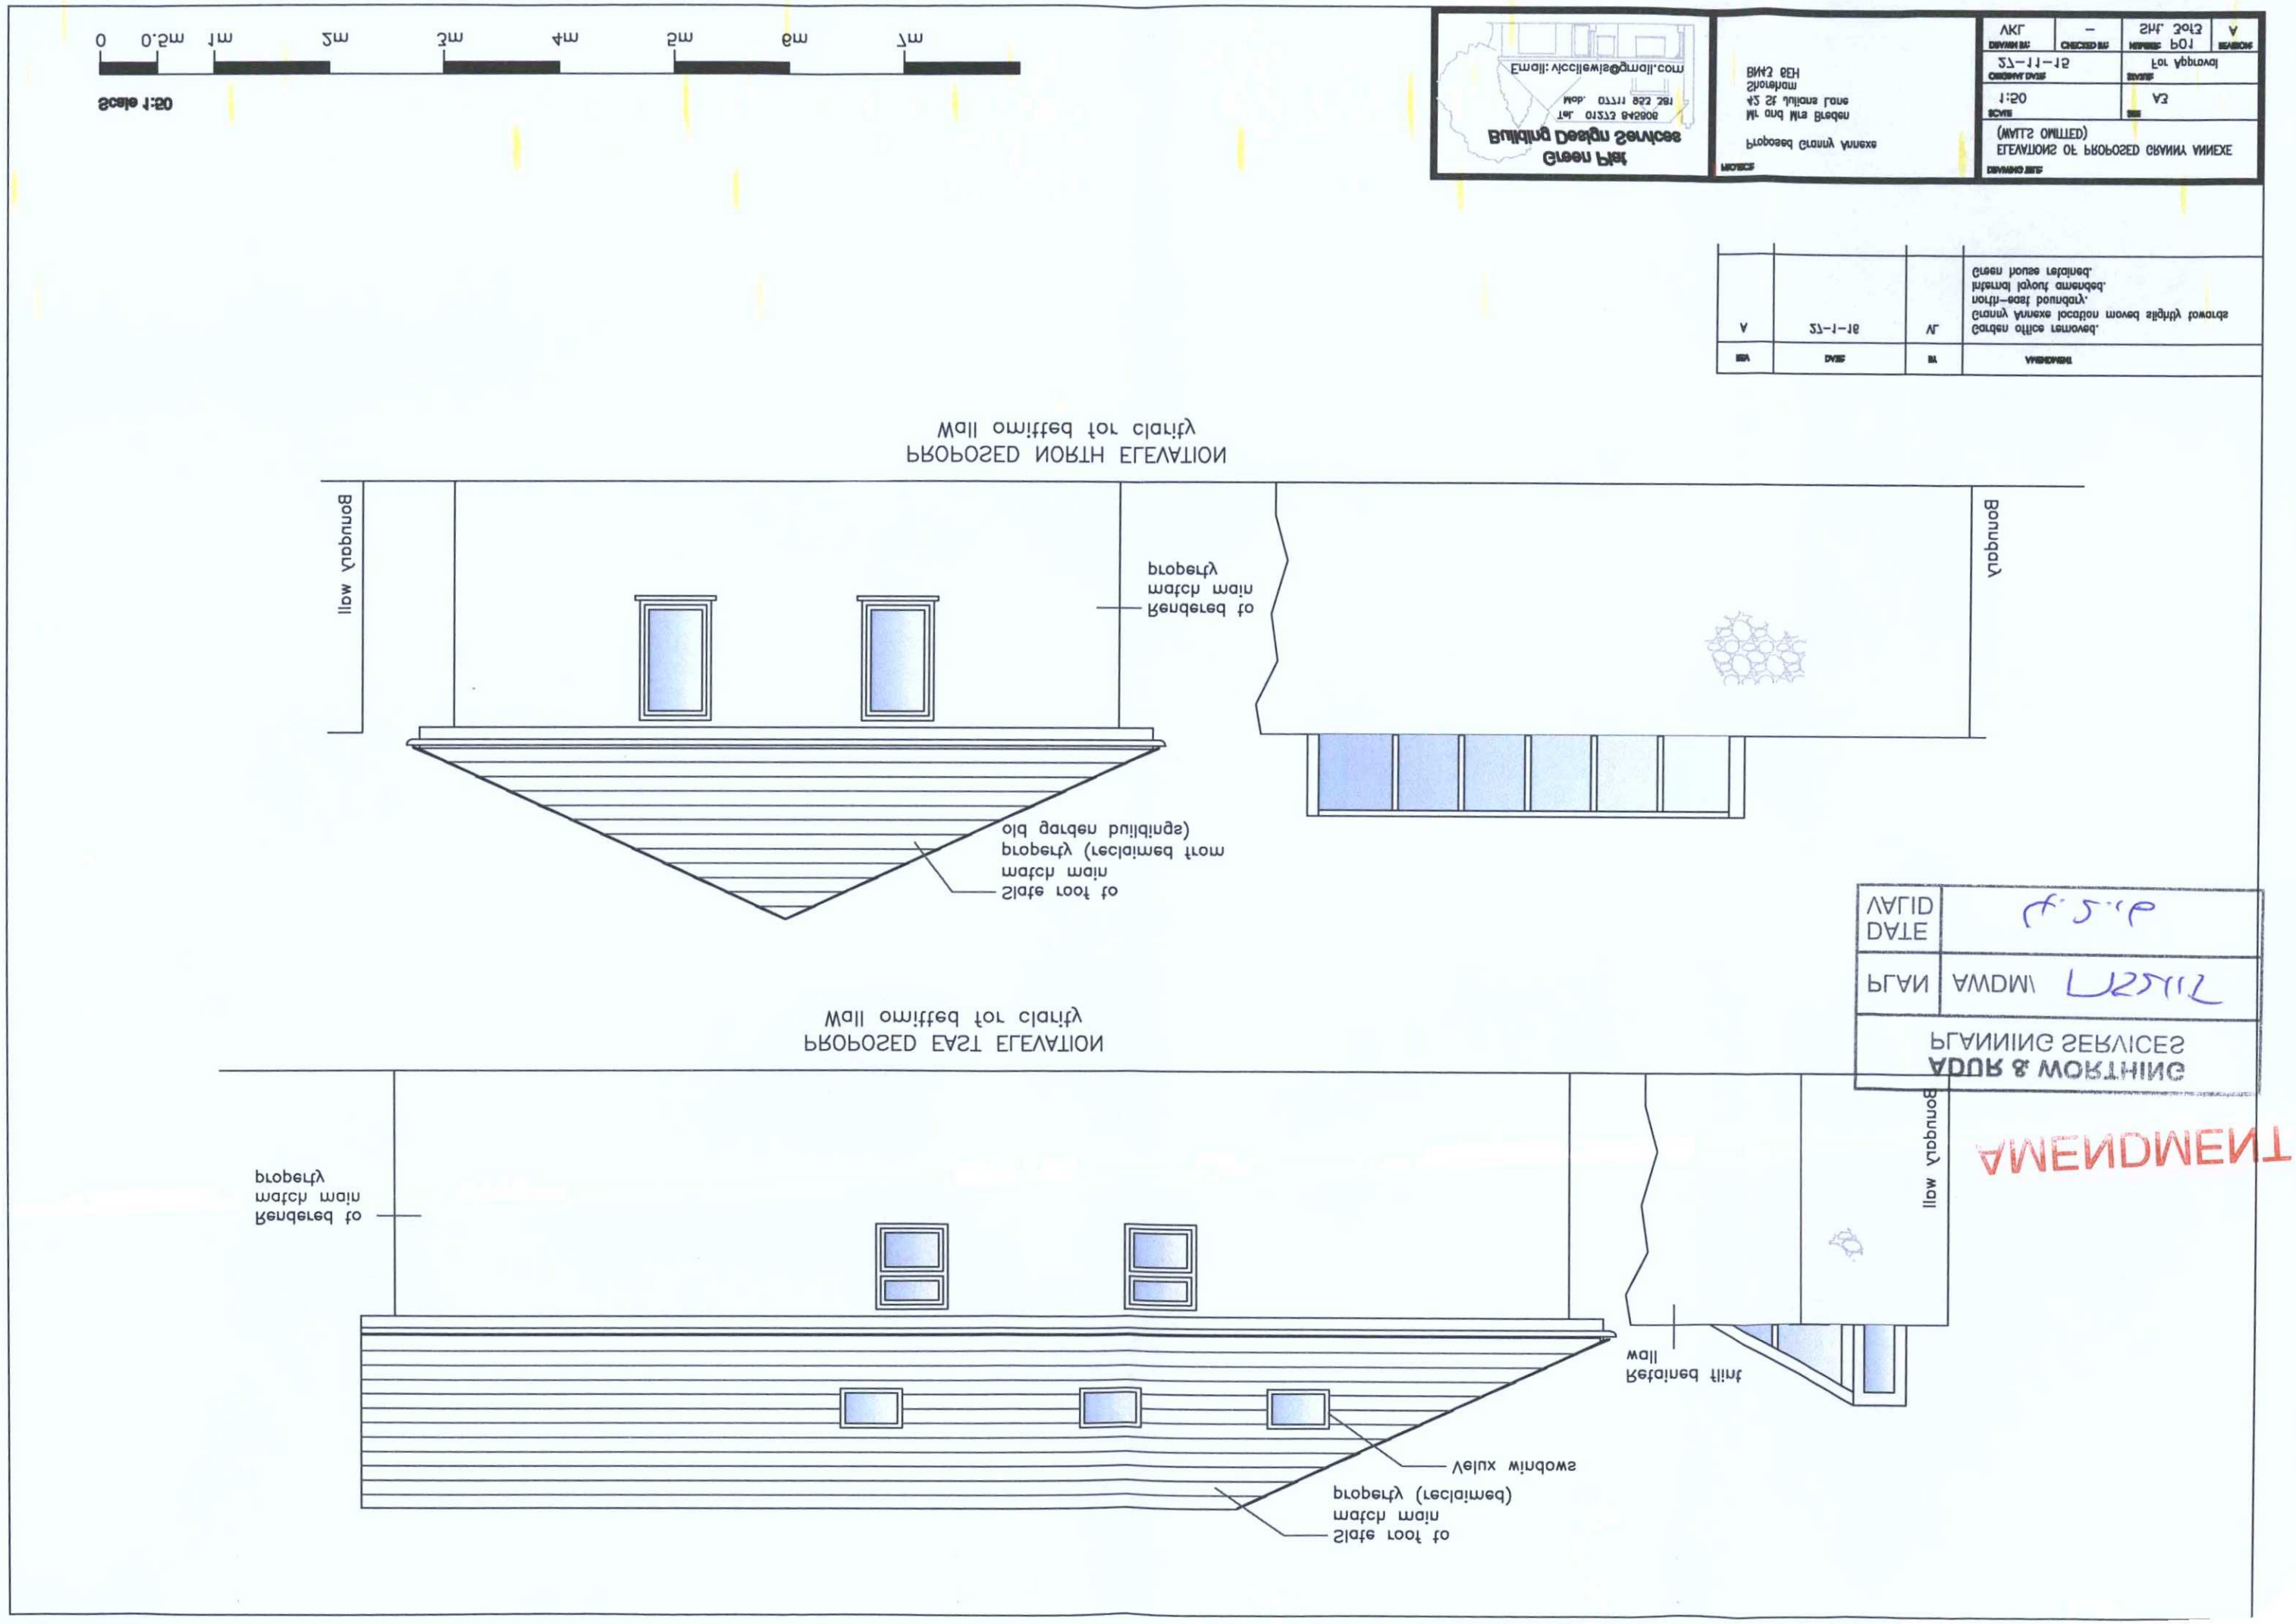

Scale 1:50
0 0.5m 1m 2m 3m 4m 5m 6m 7m
Green Plot
Building Design Services
Tel. 01273 845808
Mob. 07711 853 281
Email: vicclewis@gmail.com
NOTICE
Proposed Granny Annexe
Mr and Mrs Breden
42 St Julians Lane
Shoreham
BN43 5EH
DRAWING TITLE
ELEVATIONS OF PROPOSED GRANNY ANNEXE
(WALLS OMITTED)
SCALE 1:50
SIZE A3
CHECKED BY
DRAWN BY VKL
NUMBER P01
REVISION A
REV
DATE
BY
AMENDMENT
A
27-1-15
VL
Garden office removed.
Granny Annexe location moved slightly towards north-east boundary.
Internal layout amended.
Green house retained.
PROPOSED NORTH ELEVATION
Wall omitted for clarity
Boundary
Rendered to match main property
Slate roof to match main property (reclaimed from old garden buildings)
PROPOSED EAST ELEVATION
Wall omitted for clarity
Rendered to match main property
Retained flint wall
Velux windows
Slate roof to match main property (reclaimed)
PLANNING SERVICES
ADUR & WORTHING
PLAN
AWDM\
DATE
VALID
AMENDMENT