This Design is copyright and is strictly private and confidential. It is the exclusive property of ENCON AIR SYSTEMS LIMITED. It must not be used, copied or exhibited without their full written permission.

DO NOT SCALE. IF IN DOUBT–ASK

A4

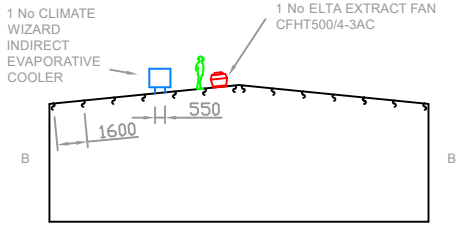

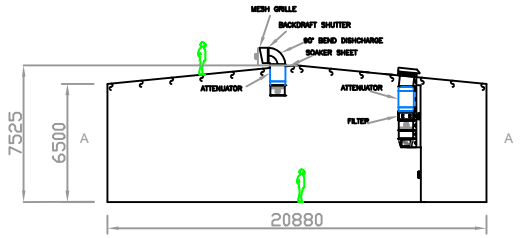

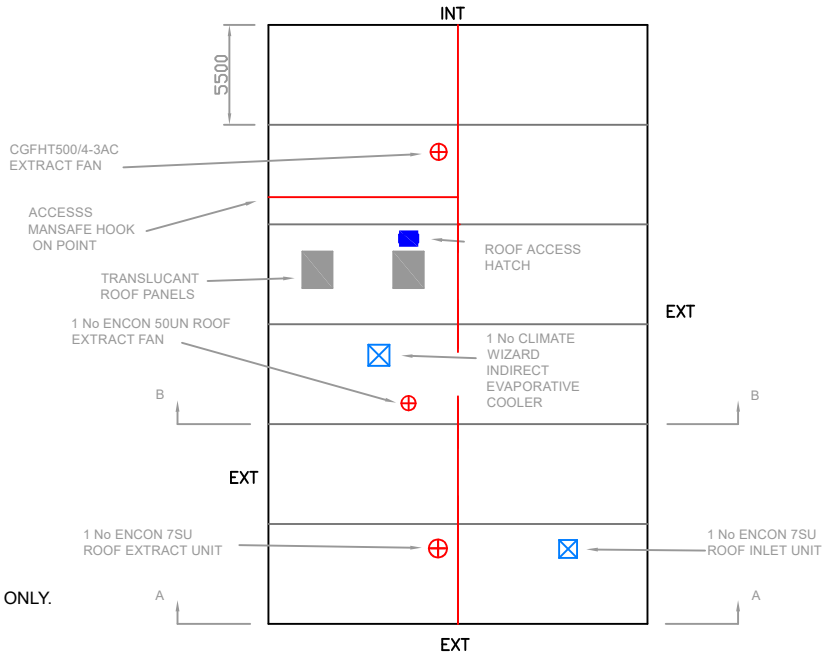

SCHEMATIC DIAGRAM ONLY.

CUSTOMER APPROVAL

NAME
SIGNED
DATE
COMPANY

Revision A

Drawn By: DB

Approved By:

encon AIR SYSTEMS LIMITED

31 Quarry Park Close
Charter Gate
Moulton Park Industrial Estate
Northampton
NN3 6QB

TEL: (01604) 494187
FAX: (01604) 645848
Website: www.encon–air.co.uk
e–mail: CAD@encon–air.co.uk

Title: VENTILATION PROPOSAL

Site: REAL PATISSERIE

Drawing No. 01

Scale: NTS

Enquiry No. 21/5385

Date: 24/002/22