ADUR & WORTHING
PLANNING SERVICES

PLAN	AWDM/ 0772/14
DATE VALID	11 JUN 2014

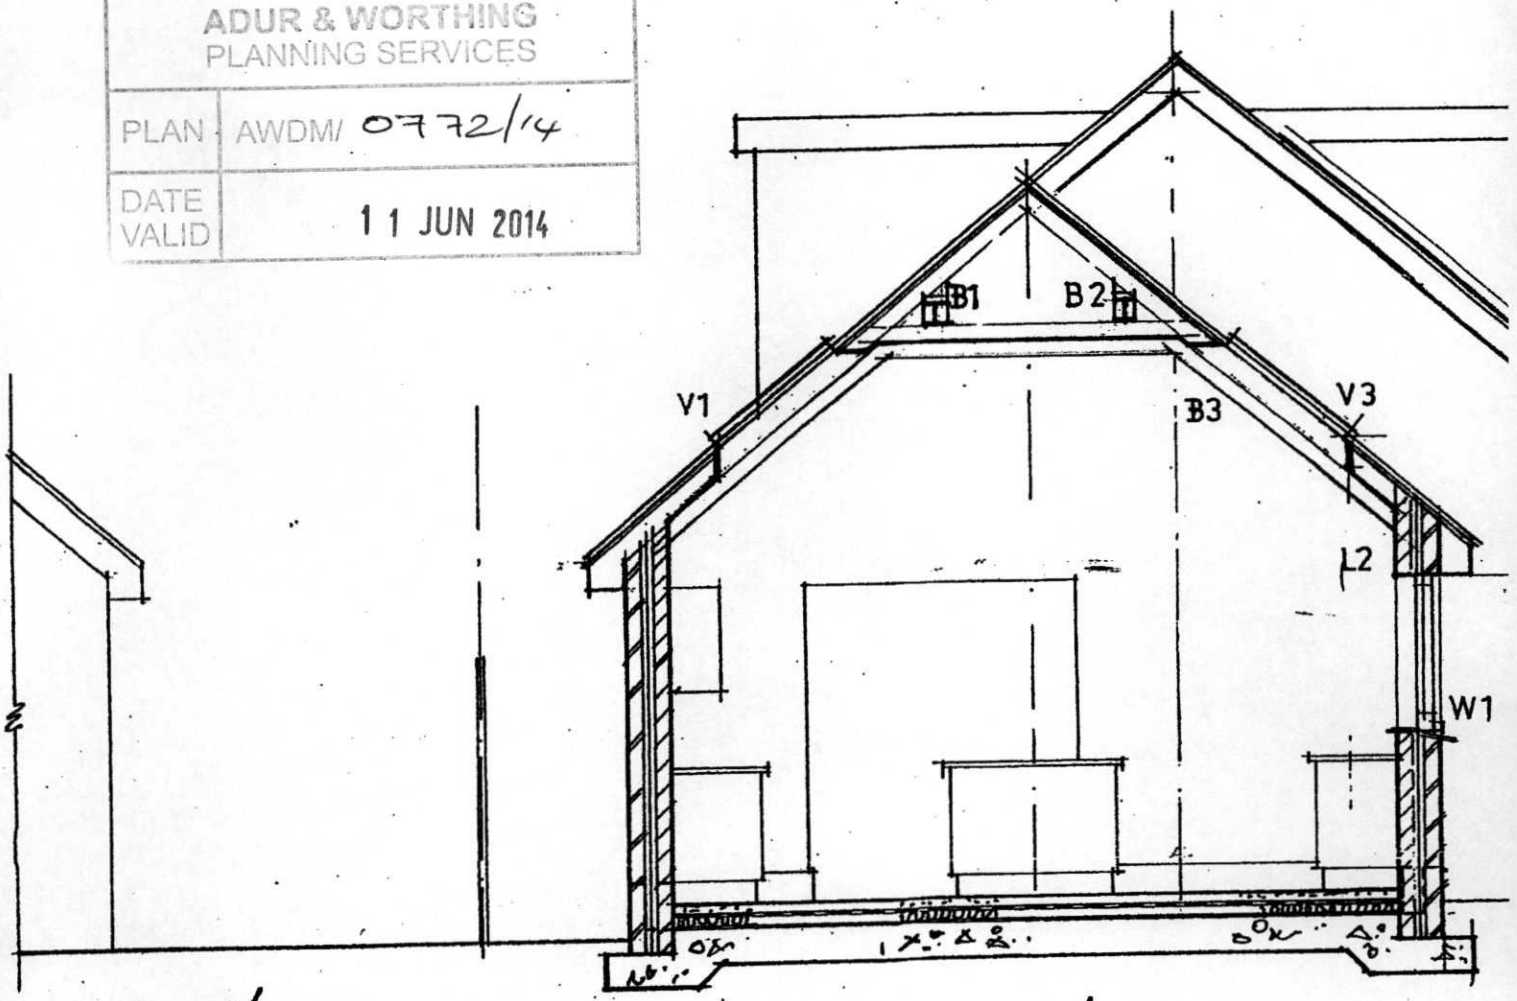

Section B-B

