amendments				
rev.	date	comment	auth.	chkd.
A	06.07.23	Minor amendments following clients comments.	E.I	G.I
B	14.07.23	Amendments to location and block plan following planning officers comments.	E.I	G.I
C	03.05.24	Window and door positions updated.	E.S	G.I
D	30.05.24	Minor amendments as clients comments.	E.S	G.I

0 1 2 3 4 5 6 7 8 9 10

scale in metres 1:50

0 5 10 15

scale in metres 1:200



Location Plan 1:1250

0 25 50 75 100

scale in metres 1:1250

n




Location Plan 1:500

0 10 20 30 40


scale in metres 1:500

n

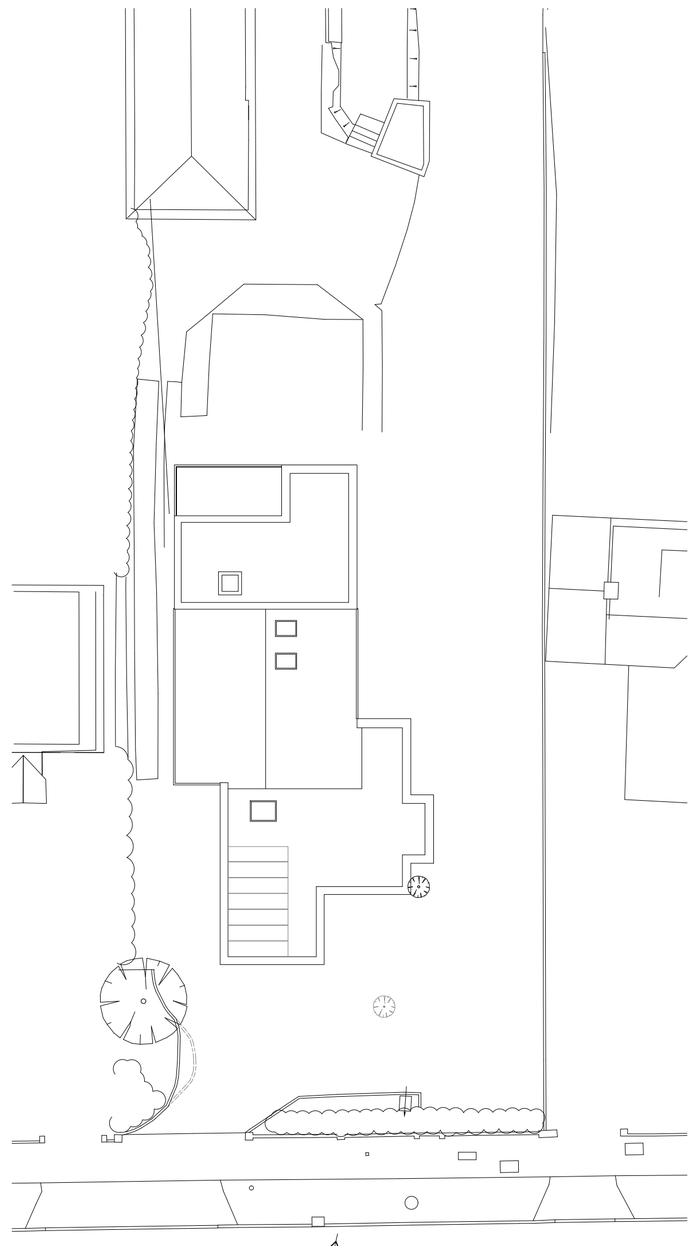

Site Plan 1:200

n

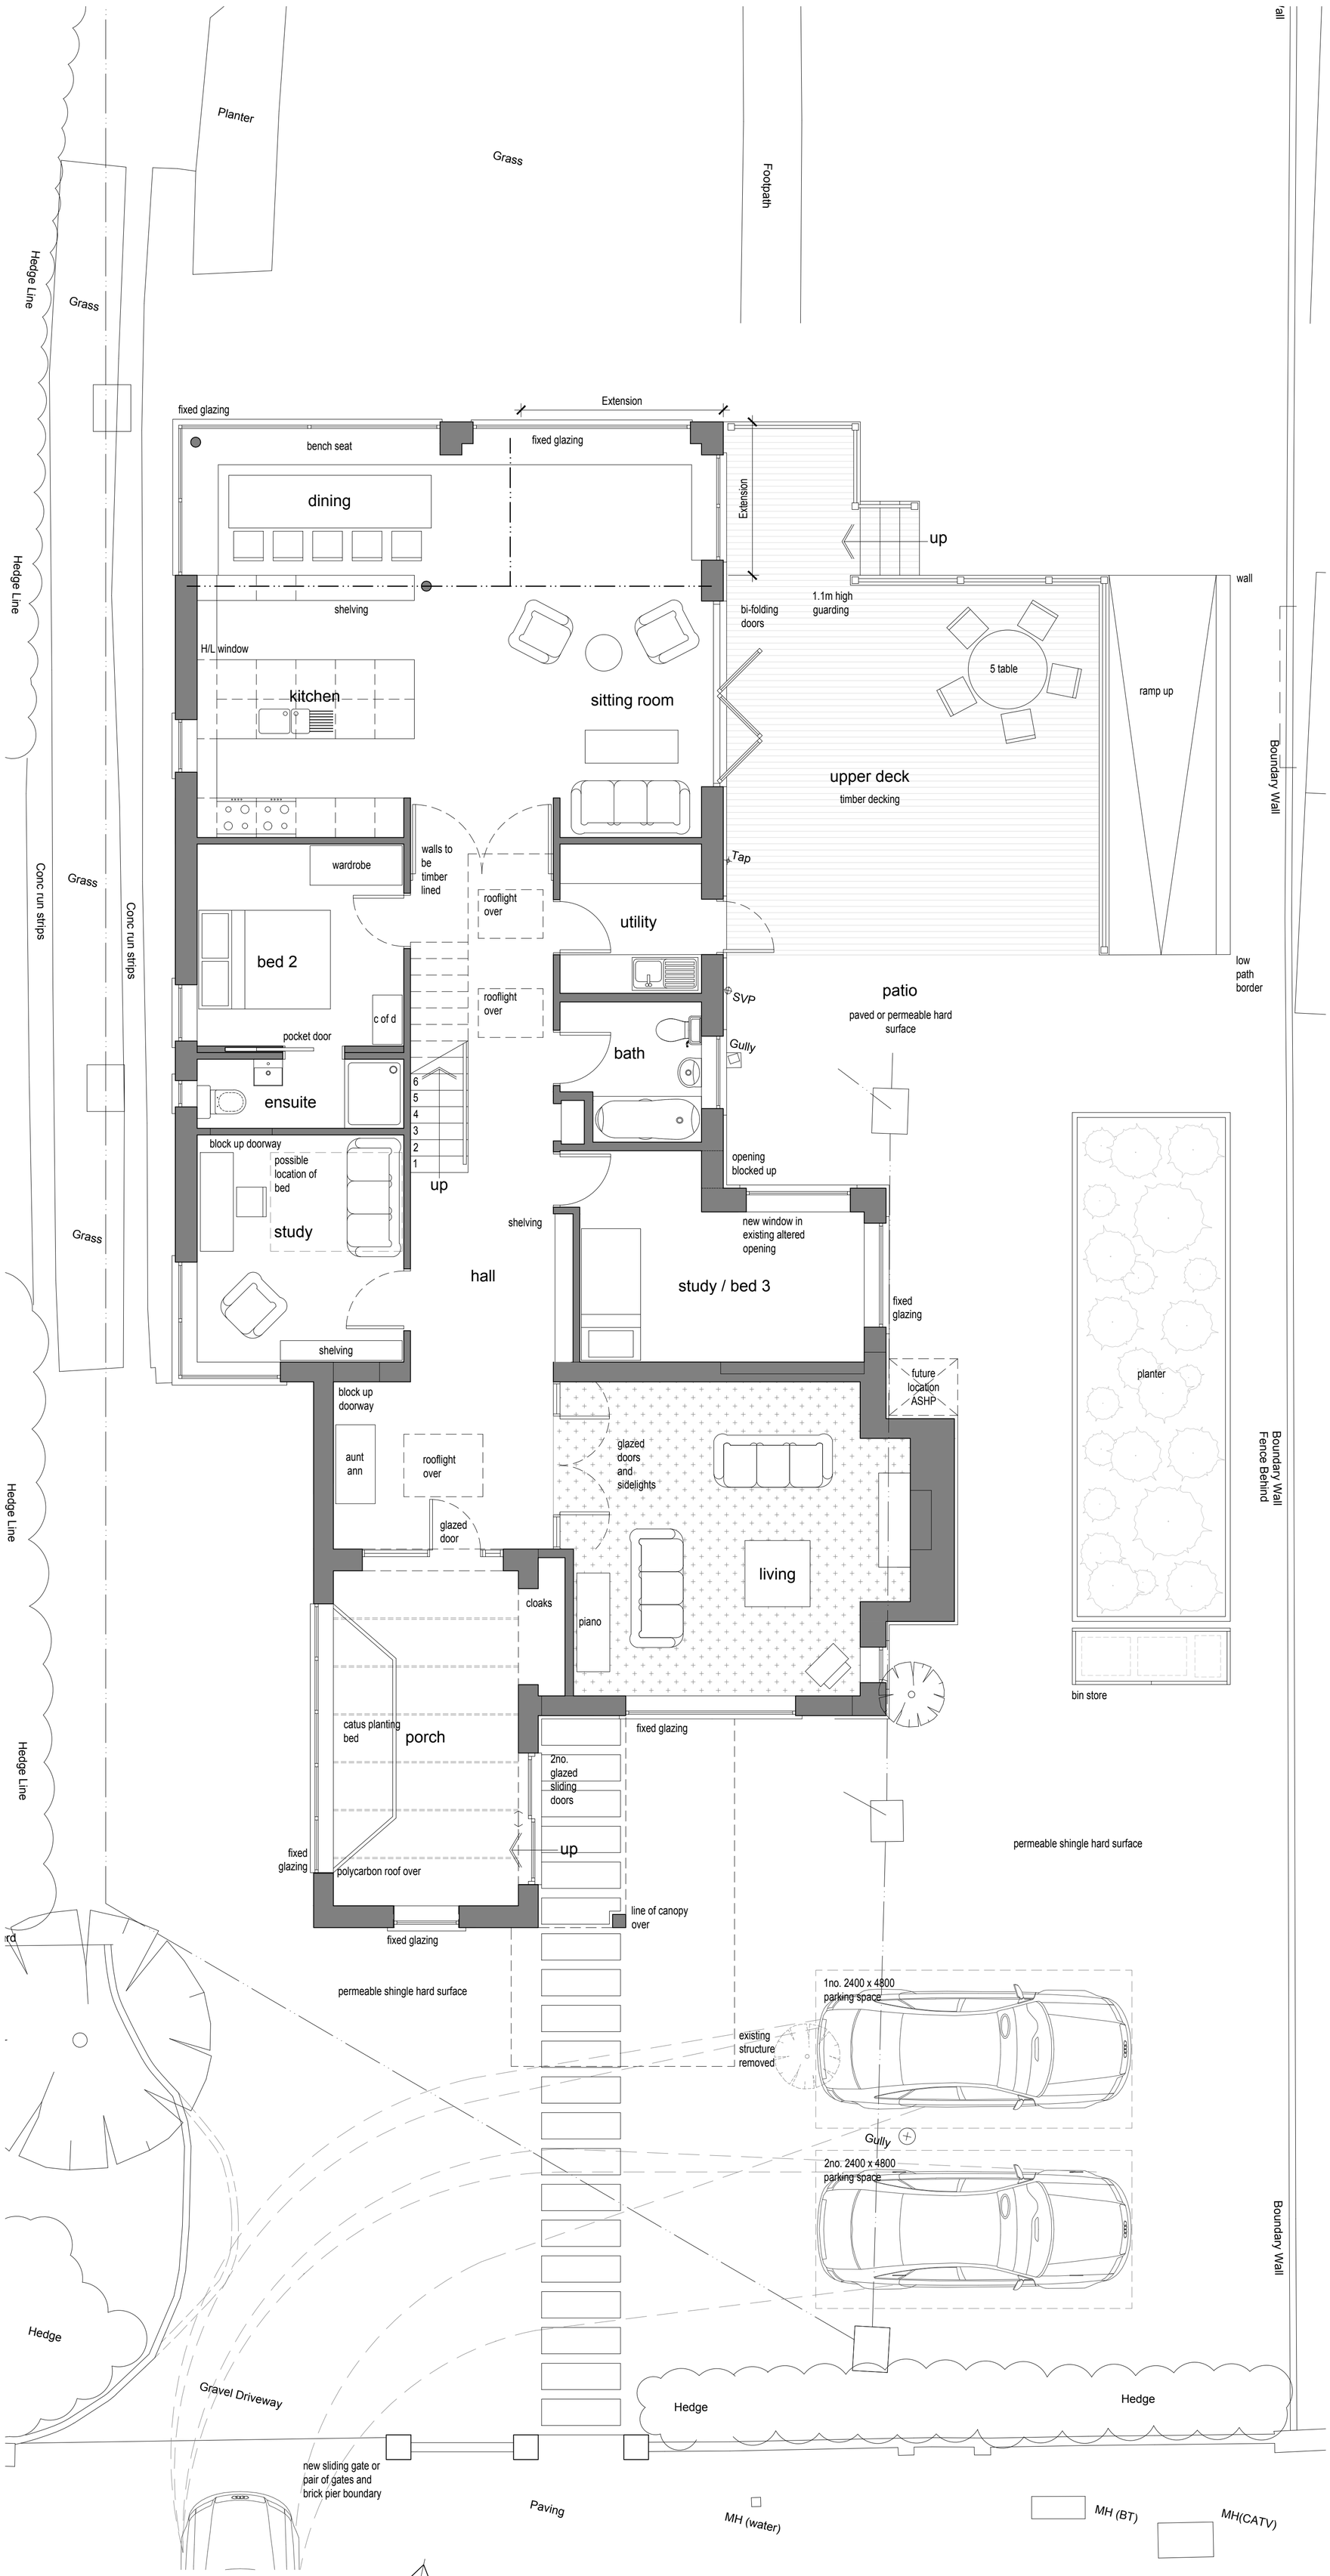

Proposed Ground Floor Plan 1:50

n

client	drawing number	revision
Paul Graville & Louise Hayman	0686.PL.001	D
project	drawing title	
51 Riverside Road Shoreham-by-Sea BN43 5RB	Proposed Ground Floor, Site Plan & Location & Blocks Plans PLANNING	

drawn by	checked by	riba work stage	date	scale/original sheet size
E.I	G.I	3	May '24	As Shown @ A1

www.abir.co.uk studio@abirarchitects.co.uk
Unit 1, Beta House, St John's Road, Hove, BN3 2FX, United Kingdom
Hove +44 (0)1273 724 384
Company No 06877117 VAT No 971 4147 17

© ABIR Architects Ltd. Check all dimensions on site before work is undertaken. All goods, materials and workmanship to conform with current building regulations, BSS and COP's.

ABIR architects

RIBA Chartered Practice