




PROPOSED

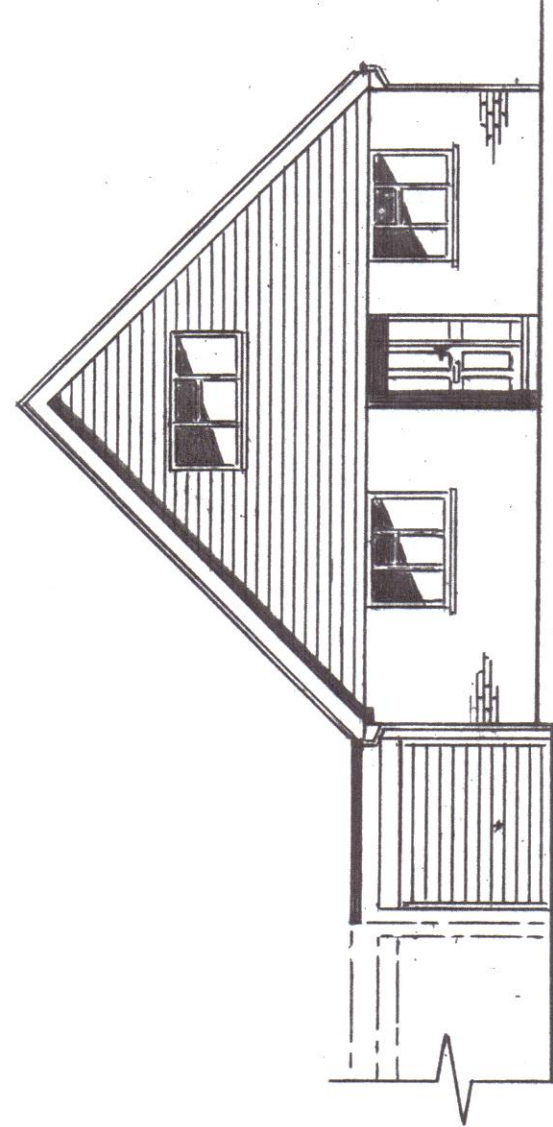


FRONT/EAST ELEVATION 1:100

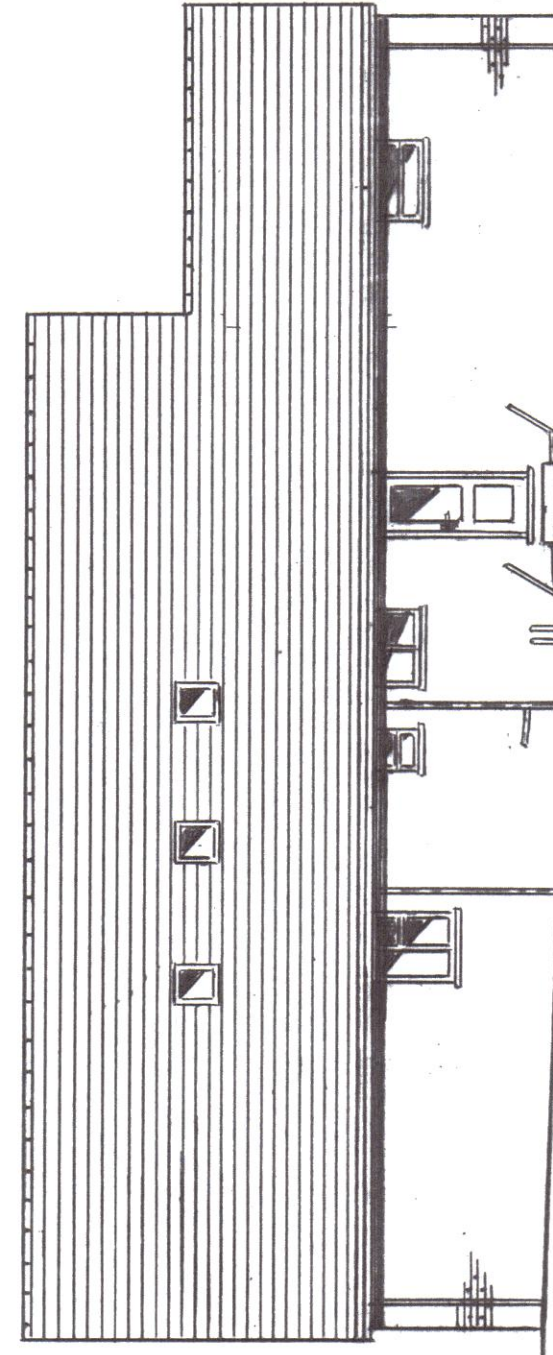


SIDE/NORTH ELEVATION 1:100

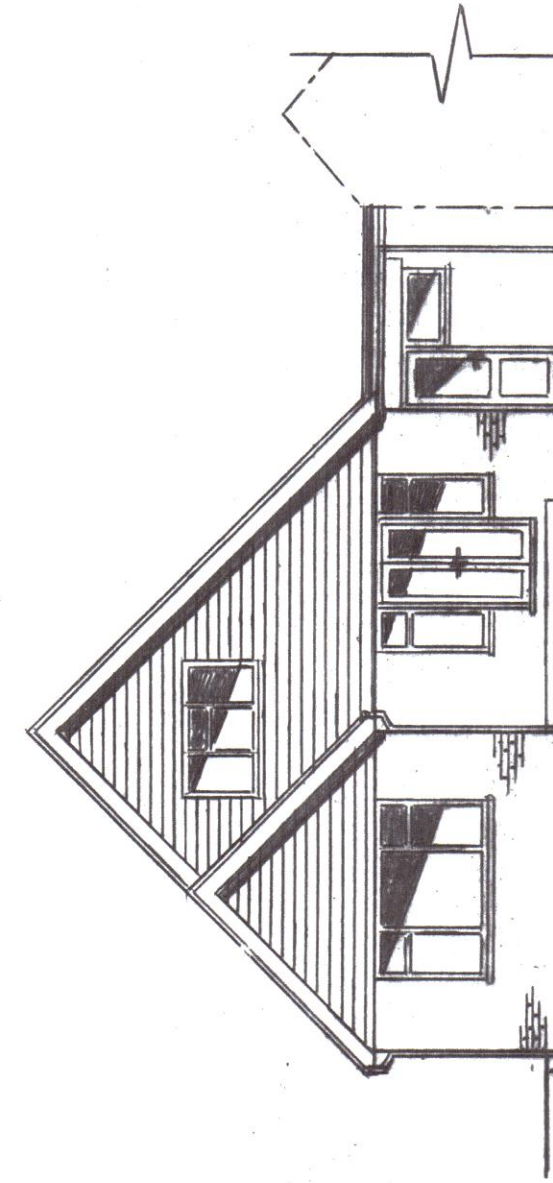

REAR/WEST ELEVATION 1:100

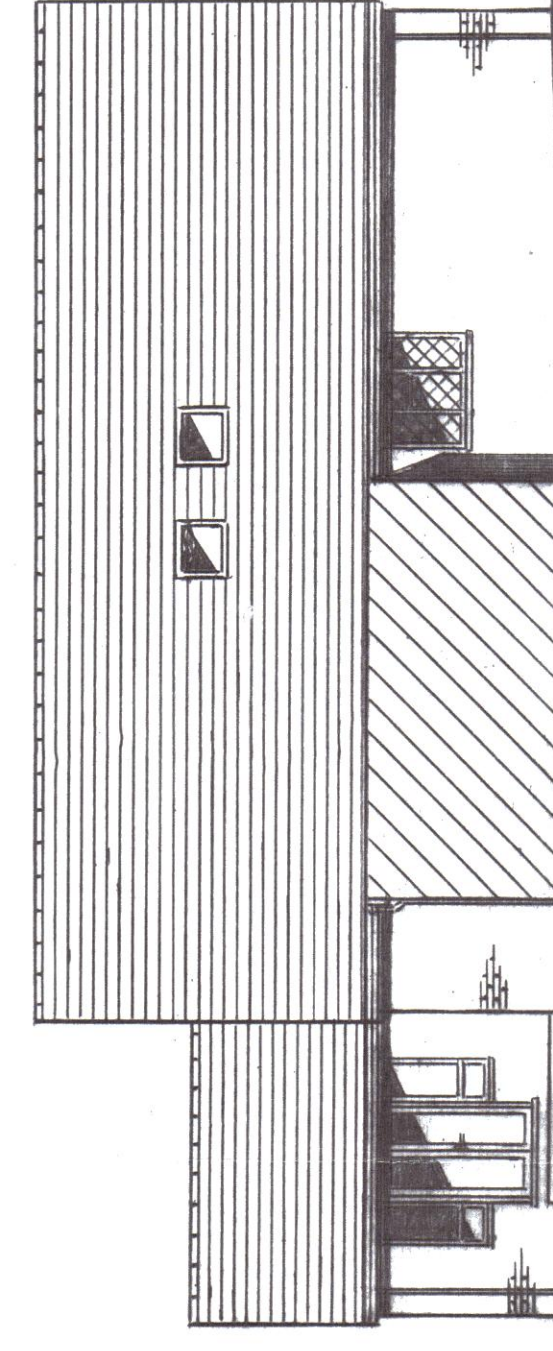


SIDE/SOUTH ELEVATION 1:100

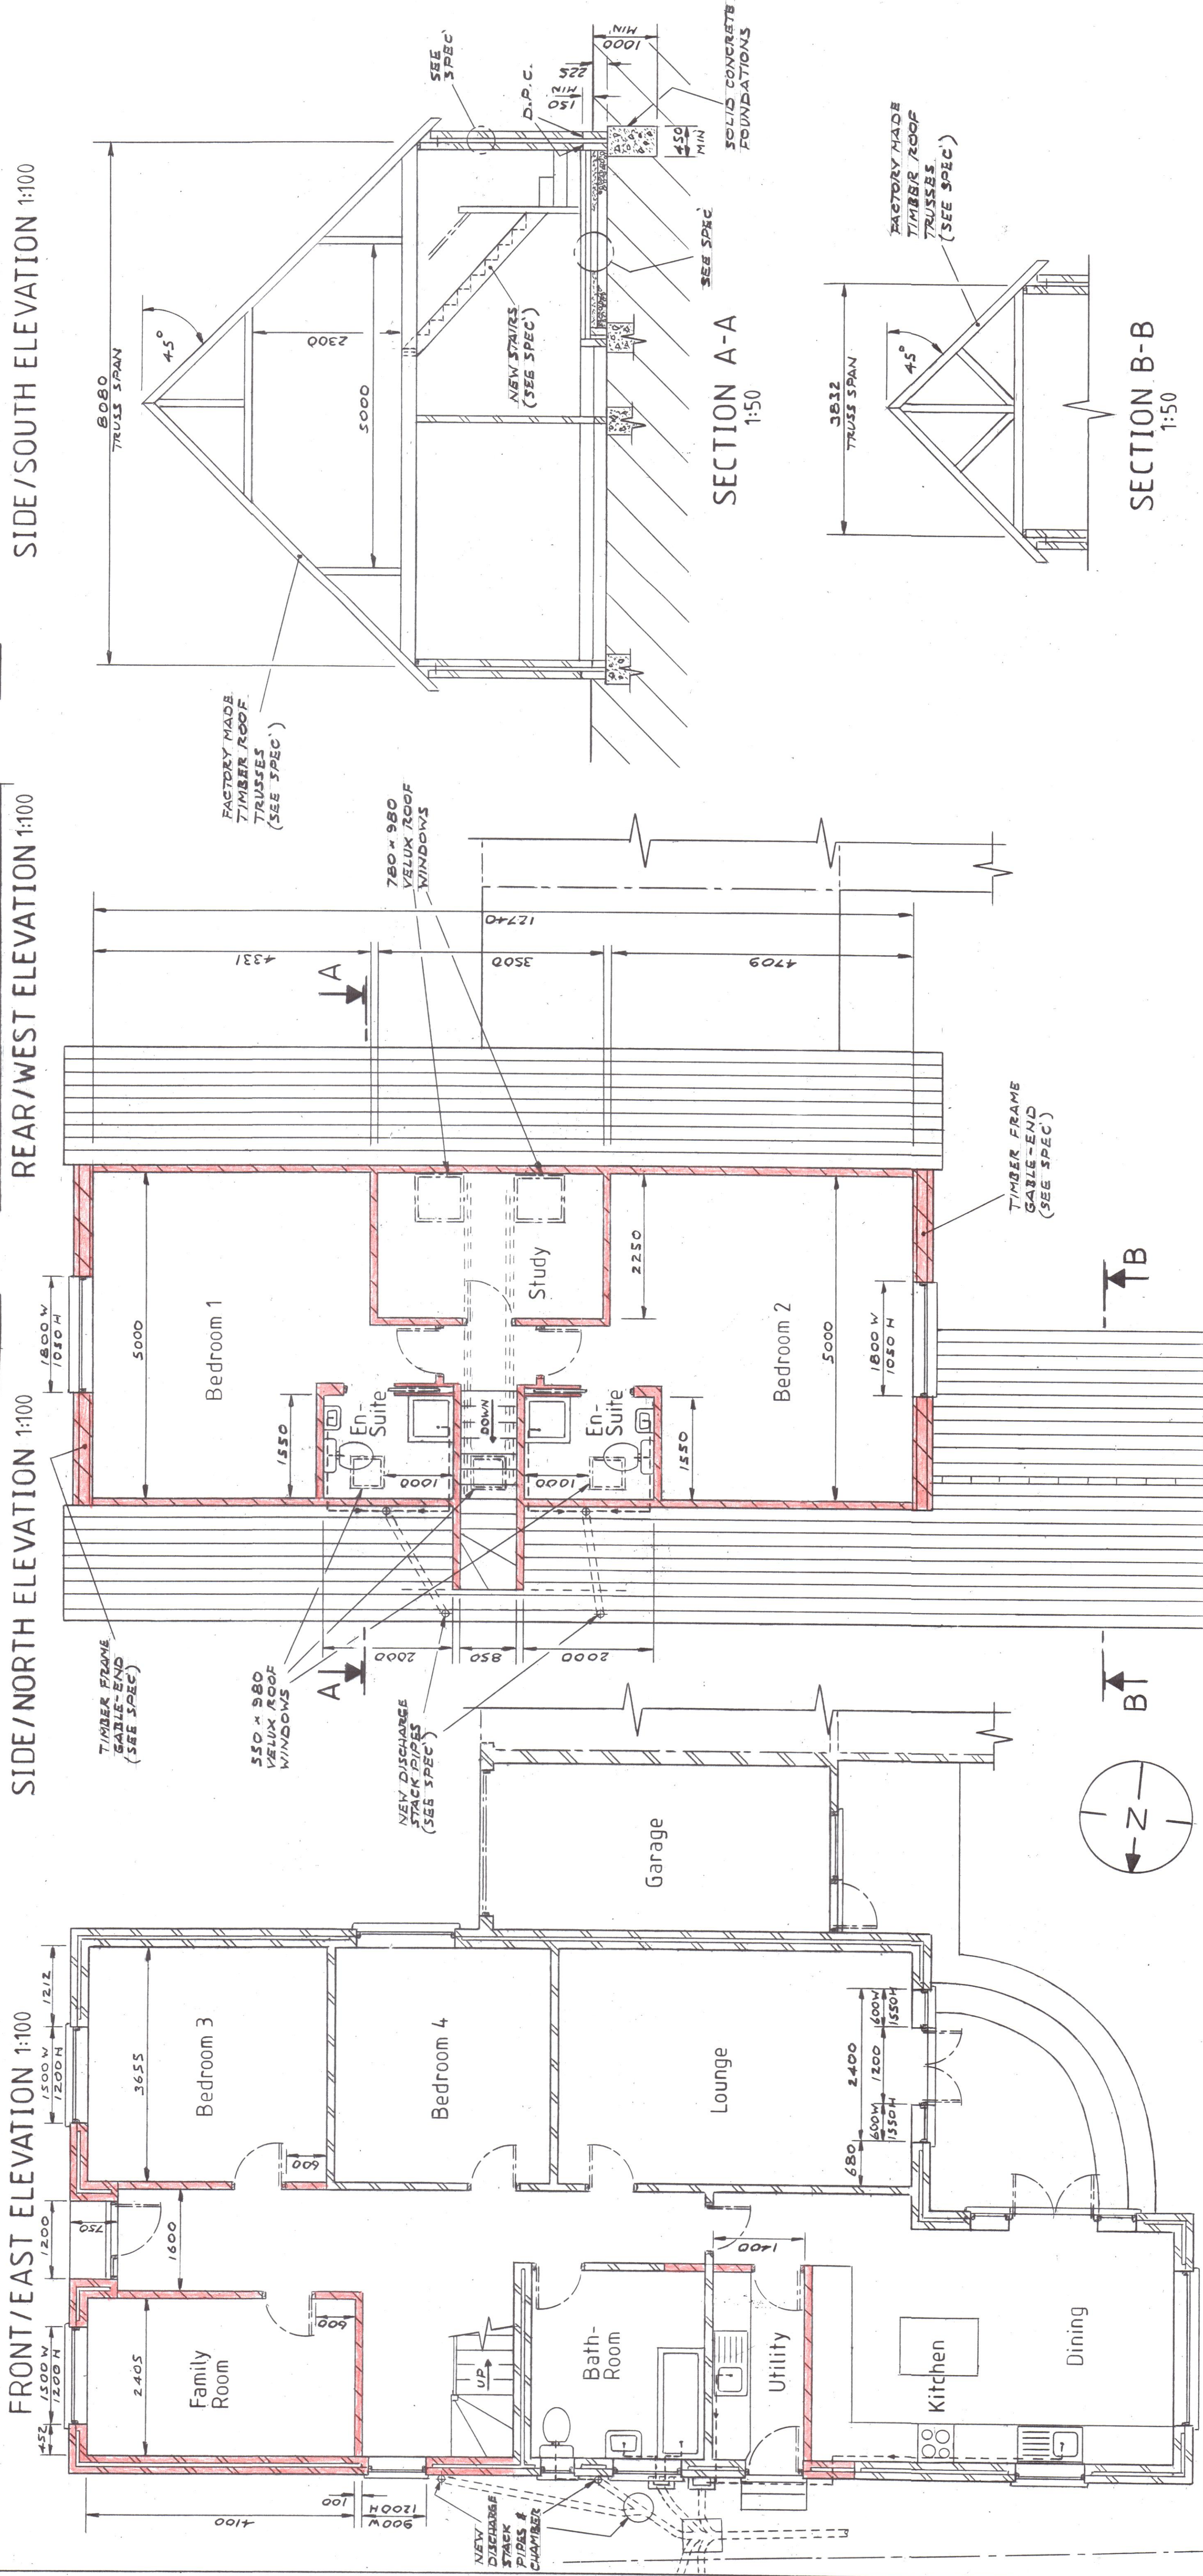

GROUND FLOOR PLAN 1:50

FIRST FLOOR PLAN 1:50

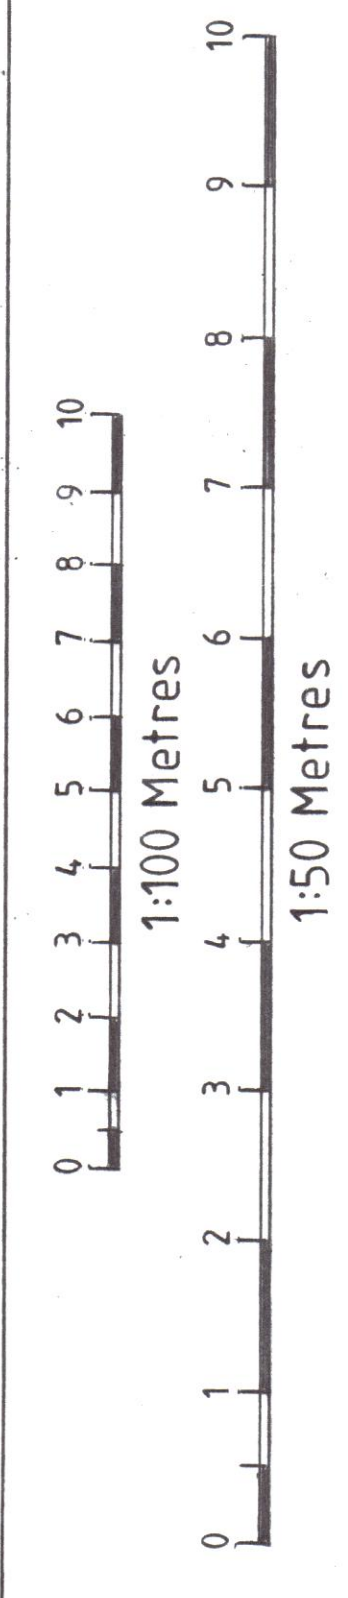

Reference	(S)01/2032 - CONSTRUCTION NOTES AND TECHNICAL SPECIFICATION. DENRA/2032/1 - EXISTING FLOOR PLAN AND ELEVATIONS. DENRA/2032/3 - EXISTING AND PROPOSED ROOF PLAN. SITE LAYOUT PLAN 1:1250 LOCATION PLAN 1:1250
Copyright	©
Scale	1:50 & 1:100
Drawn	
Date	Jan 2026
Sheet Size	A1

DENRA DESIGN Ltd	Tel: 07973 911 870 denra.design@outlook.com
Title PROPOSED GROUND FLOOR EXTENSION AND REPLACEMENT ROOF FORMING ROOMS IN THE ROOF SPACE AT 57 HOLLINGBURY GARDENS, FINCH VALLEY, WORTHING WEST SUSSEX, BN14 0EB.	
DIMENSIONS IN MILLIMETRES	Drwg No. DENRA/2032/2
Rev.	Rev.