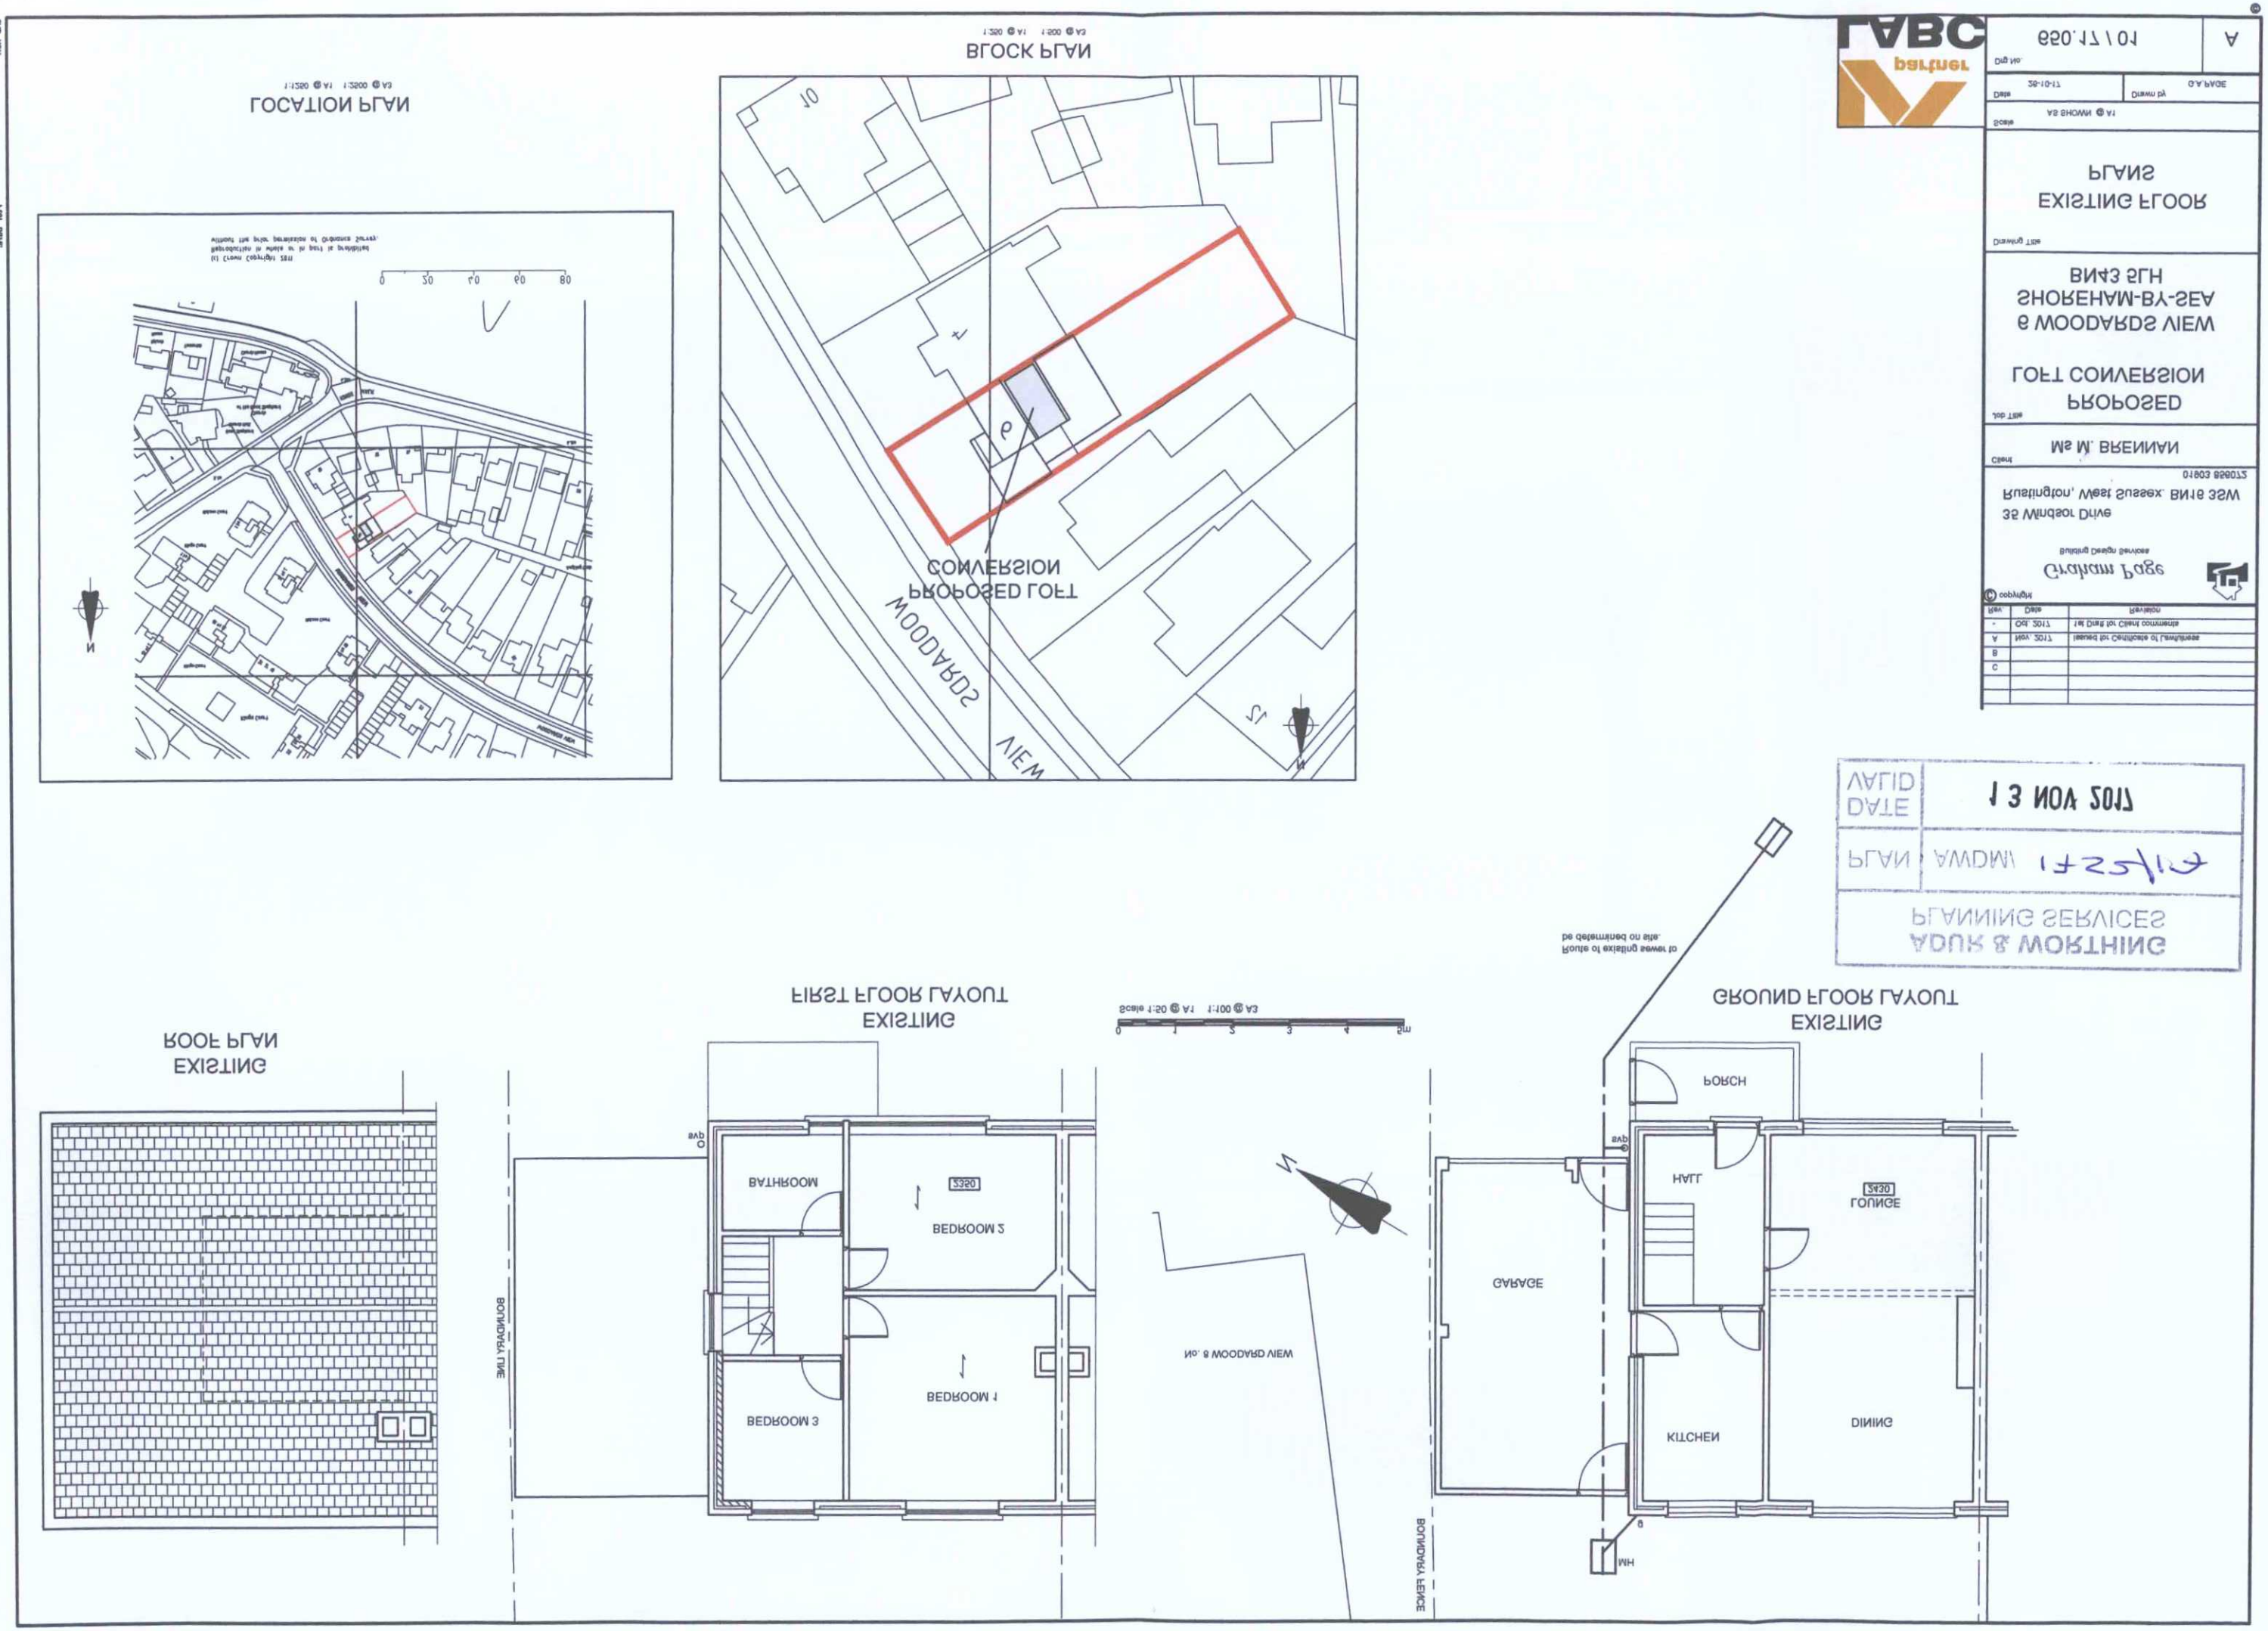

LOCATION PLAN
1:1250 @ A1 1:2500 @ A3
BLOCK PLAN
1:250 @ A1 1:500 @ A3
PROPOSED LOFT CONVERSION
WOODARDS VIEW
EXISTING FLOOR PLANS
Drawing Title
Scale
AS SHOWN @ A1
Date
Drawn by
G.A.PAGE
Dwg No.
A
Client
Mr M. BRENNAN
Job Title
PROPOSED LOFT CONVERSION
6 WOODARDS VIEW
SHOREHAM-BY-SEA
BN43 5LH
Building Design Services
Cranham Page
Rustington, West Sussex. BN16 3SW
35 Windsor Drive
01903 858072
© copyright
Rev. | Date | Revision
- | Oct. 2017 | 1st Draft for Client comments
A | Nov. 2017 | Issued for Certificate of Lawfulness
B
C
PLANNING SERVICES
ADUR & WORTHING
PLAN
AWDM
DATE
13 NOV 2017
ROOF PLAN
EXISTING
FIRST FLOOR LAYOUT
EXISTING
Scale 1:50 @ A1 1:100 @ A3
GROUND FLOOR LAYOUT
EXISTING
Route to existing sewer to be determined on site.
BATHROOM
BEDROOM 2
BEDROOM 1
BEDROOM 3
3350
GARAGE
HALL
LOUNGE
KITCHEN
DINING
PORCH
WH
BOUNDARY LINE
BOUNDARY FENCE
No. 8 WOODARD VIEW