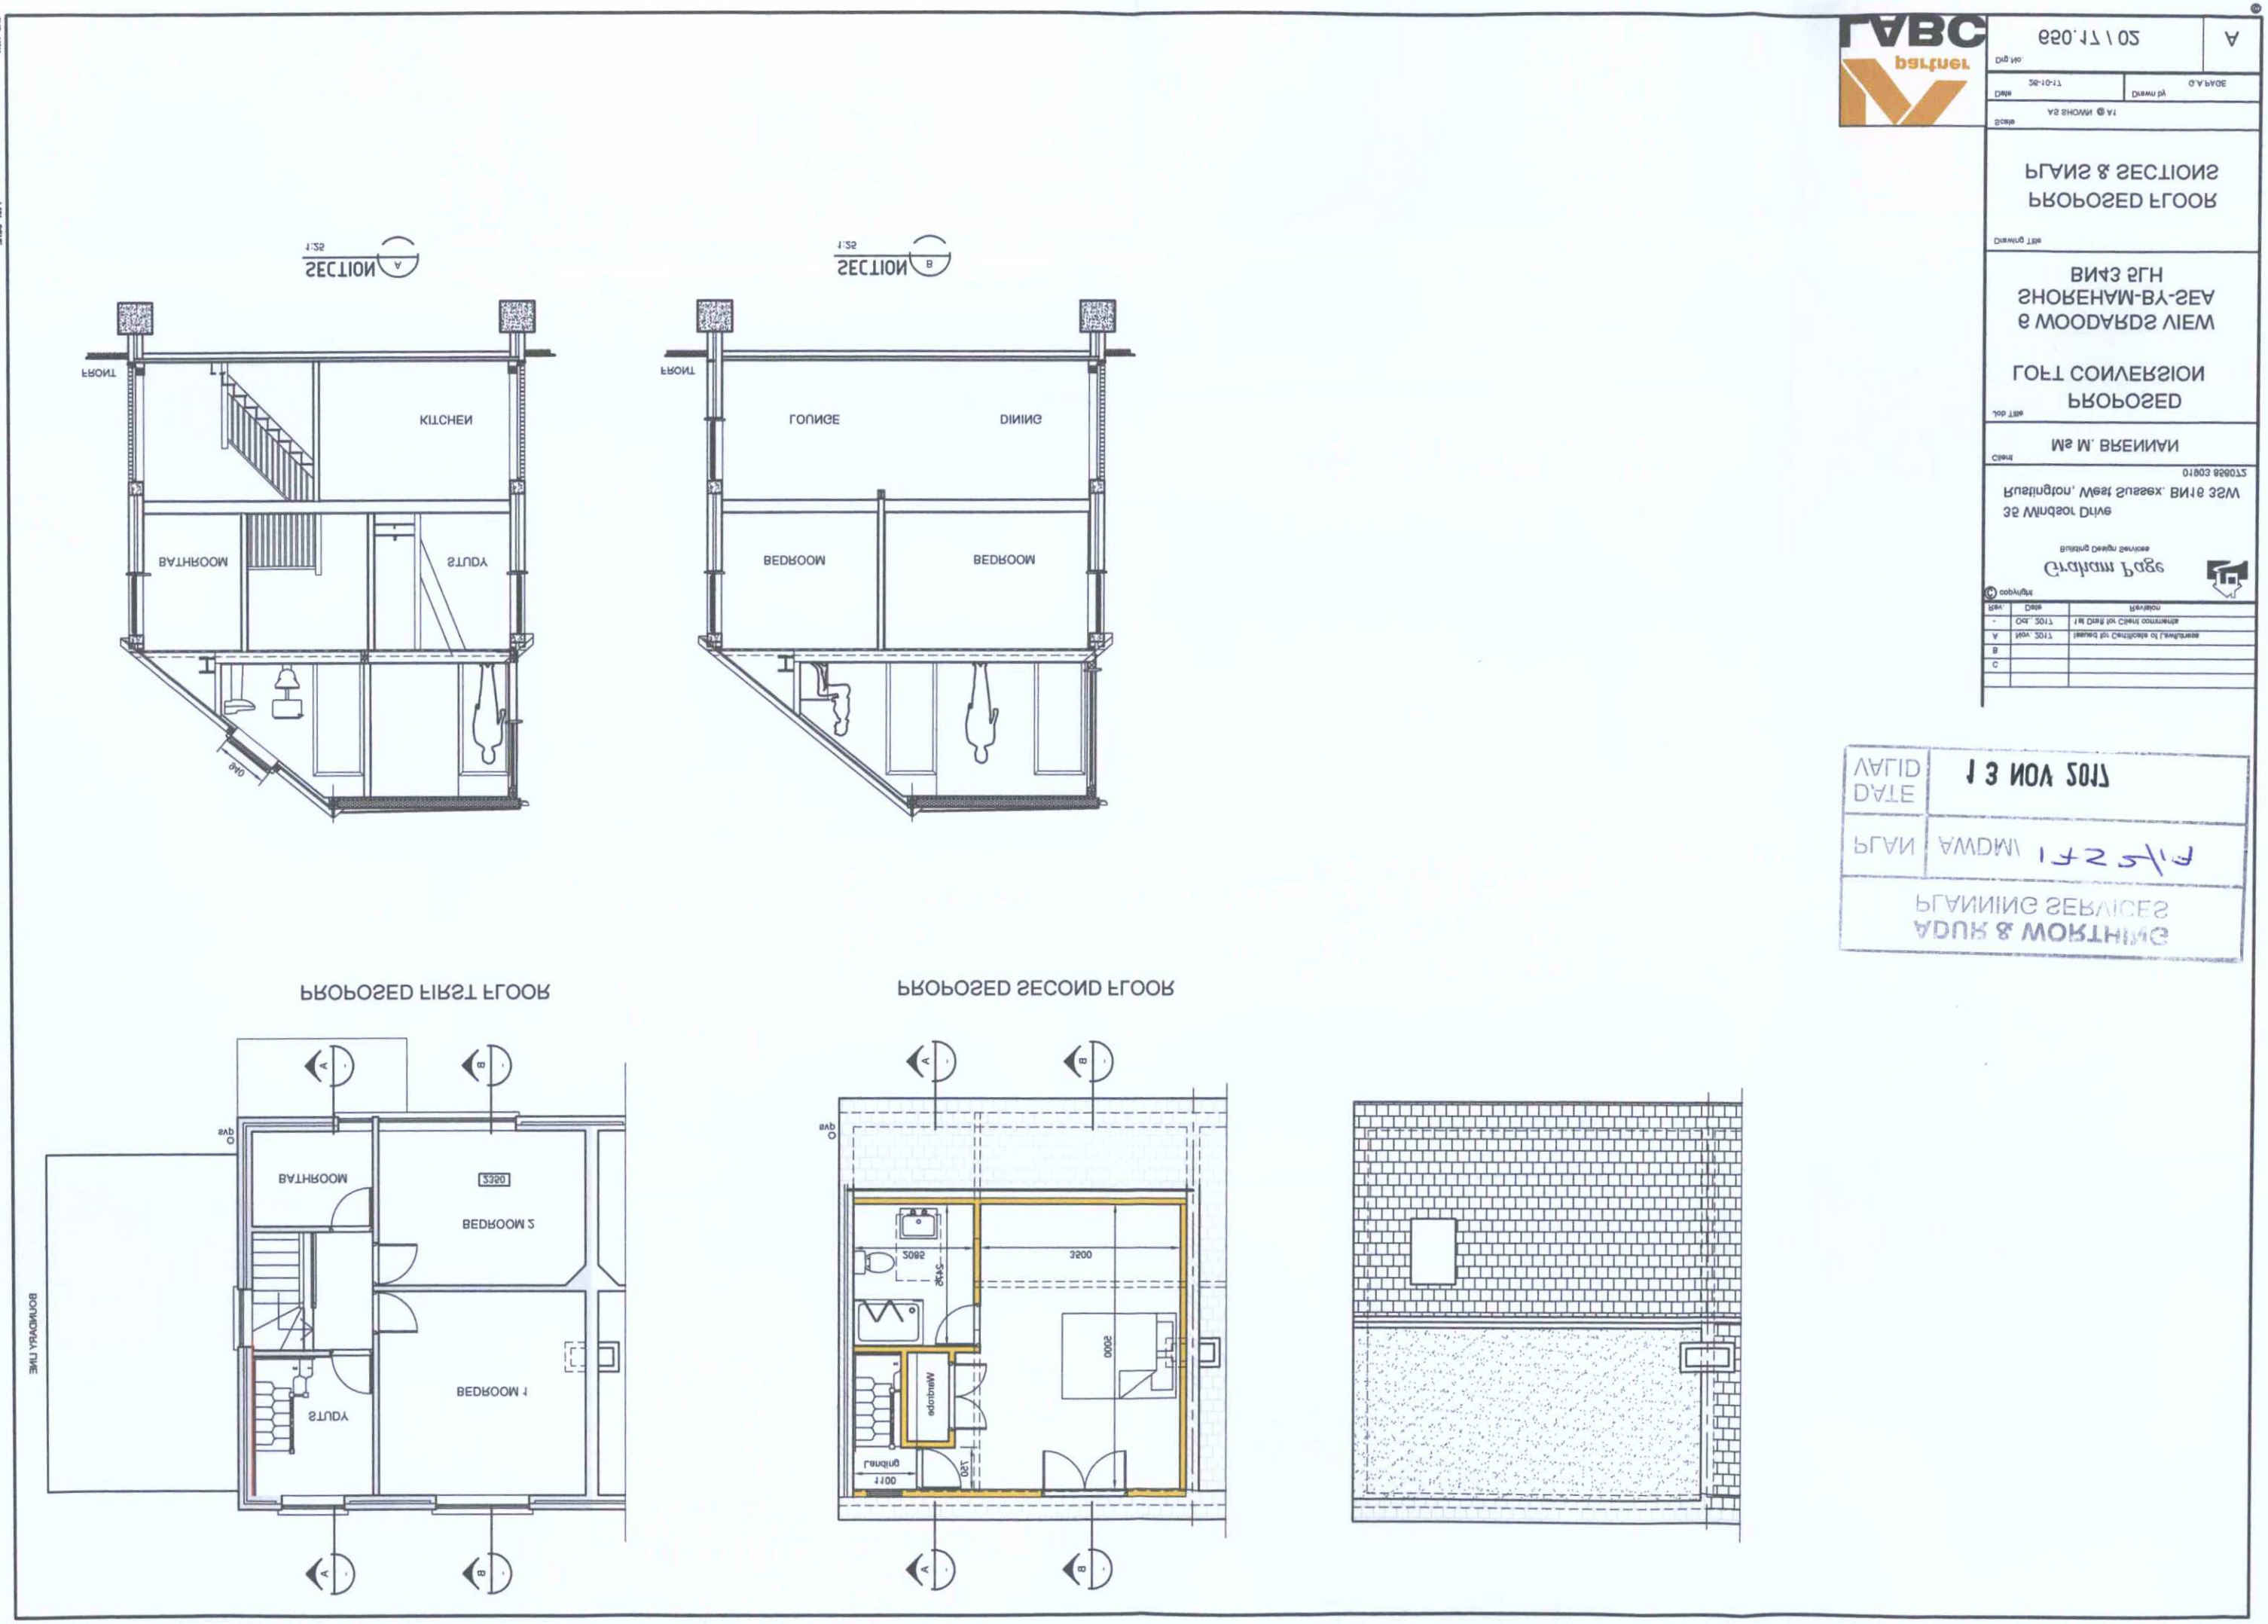

SECTION A
SECTION B
FRONT
KITCHEN
BATHROOM
STUDY
LOUNGE
DINING
BEDROOM
BEDROOM
PROPOSED FIRST FLOOR
PROPOSED SECOND FLOOR
BATHROOM
BEDROOM 2
BEDROOM 1
STUDY
BOUNDARY LINE
3350
3500
5000
Wardrobe
Lighting
PLANS & SECTIONS
PROPOSED FLOOR
LOFT CONVERSION
PROPOSED
Ms M. BRENNAN
Graham Page
Building Design Services
Rustington, West Sussex. BN16 3SW
35 Windsor Drive
Drawing Title
Job Title
Client
Scale
Date
Drawn by
Dwg No.
A