



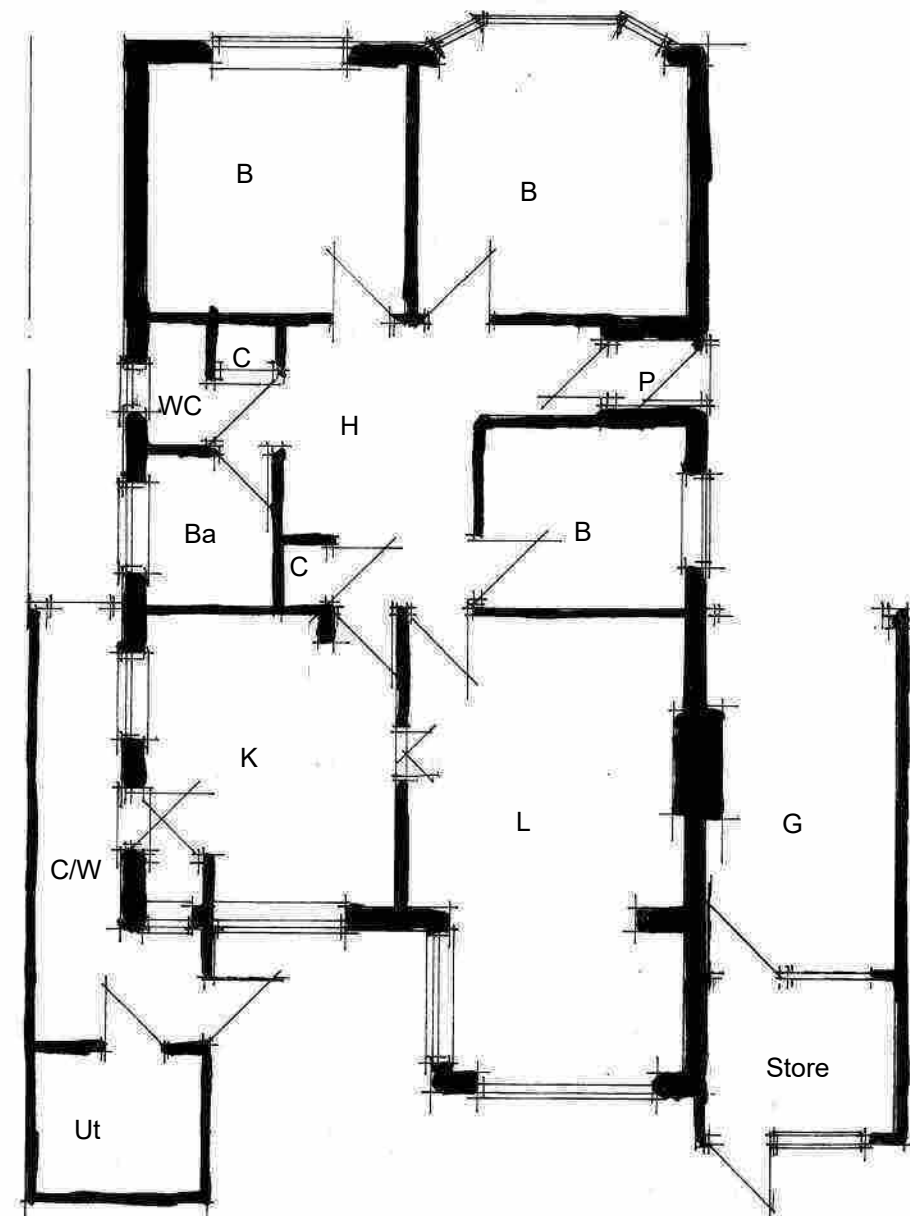


Existing plan 1:100

North for plans

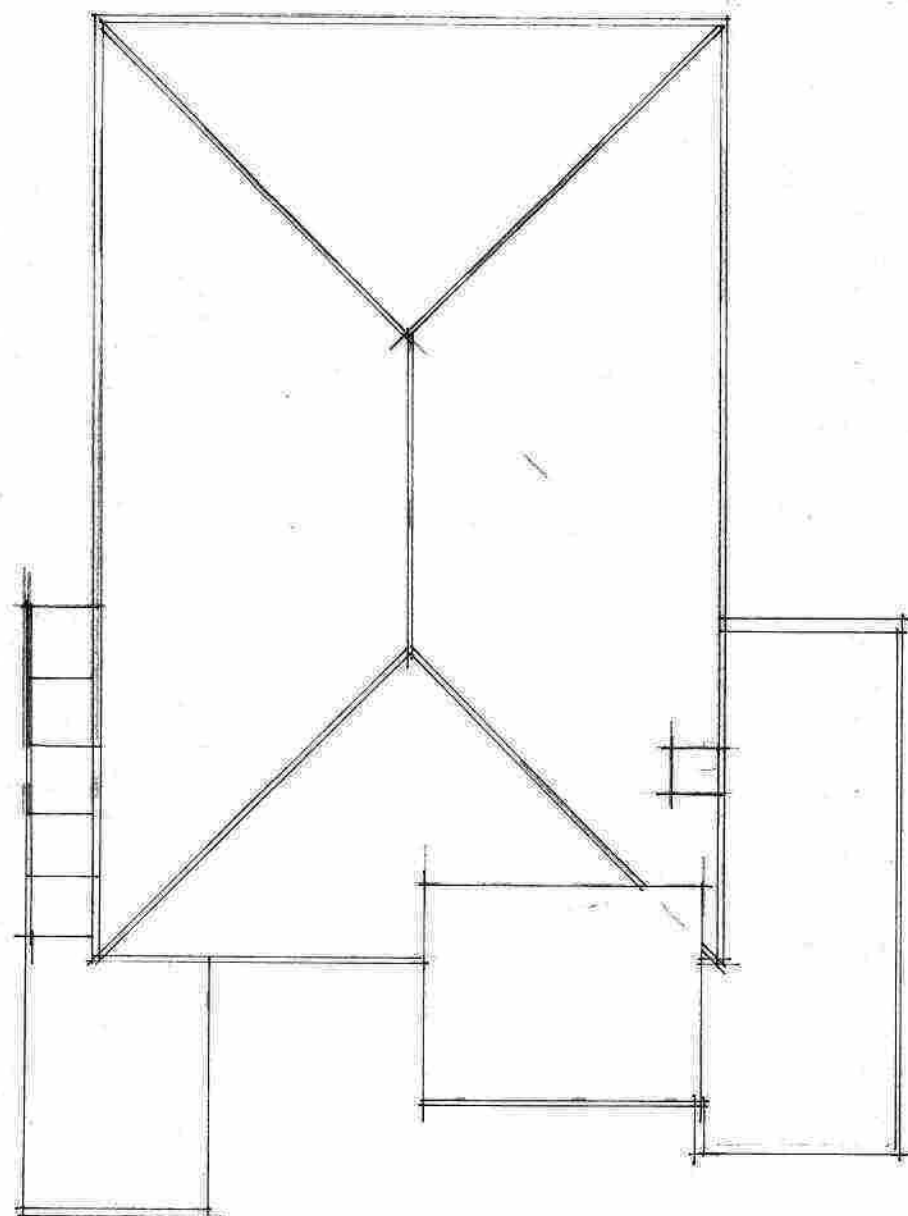


Existing roof plan 1:100

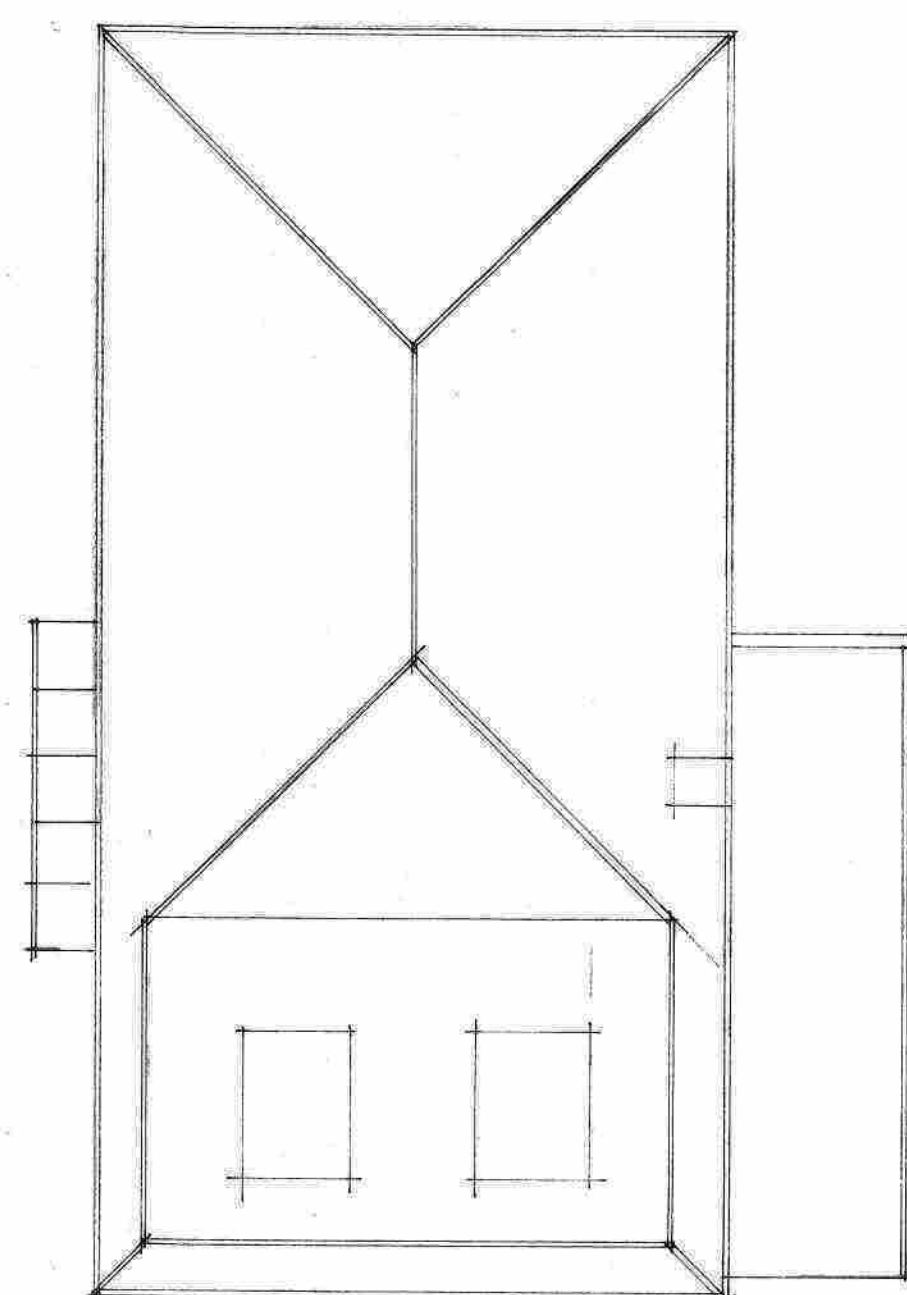


Proposed roof plan 1:100



Site plan 1:1250

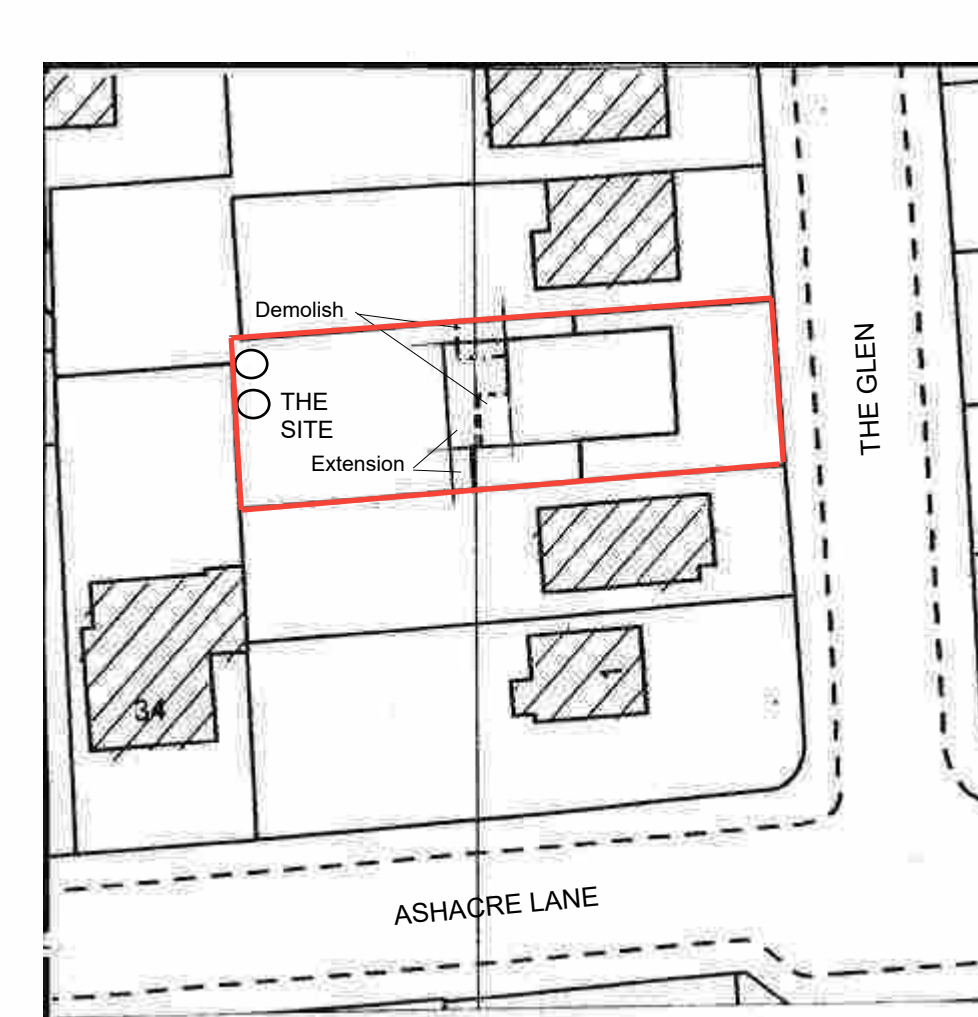


Block plan 1:500

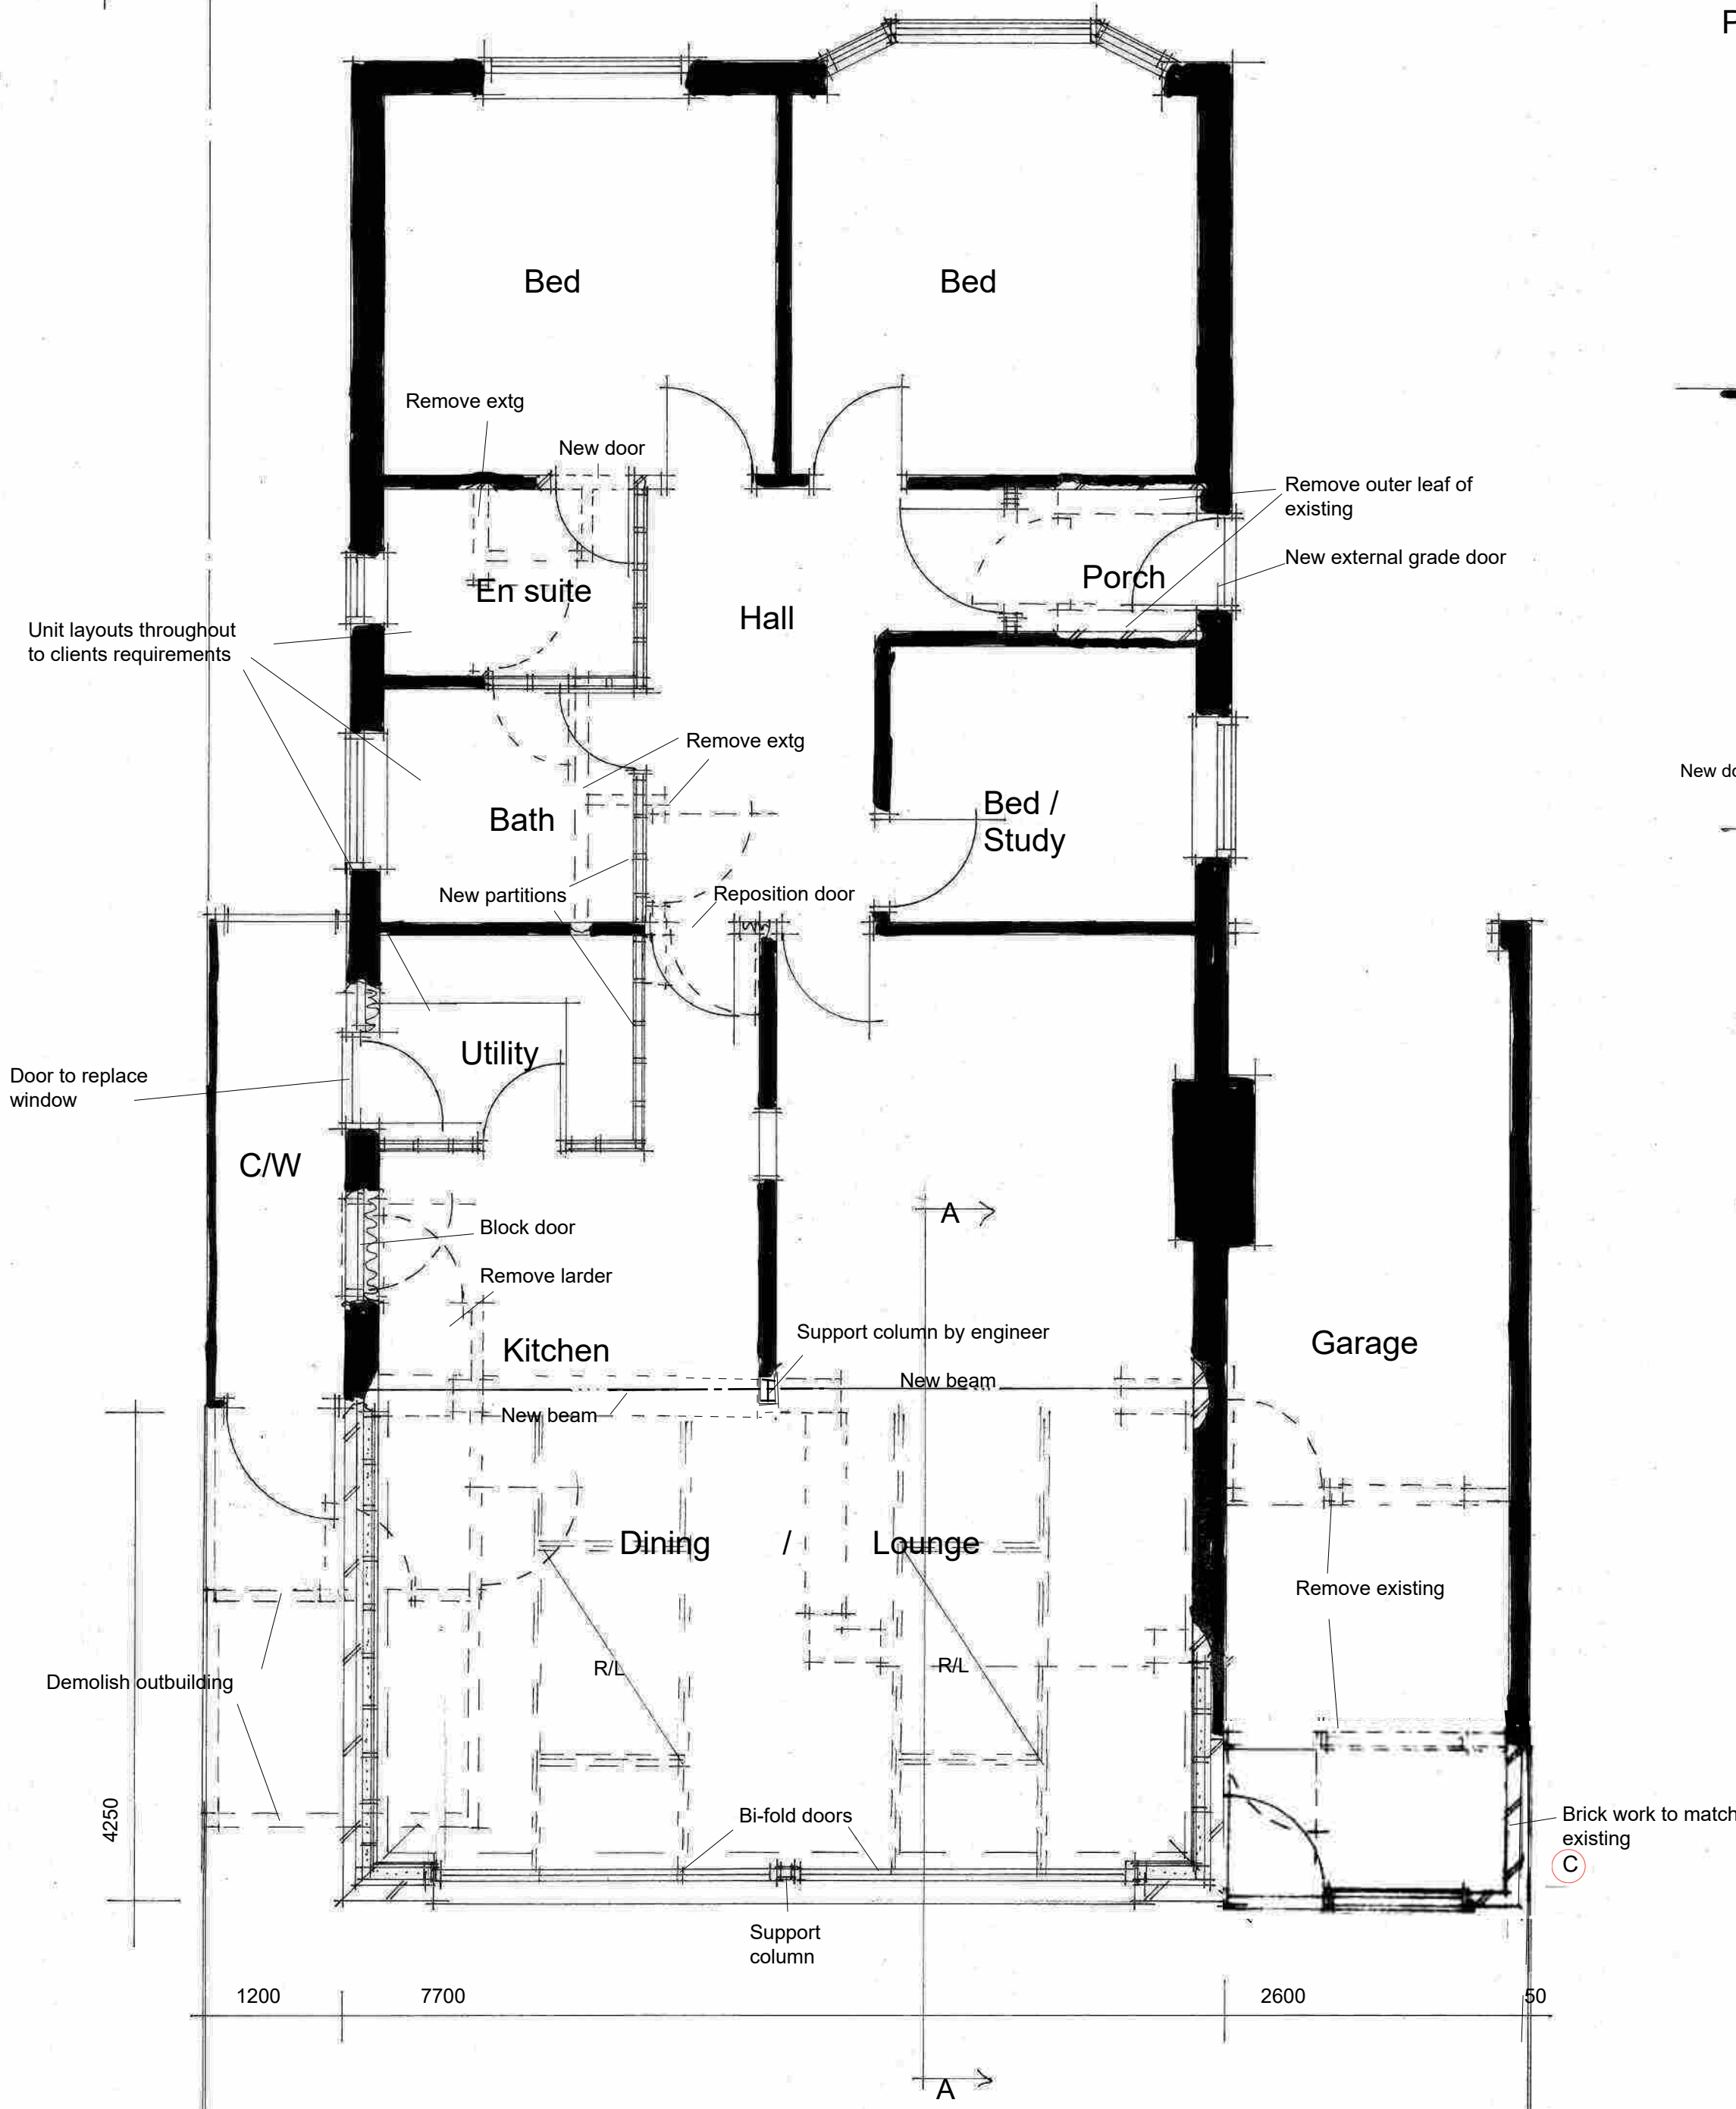


Plan 1:50




Existing West 1:100

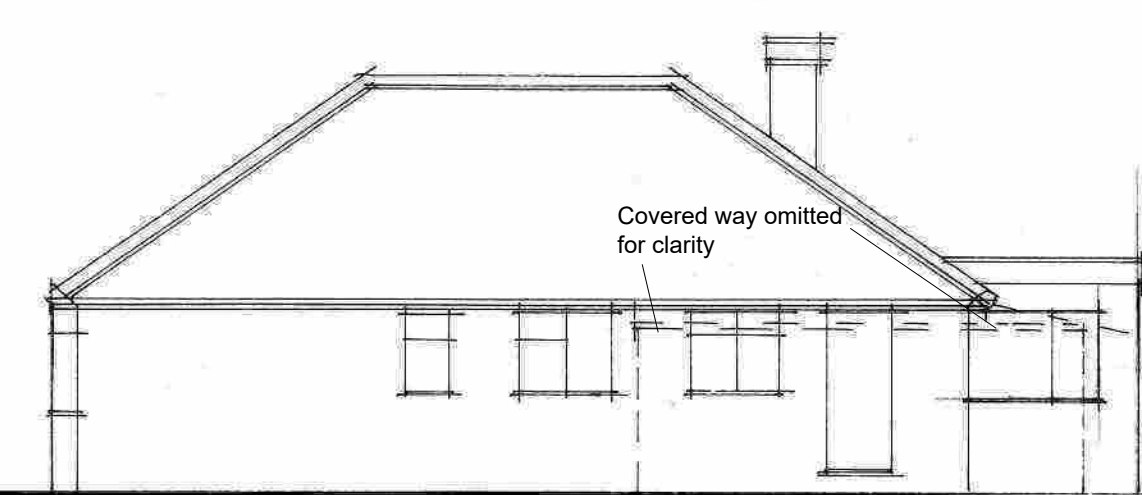


North

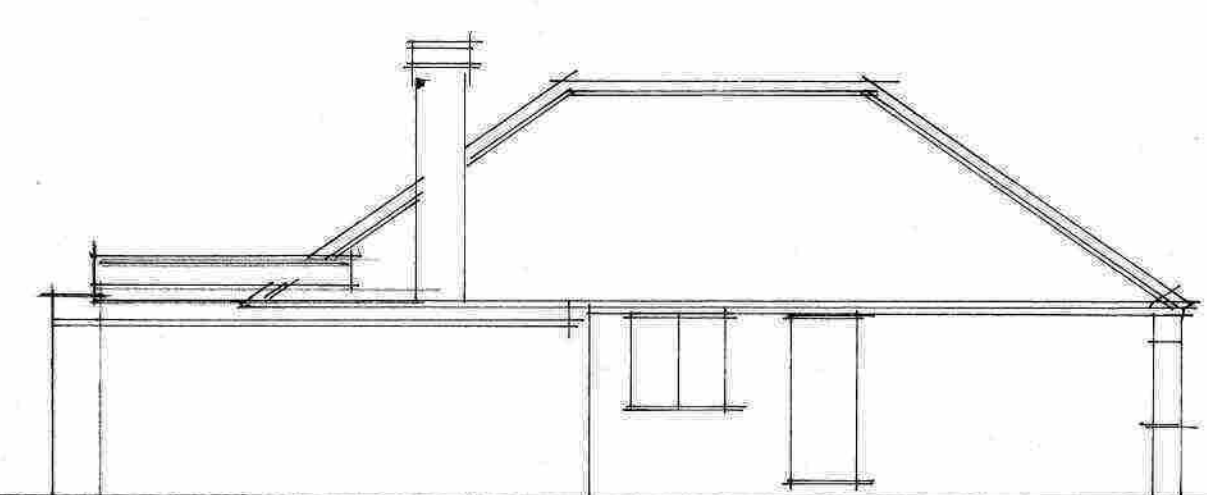


South

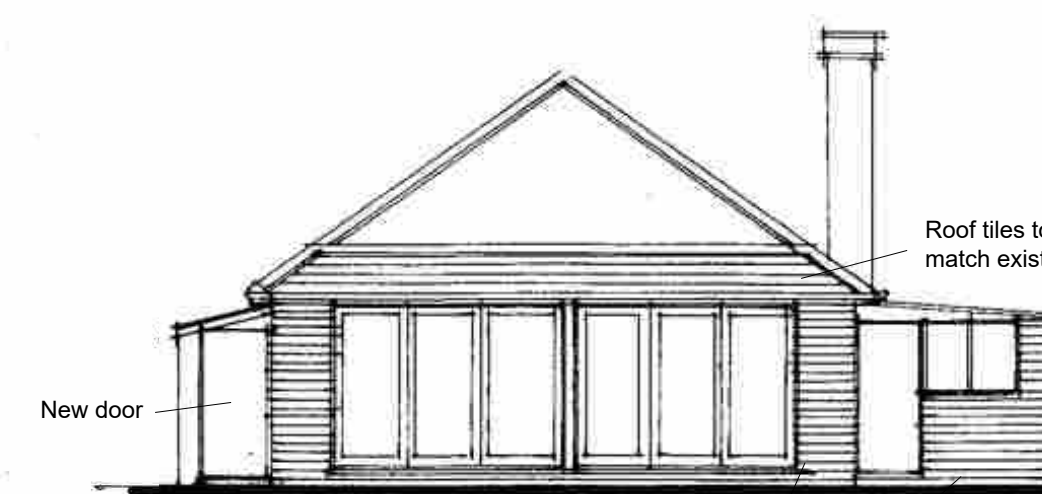


Proposed West 1:100

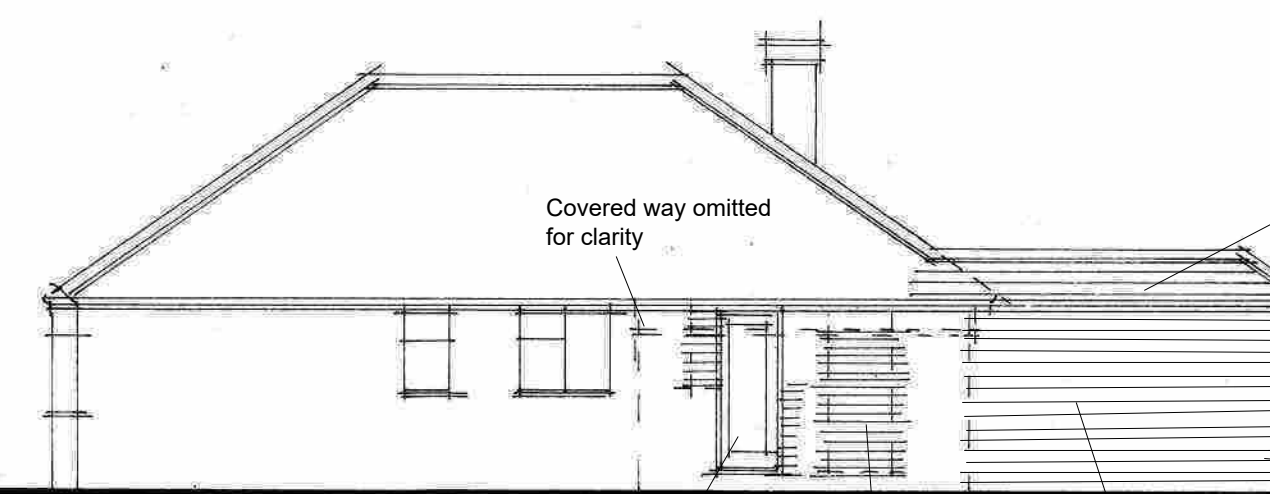


North

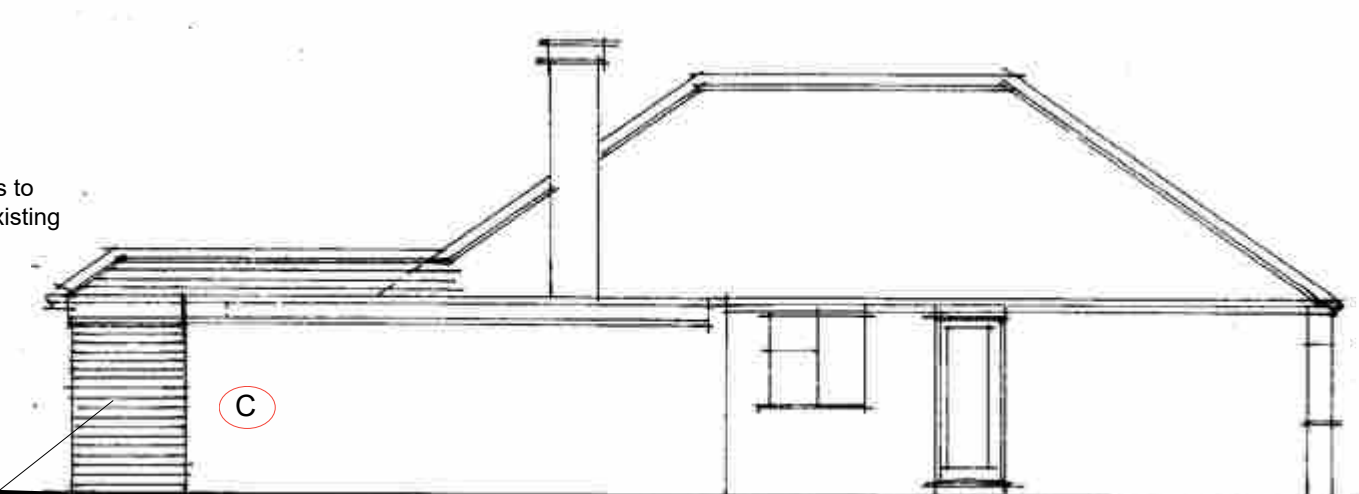

South

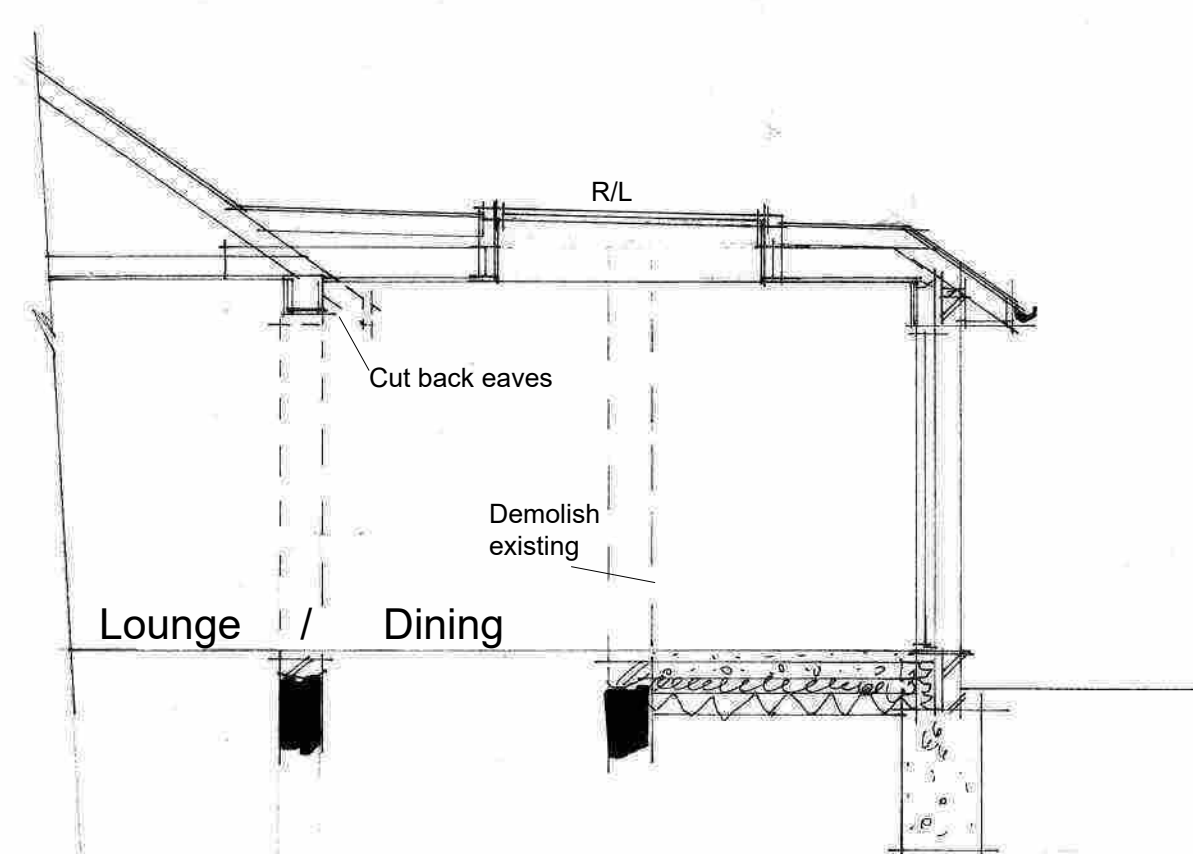

Section AA 1:50

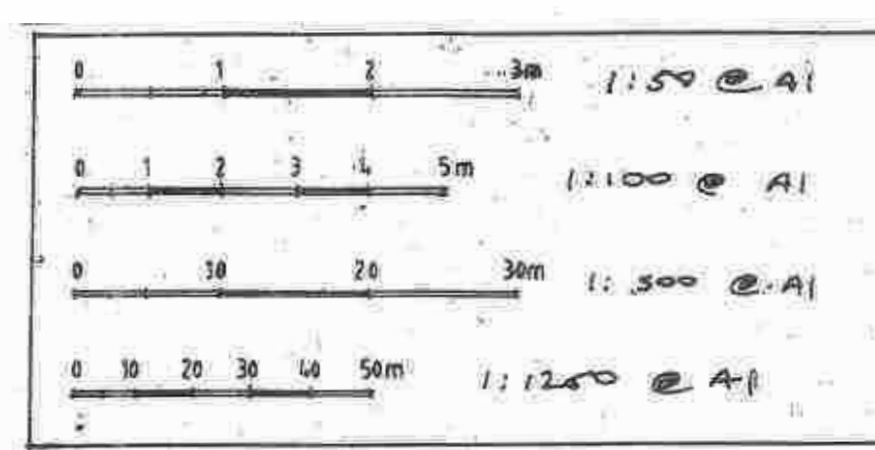

AJ SALTER & SON
Architectural Technicians
and Surveyors
50 WINDSOR ROAD, WORTHING,
WEST SUSSEX, BN11 2LY
Tel/Fax: (01903 209496)
E-mail: ajsalterandson@hotmail.com

C	Garage walls amended to TP Officer requirements	May 26	IS
B	North point for plans amended	Apr 26	IS
A	To clients requirements	Apr 26	IS
Client Mr & Mrs Davey			
Address 5 The Glen : Worthing			
Drawing	EXTENSION AND ALTERATIONS	No.	0926 : 1C
Scale	1:50 1:100 1:500 1:1250	Drawn	IS
		Date	Mar 26