



TERRACE AS EXISTING - PLAN (1:50)

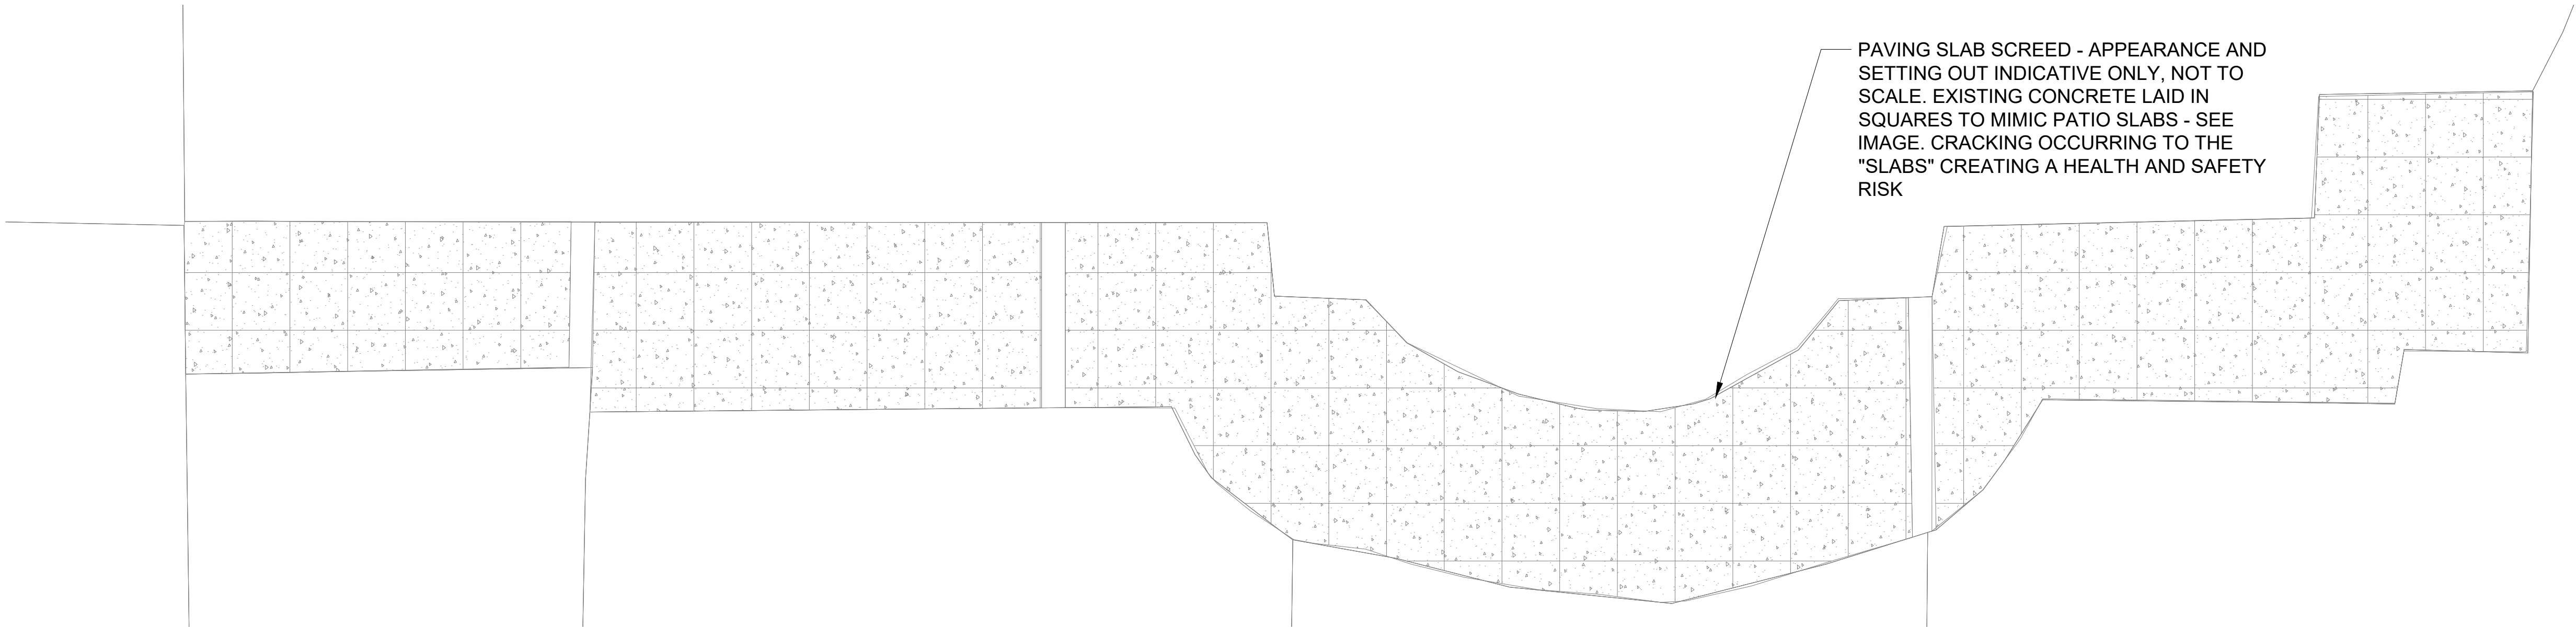


TERRACE PAVING - EXISTING FINISH




TERRACE - SCOPE OVERVIEW - PLAN - 1:200

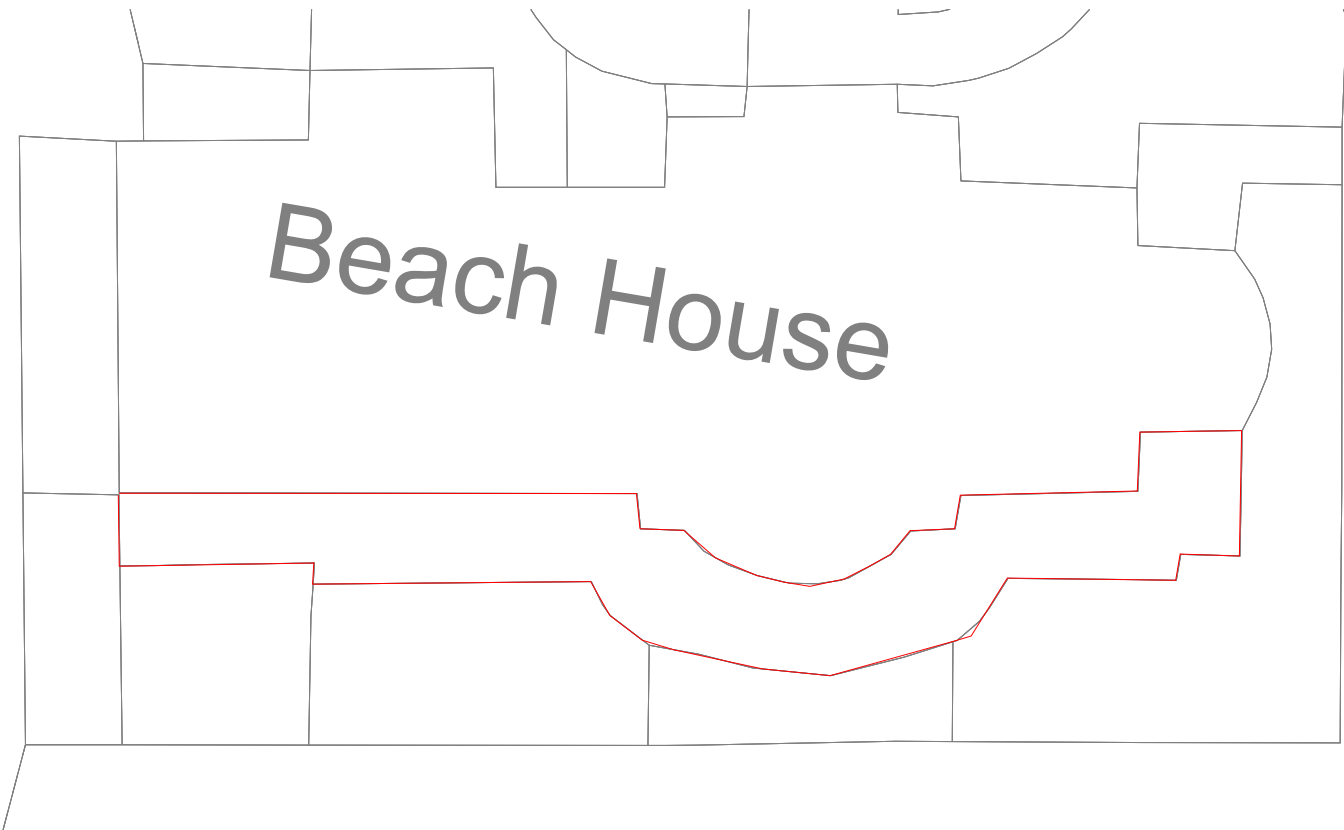


SCALE BAR 1:50

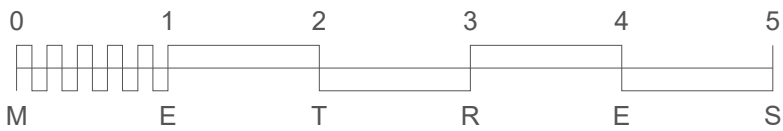

SCALE BAR 1:500

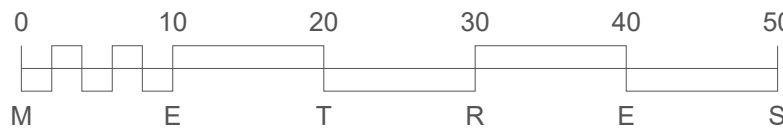


TERRACE AS PROPOSED - PLAN (1:50)

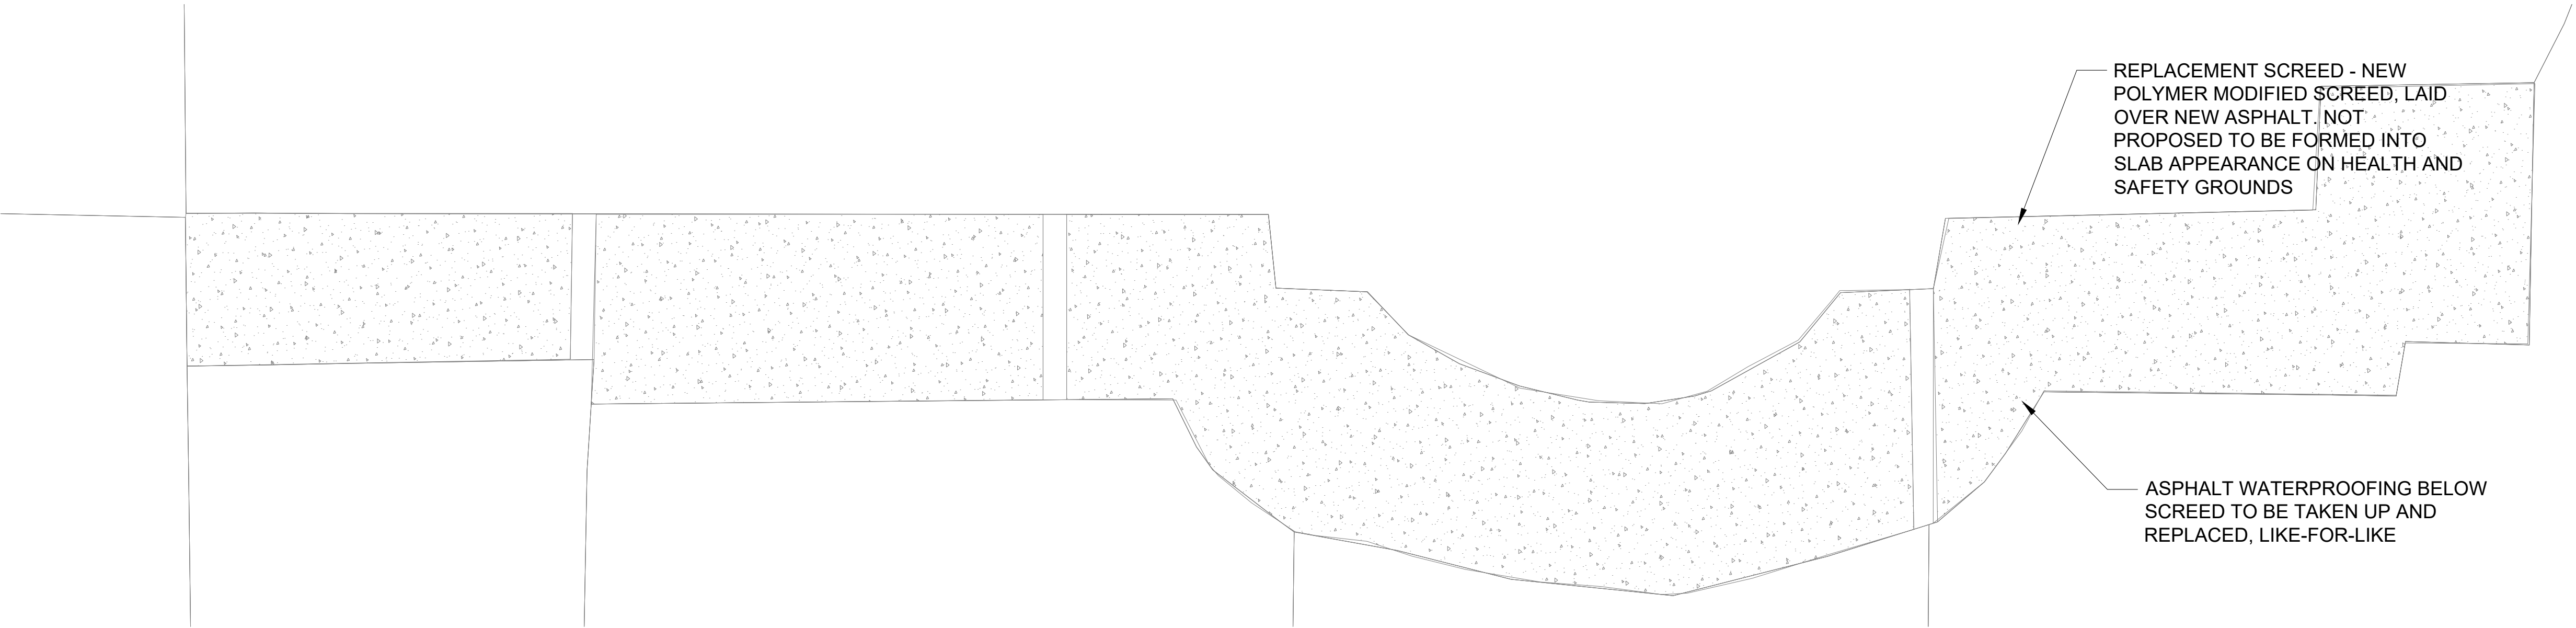

TERRACE PAVING - PROPOSED FINISH



- NOTES:
- DO NOT SCALE FROM THIS DRAWING, EXCEPT FOR PLANNING.
  - ALL DIMENSIONS ARE IN MILLIMETRES / METRES UNLESS STATED OTHERWISE.

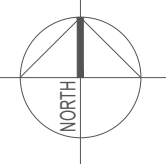

| Rev | Description                    | By | Date    |
|-----|--------------------------------|----|---------|
| C   | SCREED MATERIAL UPDATED        | WD | 8.6.20  |
| C   | ISSUED FOR PLANNING            | WD | 16.4.24 |
| B   | UPDATED FOLLOWING CLIENT INPUT | WD | 9.4.20  |
| A   | ISSUED TO CLIENT FOR COMMENT   | WD | 8.6.20  |

AMENDMENTS

Drawing Status:

FOR PLANNING

**EK** Earl Kendrick  
Project & Building Consultancy

Earl Kendrick  
EK South  
FOUNDRY  
Ellen Street, Hove, BN3 3LNB

Property Title:

BEACH HOUSE, BRIGHTON ROAD,  
WORTHING

Drawing Title:

TERRACE PAVING - EXISTING AND  
PROPOSED

|                  |            |             |      |
|------------------|------------|-------------|------|
| Scale @ A1:      | Date:      |             |      |
| AS MARKED        | APRIL 2026 |             |      |
| JPRN:            | Drawn By:  | Checked By: |      |
| XXXX             | WD         | MS          |      |
| Drawing No:      |            |             | Rev: |
| EKA260278/WD/002 |            |             | -    |