


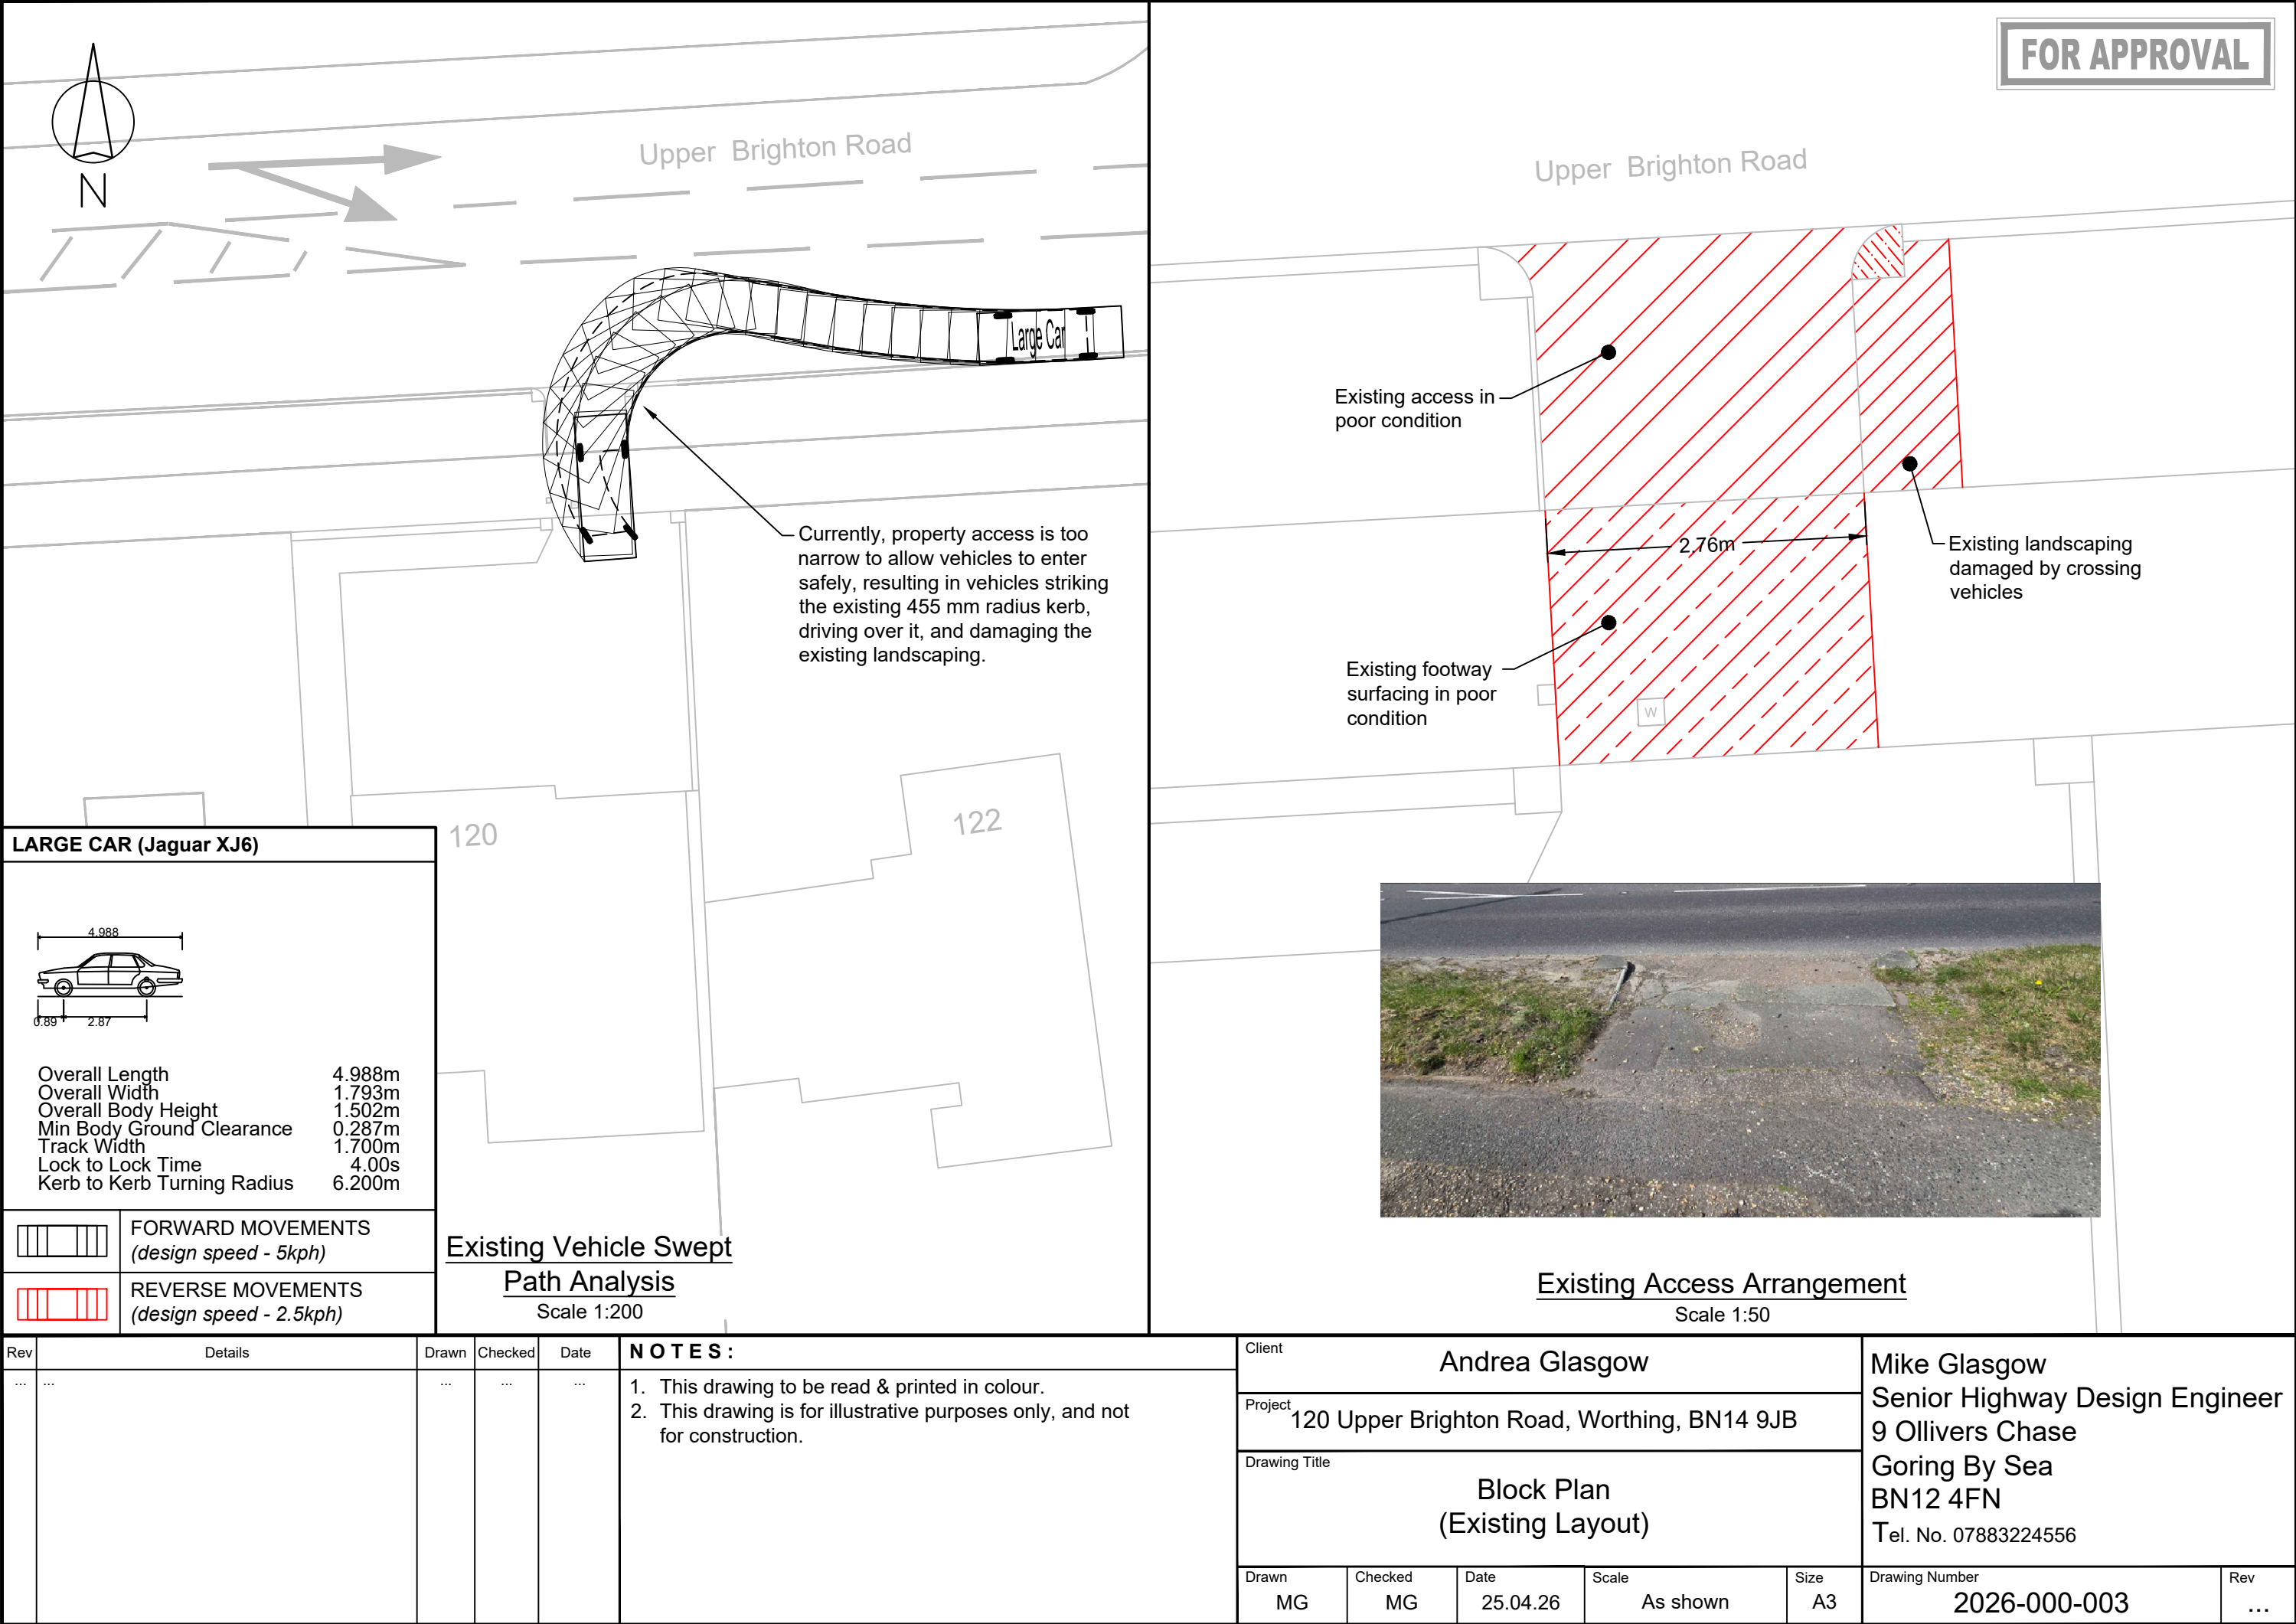

FOR APPROVAL

LARGE CAR (Jaguar XJ6)

Overall Length	4.988m
Overall Width	1.793m
Overall Body Height	1.502m
Min Body Ground Clearance	0.287m
Track Width	1.700m
Lock to Lock Time	4.00s
Kerb to Kerb Turning Radius	6.200m

FORWARD MOVEMENTS
(design speed - 5kph)

REVERSE MOVEMENTS
(design speed - 2.5kph)

Existing Vehicle Swept
Path Analysis
Scale 1:200

Existing access in
poor condition

Existing footway
surfacing in poor
condition

Existing landscaping
damaged by crossing
vehicles

2.76m



Existing Access Arrangement
Scale 1:50

Rev	Details	Drawn	Checked	Date	NOTES :	Client	Project	Drawing Title	Drawn	Checked	Date	Scale	Size	Drawing Number	Rev
...	...	...	...	...	1. This drawing to be read & printed in colour. 2. This drawing is for illustrative purposes only, and not for construction.	Andrea Glasgow	120 Upper Brighton Road, Worthing, BN14 9JB	Block Plan (Existing Layout)	MG	MG	25.04.26	As shown	A3	2026-000-003	...