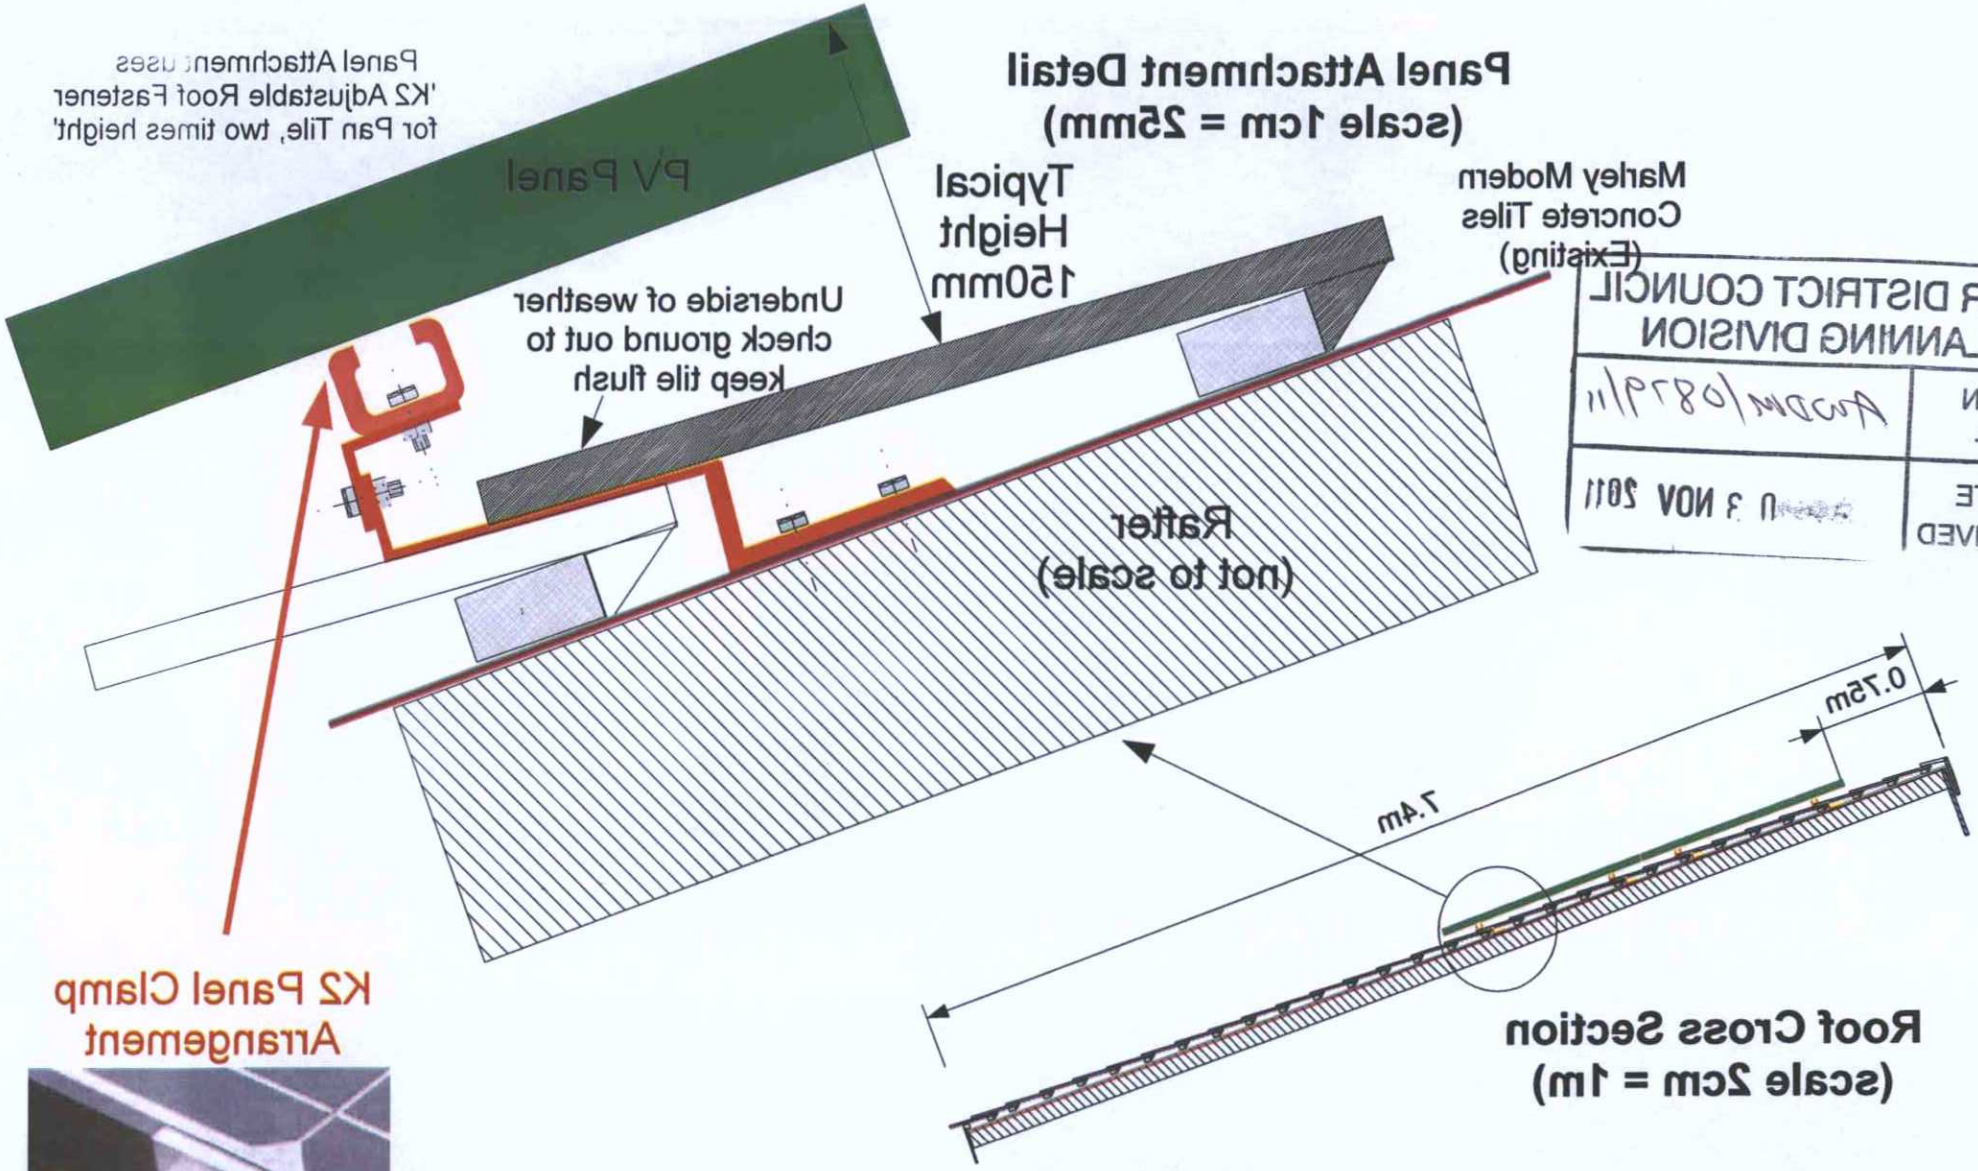

ADUR DISTRICT COUNCIL
PLANNING DIVISION
PLAN No. ADUR/0879/11
DATE RECEIVED 3 NOV 2011

Lancing Sailing Club
Proposed 3.87kWp Solar PV Array
Roof Cross Section and Bracket Detail
Drg. LSC_PV2011RoofDetailVer3

MD Croker
2 Nov.2011

Scale: 2cm = 1m
Original Size = A4