




PLANTING AREA 01

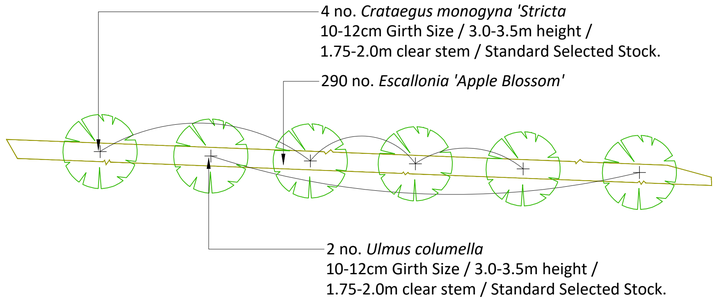


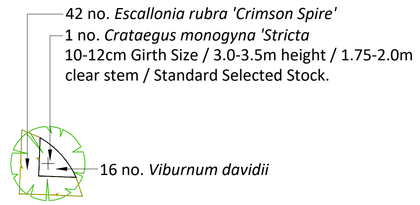


PLANTING AREA 02

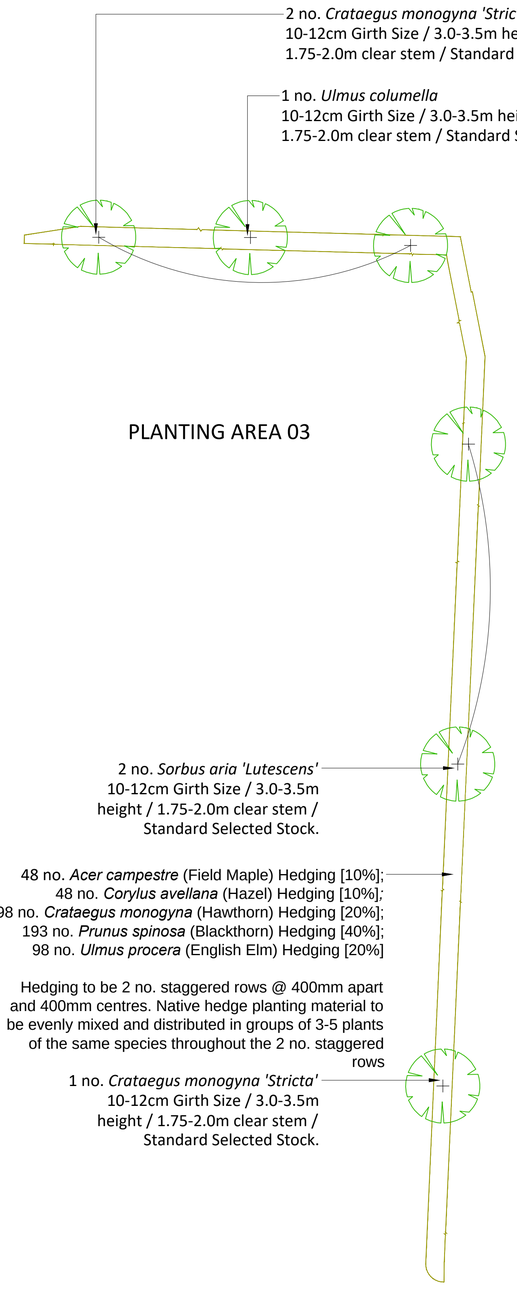


PLANTING AREA 03

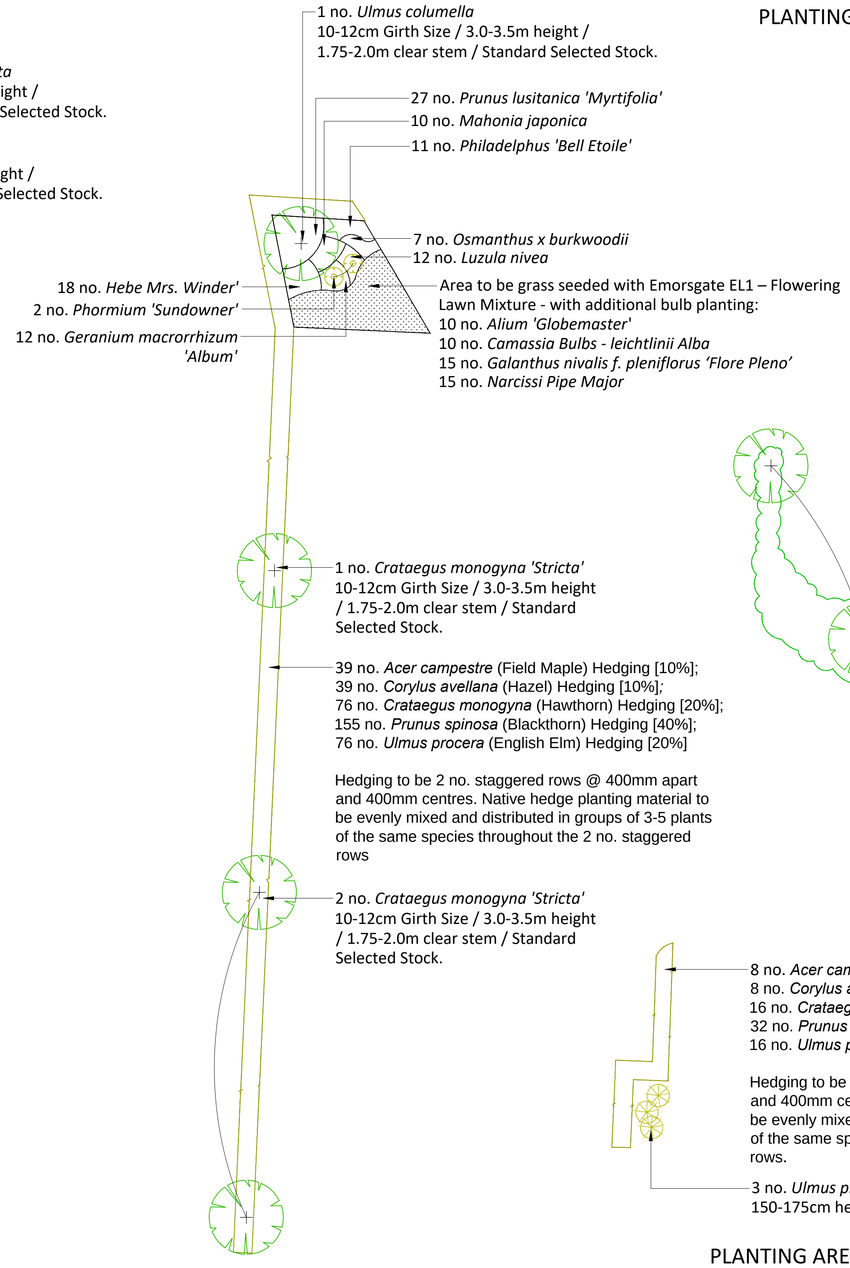

PLANTING AREA 04

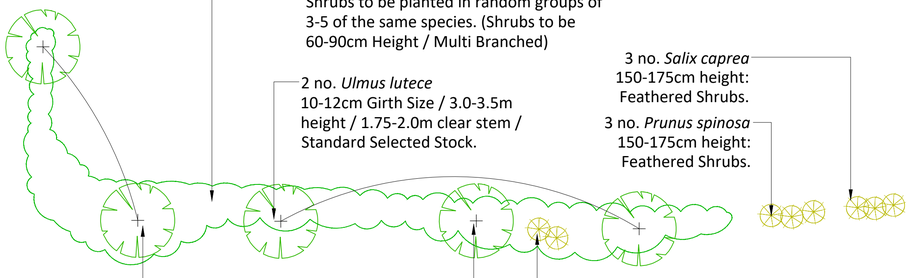

PLANTING AREA 05

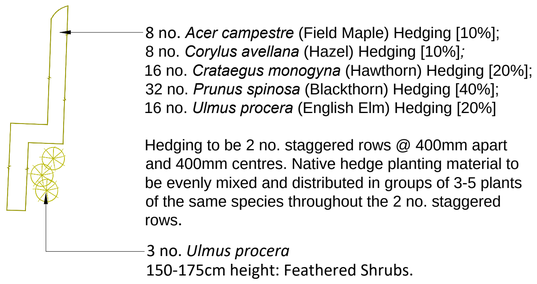

PLANTING AREA 06

KEY

Proposed Tree Specimens
Proposed tree planting to be 10-12cm Girth Size / 3.0-3.5m height / 1.75-2.0m Clear Stem / Standard Selected Stock. Trees to be supplied and planted in accordance with *BS 8545: 2014 Trees: from nursery to independence in the landscape: Recommendations.*

Proposed Feathered Shrub Specimens
Proposed native species, feathered shrub specimens to be 150-175cm height / feathered shrubs.

Proposed Native Understorey Shrub Planting
Proposed native understorey shrub planting to be 60-90cm height / multi branched shrubs.

Proposed Hedgerow Planting
Proposed hedgerows to be 2 no. rows [400mm width] of staggered shrubs @ 400mm centres / 5 no per m².

Proposed Ornamental Shrub / Herbaceous Planting Areas

Proposed Specimen Shrubs

Proposed Flowering Lawn Areas
Proposed grass seeded areas to be Emorsgate EL1 Flowering Lawn Mixture or equal and approved - *Emorsgate Seeds: Limes Farm, Tilney, All Saints,King's Lynn, Norfolk, PE34 4RT T: (01553) 829028 / https://wildseed.co.uk.* Grassland areas to be enhanced with bulb planting.

NOTES

Refer to *RCo343 / 01 / Soft Landscape Layout* and *RCo343 / Detailed Plant Schedule and Specification* for planting locations and specifications.

All soils to be reused are to be tested for suitability as a planting medium to the specifications as per *BS3882: Specification for topsoil [General Multi-Purpose Topsoil].*

All imported topsoils are to have appropriate certification / Declaration of Analysis in accordance with the requirements within *BS 3882 Specification for Topsoil*. Subsoil is to be as per the recommendations as laid out within *BS 8601 Specification for subsoil* and requirements for use.

Typically soil profiles should be as per the recommendations laid out within the *BS 3882 Specification for Topsoil* : 300mm (min) depth (medium grade) top soil for general planting areas / 150mm (min) for grass seeded areas over a minimum of 300mm subsoil [to *BS 8601: Specification for subsoil and requirements for use - multipurpose subsoil*].

All shrub / tree planting areas to have 75 mm (min) depth of ornamental bark mulch which is to be maintained (topped up) for 2 years (min). Planting areas are to be cleared of all weeds / grass prior to planting and kept weed / grass free for a minimum of 3 years.

All plant stock to be UK grown and nursed specimens, avoiding where possible directly imported stock to reduce the risk of introducing pests and/or diseases. All trees and shrubs [and any associated soil] are to be supplied completely free of pest / diseases at all points in the supply chain. Due consideration must be given to the latency period and life cycles of pests and diseases. Special attention must be given to any imported stock [should this be required] and a Plant Passport must be supplied detailing full provenance from seed.

Horticultural peat is not to be used (in any form) as mulch or soil conditioner / improver. and all plants are to be sourced from peat free nurseries.

All arisings from the site should be recycled (where appropriate) and / or removed from the site and taken to an approved tip or registered green compost facility.

REV	DESCRIPTION	DATE	INITIALS
01	Layout updated following revisions	15-08-22	AR
02	Layout updated with additional trees	07-11-22	AR
03	Layout updated with additional trees	08-11-22	AR

Ramsay & Co
Landscape Architecture

The Studio, 68 Cuckfield Road, Hurstpierpoint, West Sussex, BN6 9SB
T: 01273 834 198 M: 07973 770047 E: landscape@ramsayandco.com

Project Title:
Mayberry Garden Centre Extension & Car Showroom
Tates Bros

Drawing Title:
Detailed Planting [Sheet 01 of 02]

Scale:	*Drawn:*	*Date:*
1:200@A1	AR	10-05-22

Drawing Number:	*Revision:*
RCo343 / 02	03