File Location: /Volumes/MCP_PROJECTS/PROJECTS_2018/1812_83_OLD_FORT_ROAD/1812_CAD-WORKING/1812_W_PLN/1812_83 OLD FORT ROAD (Construction Issue) - Current - side access.pln

Do not scale from this drawing for the purpose of construction. Work to indicated dimensions only. All dimensions to be confirmed on site. This drawing is to be read in conjunction with other drawings in this series and all relevant consultants drawings and documentation where applicable. This drawing has been produced for the specific client and project identified below and is not intended for use by any other person or for any other purpose other than indicated on this drawing. Please report any discrepancy on this drawing to Morgan Carn Partnership for clarification. © Morgan Carn Ltd.

0 5m 10

1:100 scale

Rev	Revision Description	Issued By	Issue Date

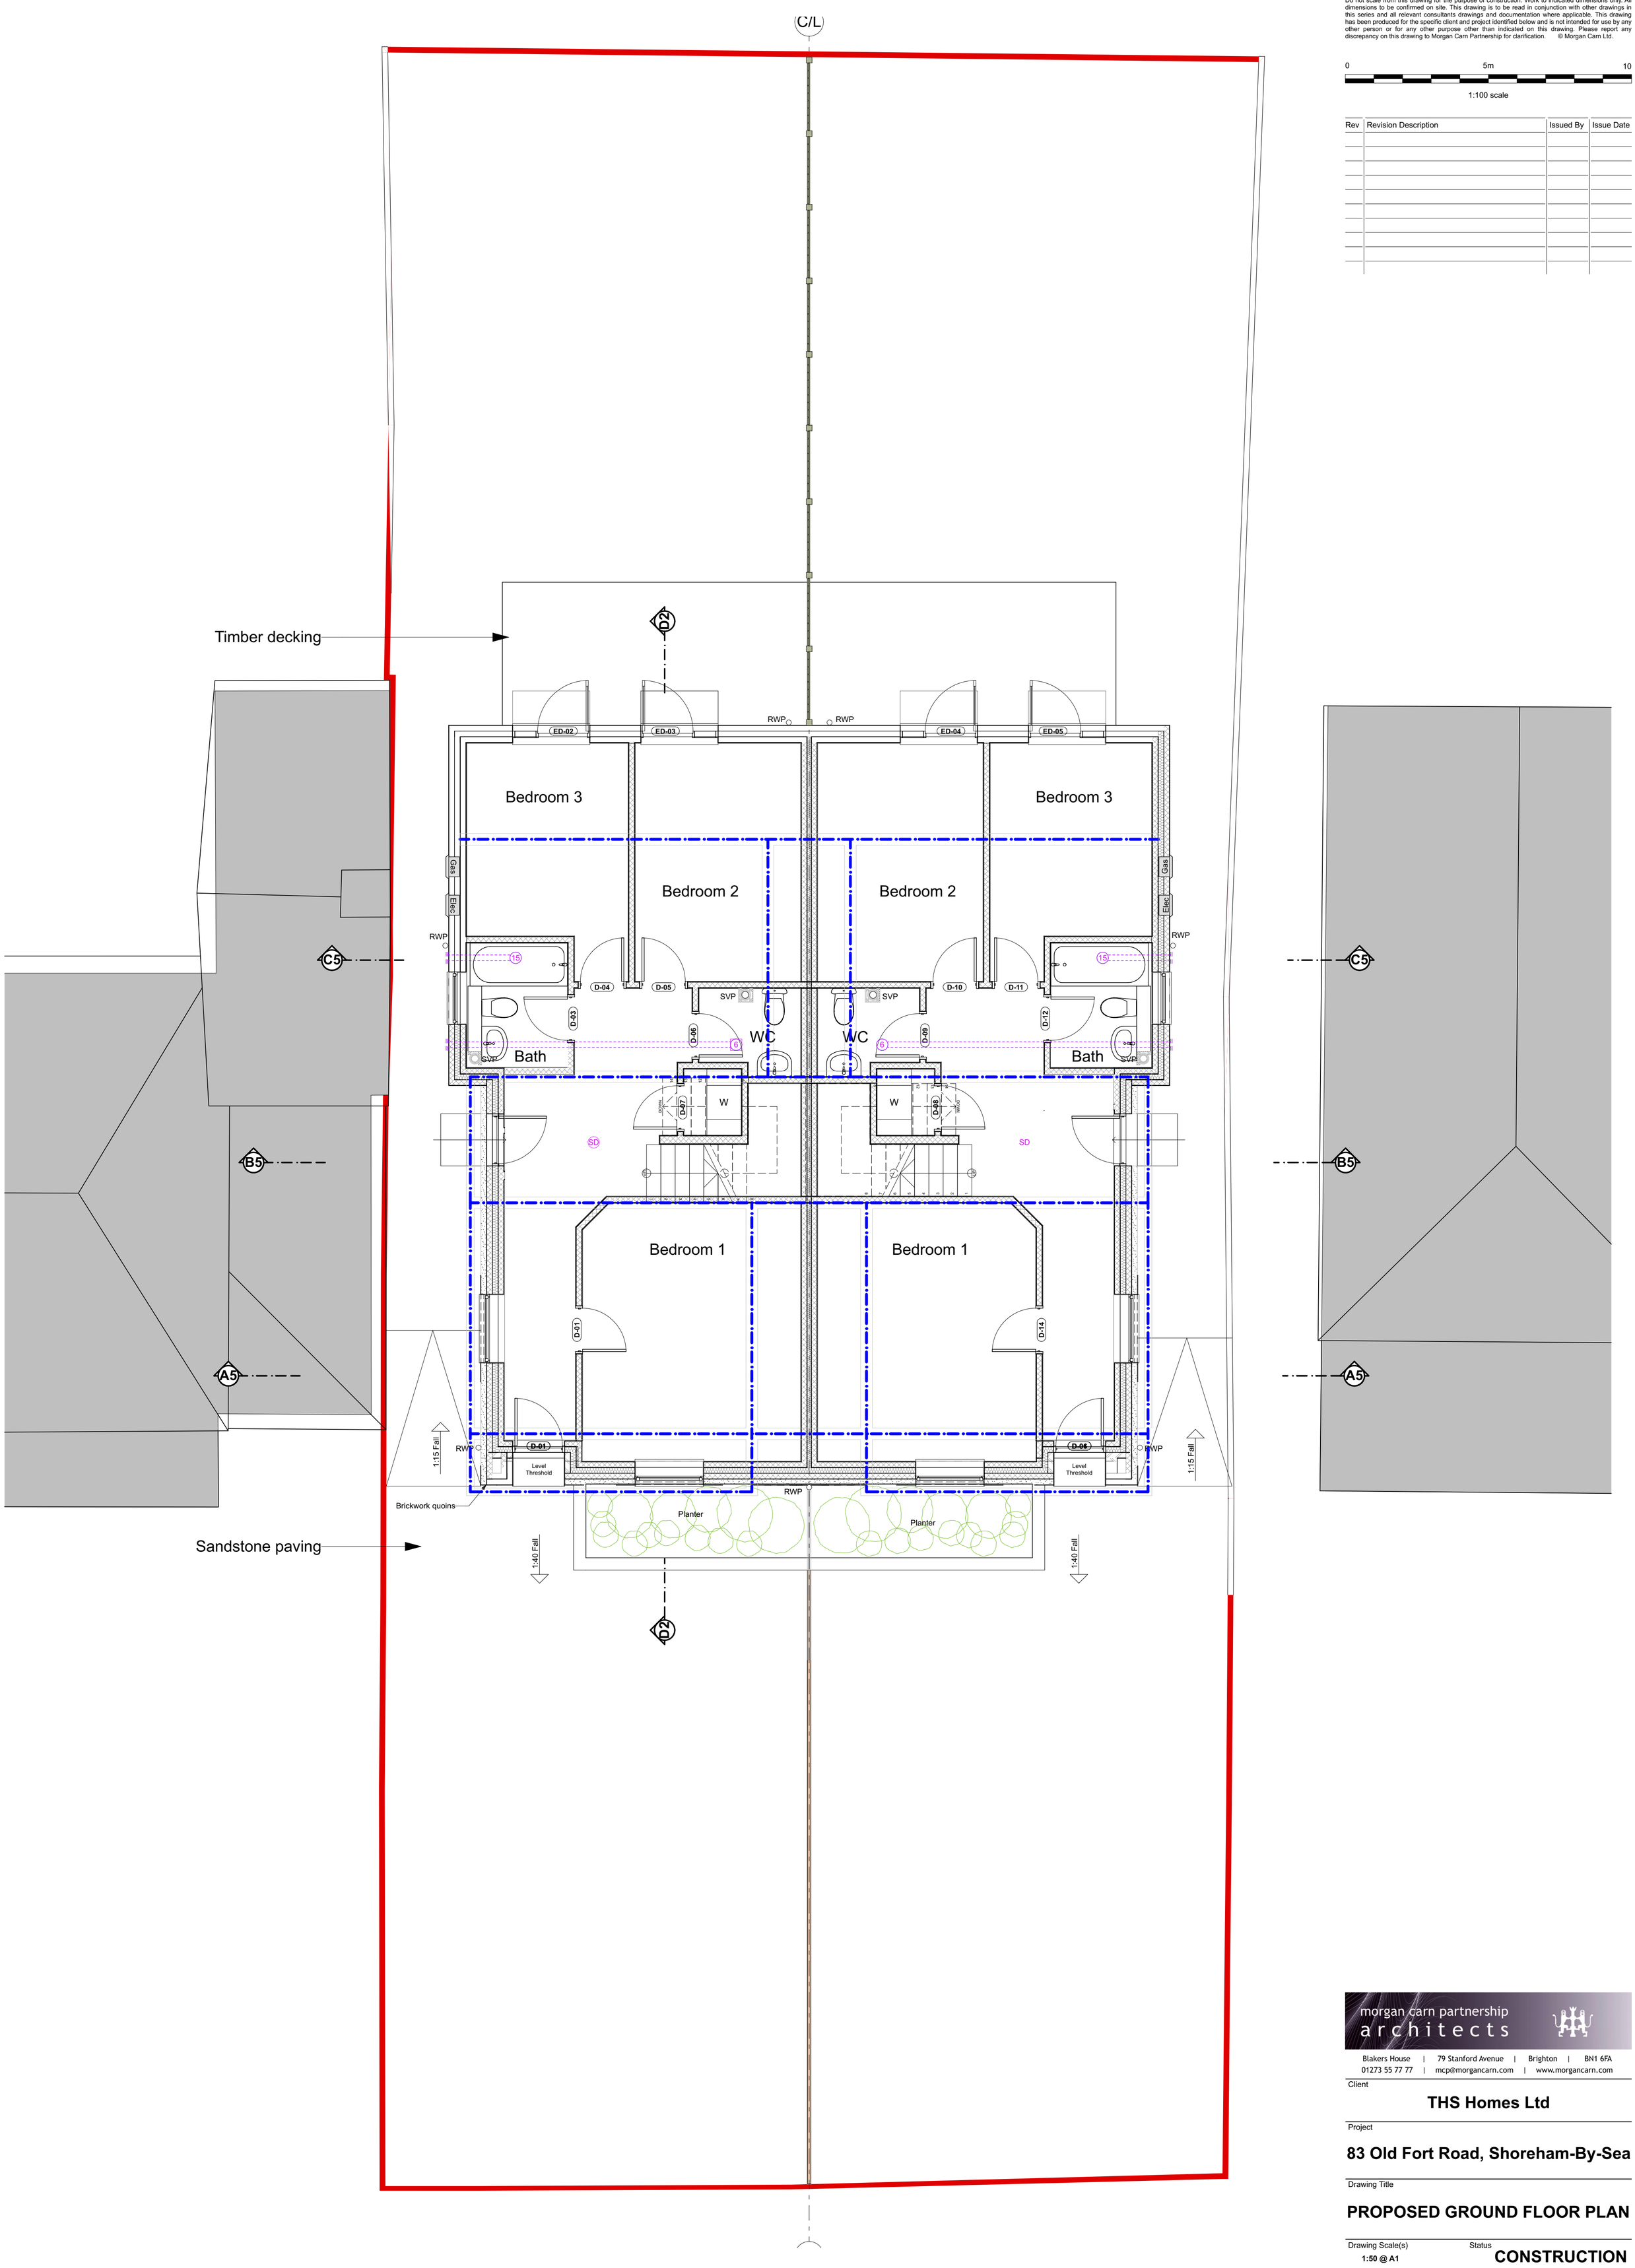

morgan carn partnership
architects

Blakers House | 79 Stanford Avenue | Brighton | BN1 6FA
01273 55 77 77 | mcp@morgancarn.com | www.morgancarn.com

Client

THS Homes Ltd

Project

83 Old Fort Road, Shoreham-By-Sea

Drawing Title

PROPOSED GROUND FLOOR PLAN

Drawing Scale(s)

1:50 @ A1

Status

CONSTRUCTION

Drawing Number

PROJECT - STAGE - DRAWING - REVISION

1812-P-004-A