

Drawing Number:LONGSHORE03

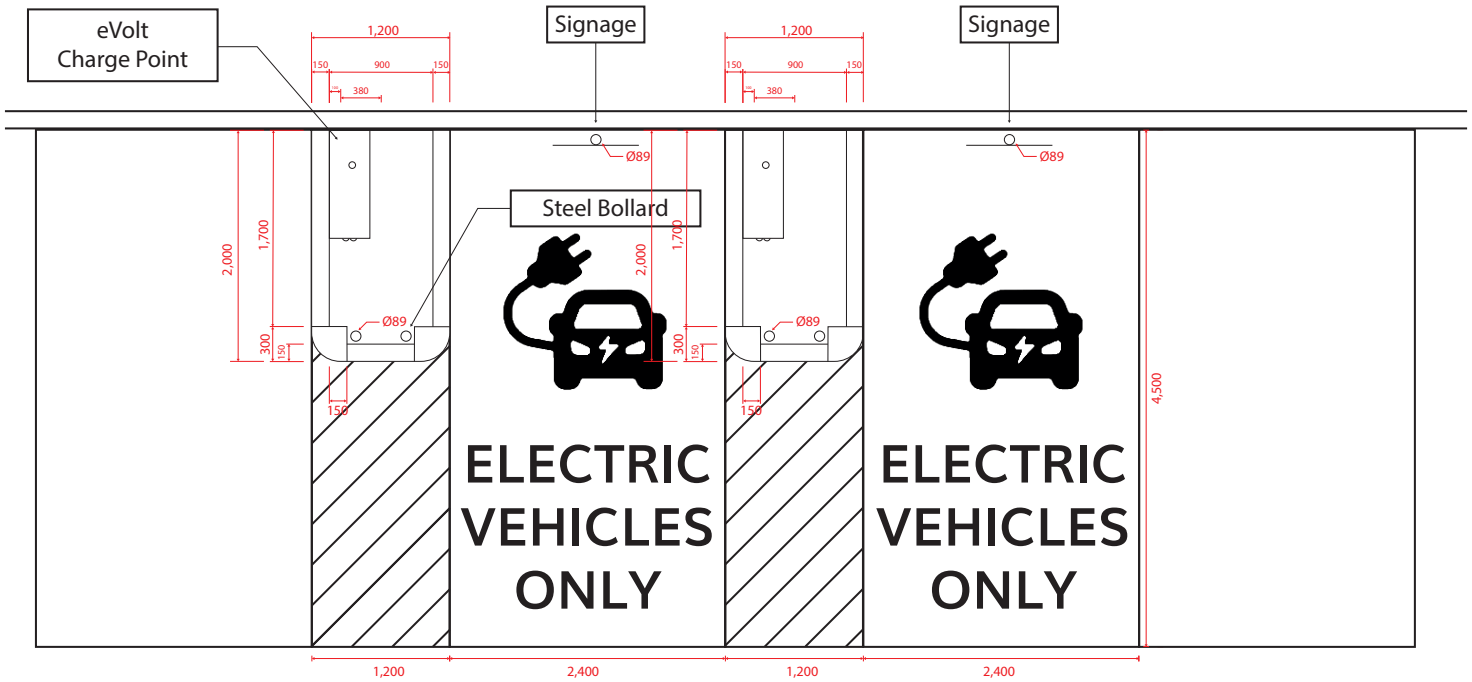

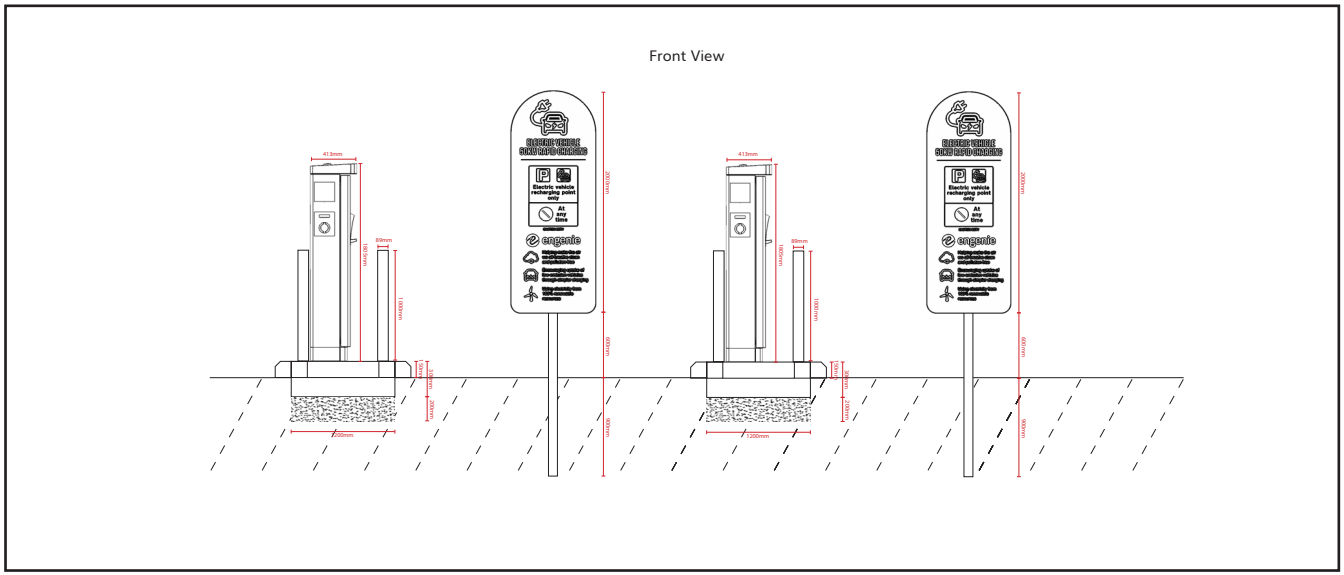

KEY

- Right Of Access
- Engenie Demise
- LV Cable Route
- Feeder Pillar
- EV Chargepoint
- Bollard
- Signage

MARSTON'S
INNS AND TAVERNS

engenie

Electric Vehicle Rapid Charging

138kVA LV Connection
2No. EV Charge Points

The Longshore
Shoreham
BN43 5LD

Version Control

V.1	Conor Richards	20/02/2019
V.2	Conor Richards	28/03/2019
V.3	Conor Richards	02/04/2019
V.4		
V.5		

Level 27, Portland House, Bressenden Place, Westminster, London SW1E 5RS
Contact: conor.richards@engenie.co.uk