


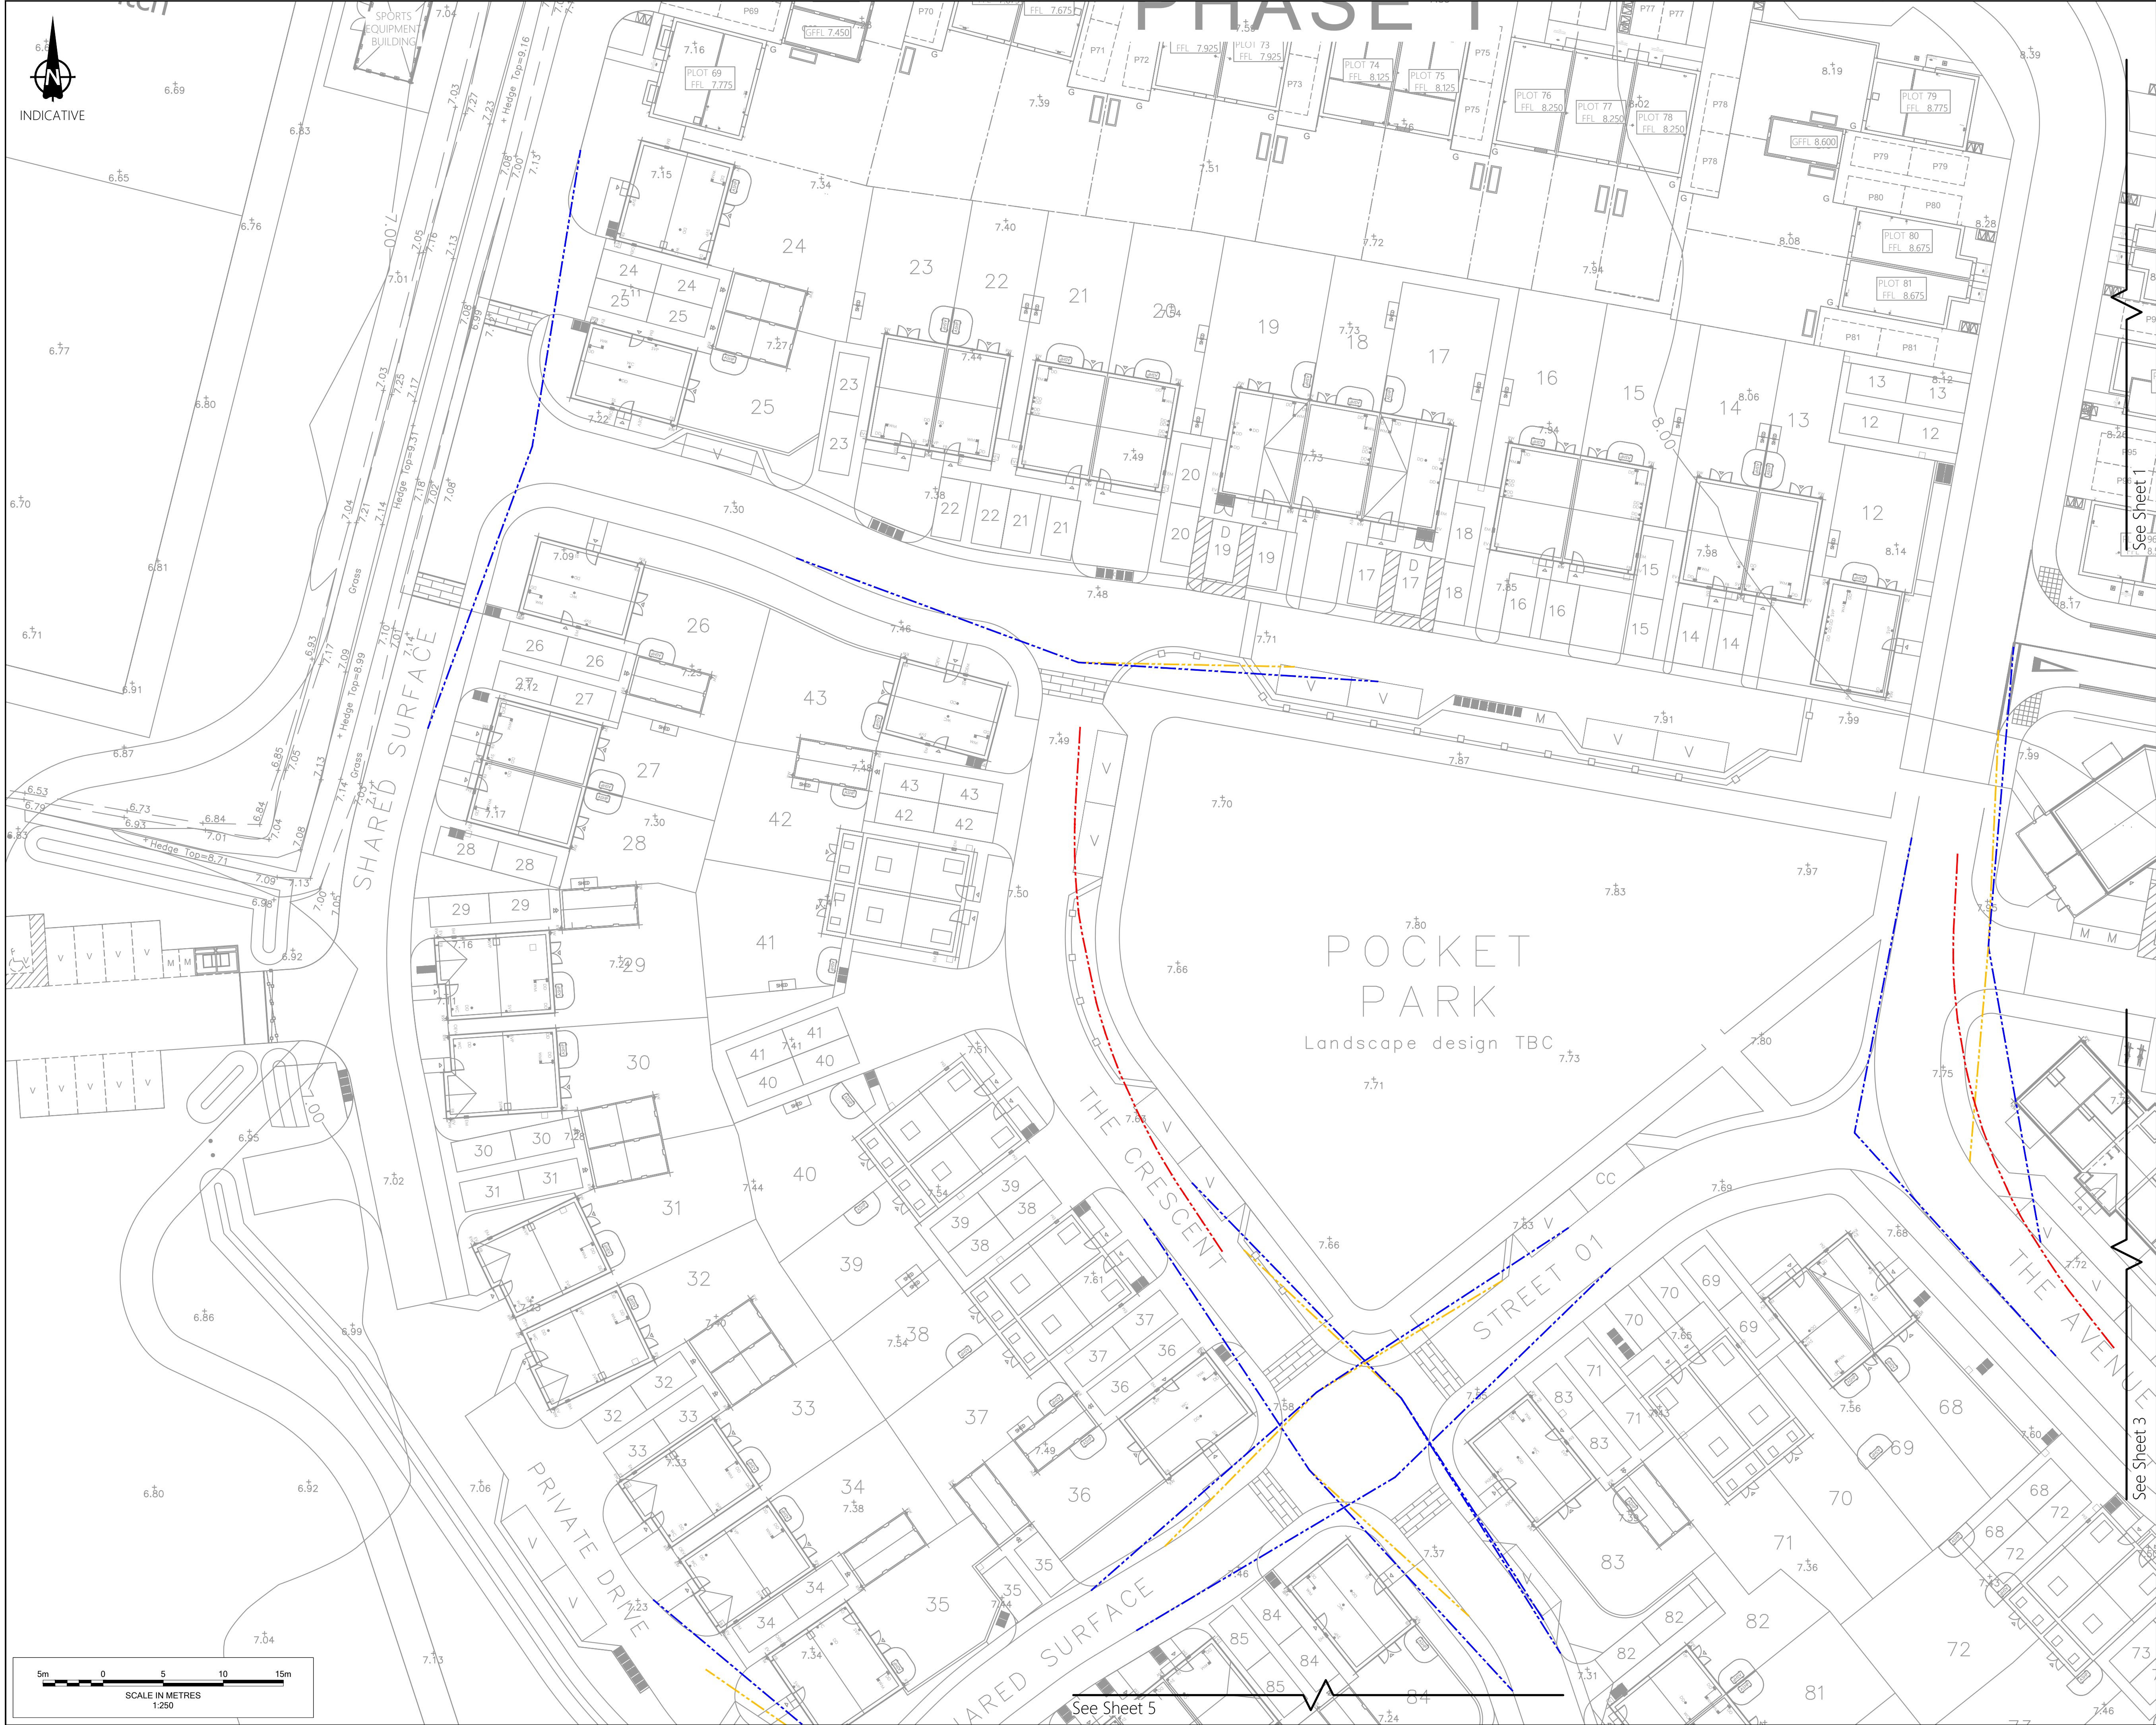

Notes

- Do not scale from this drawing. All dimensions shown are in metres unless noted otherwise.
- This drawing has been based upon topographical survey information produced by Brunel Surveys Ltd and Milton Keynes Surveys Ltd and Milestone Transport Planning cannot be held responsible for any discrepancies which may arise because of it.

Key

- 20mph Forward visibility splay (25m)
- 15mph Forward Visibility splay (18m)
- 2.4m x 25m Junction Visibility splay (20mph)
- 2.4m x 18m Junction Visibility splay (15mph)

FOR APPROVAL

Ordinance Survey Licence number: 100057360

Drawing Revisions					
Rev:	Dm:	Date:	Details:	Chk:	App:
P01	MB	20/03/2026	First issue	BM	PK
P02	MB	19/06/2026	Drawing number revised	GG	BM

Client

**Persimmon Homes
Thames Valley**

Project

West Sompting, West Sussex

Title

**Phase 3
Internal Visibility
Sheet 2 of 7**

MILESTONE
TRANSPORT PLANNING
7 Ancells Court, Rye Close, Fleet, Hampshire, GU51 2UY
Tel: 01483 397888
Gateshead IBC, Mulgrave Terrace, Gateshead, NE8 1AN
Tel: 0191 338 7220
3 Wharfedale Street, Spaces The Mailbox Level 1, Birmingham, B1 1RD
Tel: 0121 661 9881
web: www.milestonetp.co.uk

Scale	1:250 @ A1	Revision	P02
-------	------------	----------	-----

Drawing Number

612-0102

See Sheet 1

See Sheet 3

See Sheet 5