


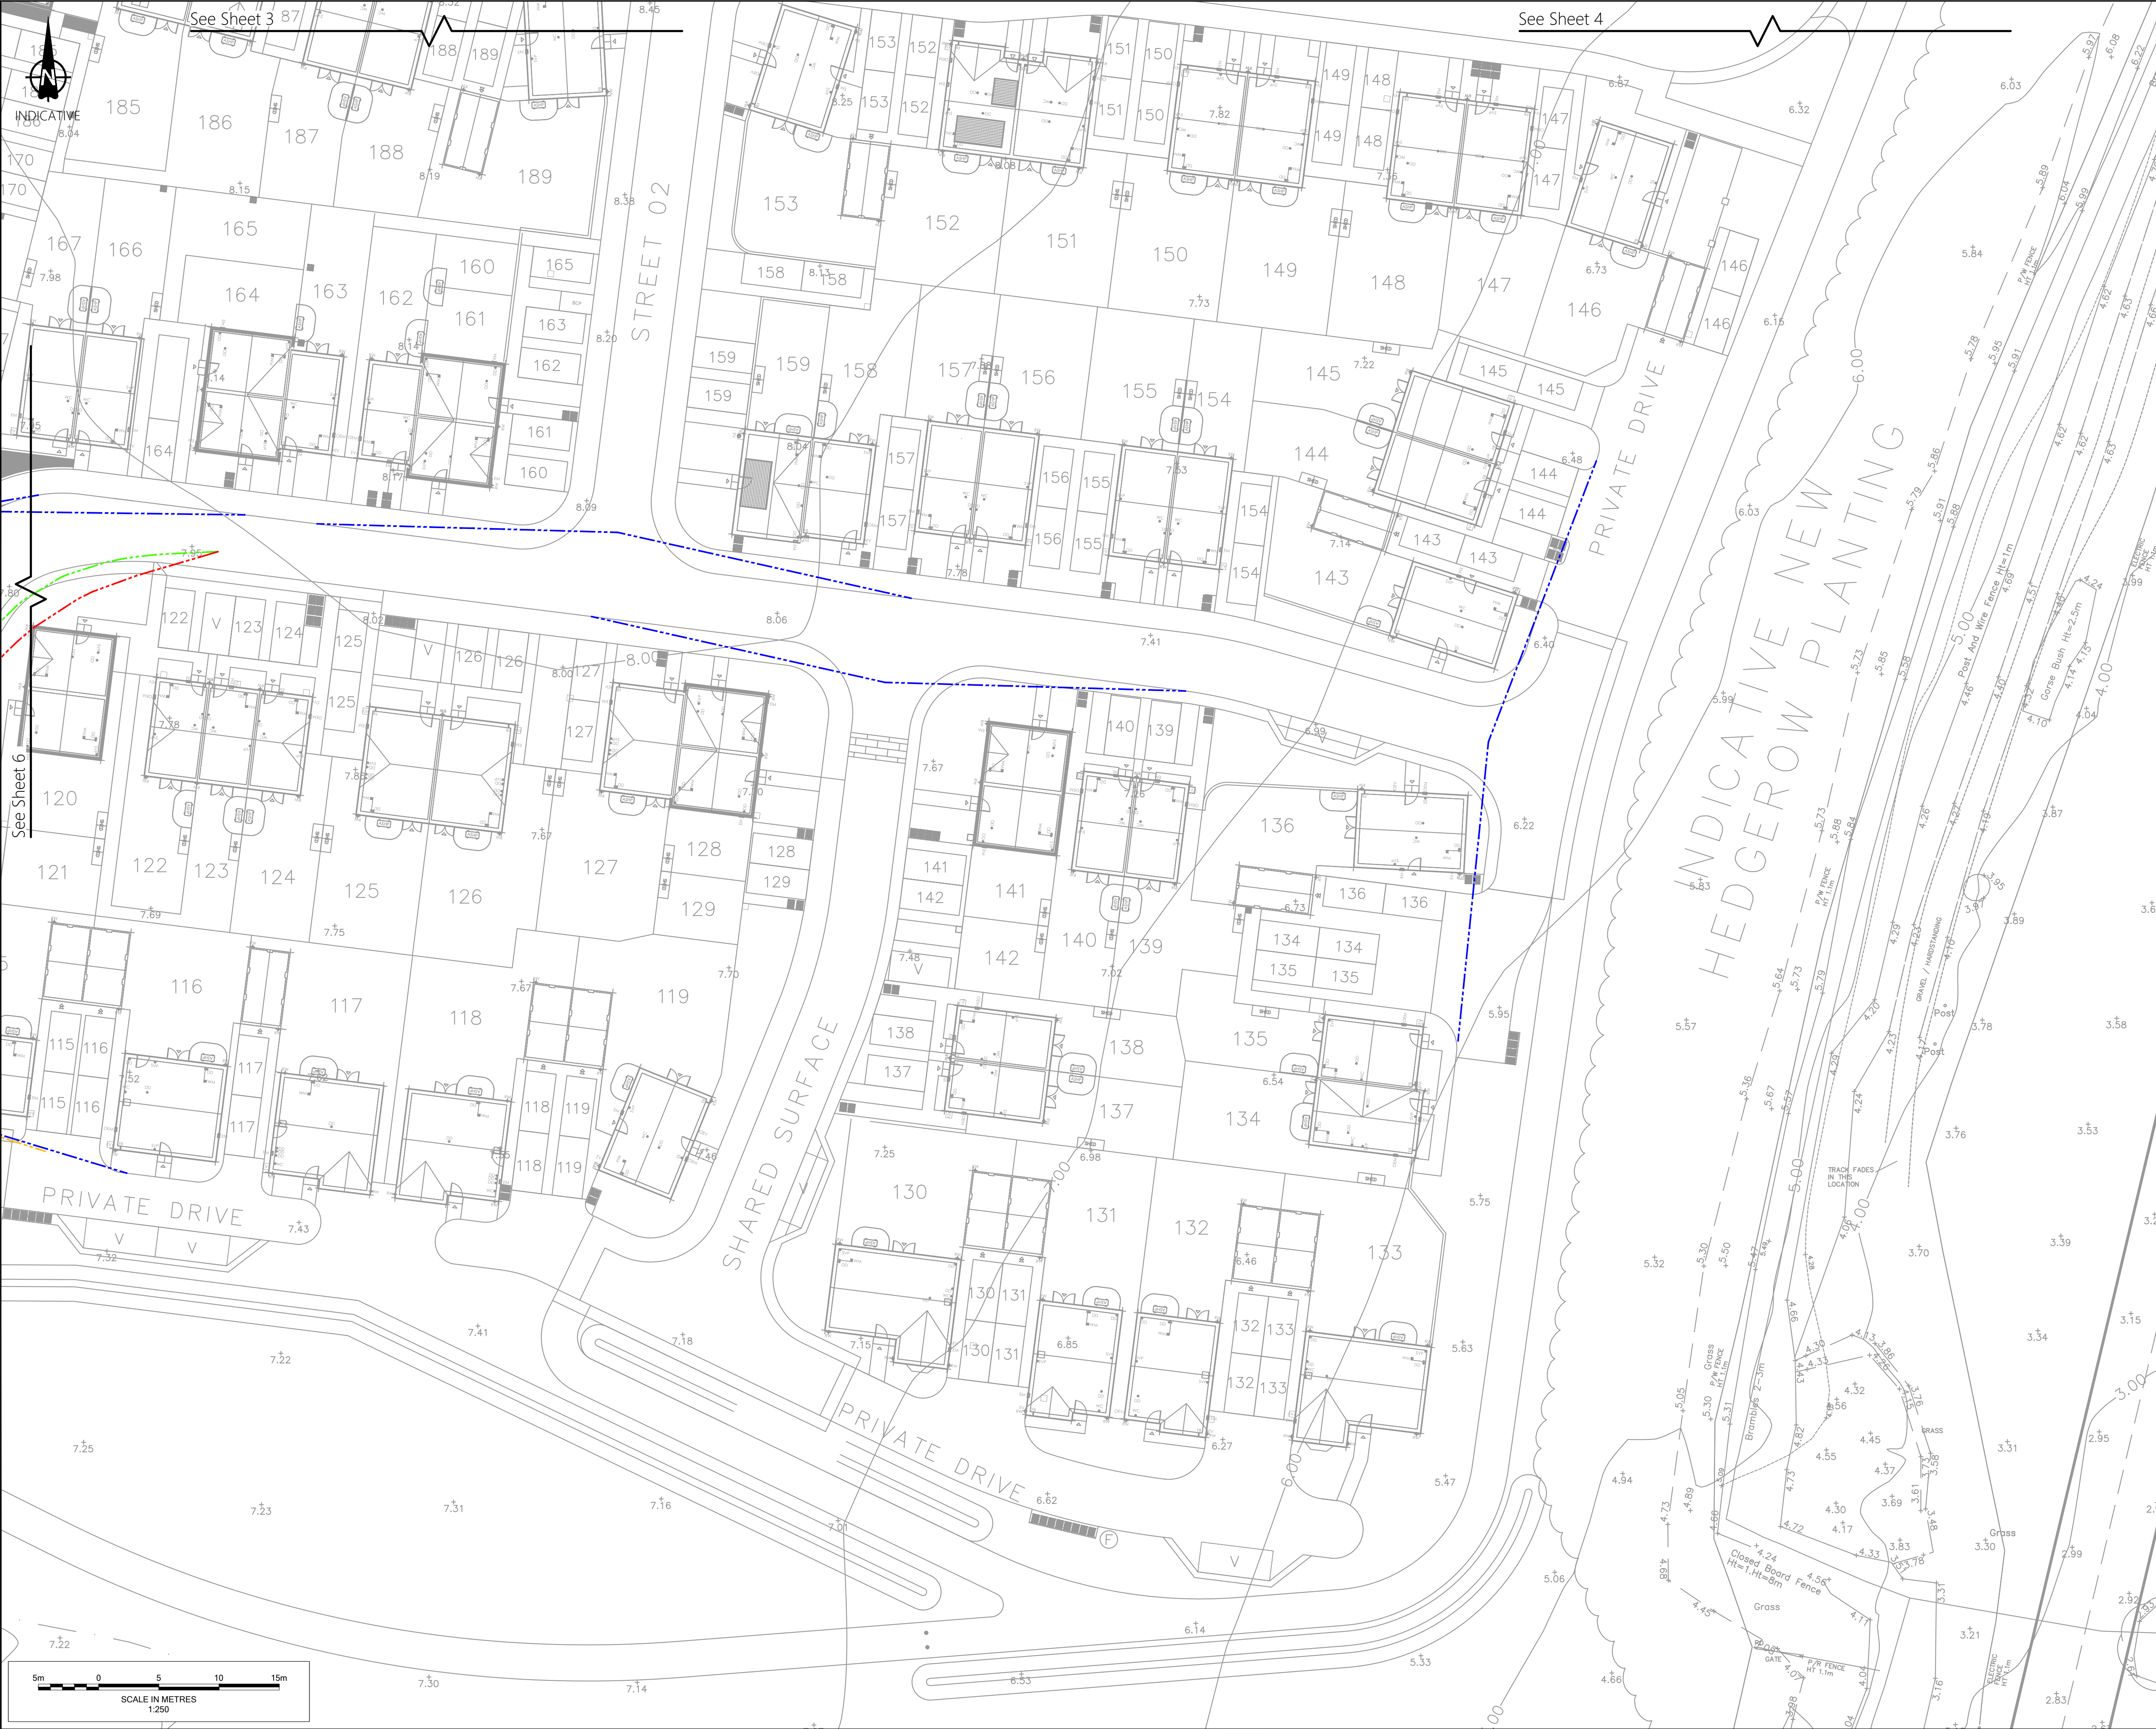

Notes

- Do not scale from this drawing. All dimensions shown are in metres unless noted otherwise.
- This drawing has been based upon topographical survey information produced by Brunel Surveys Ltd and Milton Keynes Surveys Ltd and Milestone Transport Planning cannot be held responsible for any discrepancies which may arise because of it.

Key

- 20mph Forward visibility splay (25m)
- 15mph Forward Visibility splay (18m)
- 2.4m x 25m Junction Visibility splay (20mph)
- 2.4m x 18m Junction Visibility splay (15mph)

FOR APPROVAL

Ordnance Survey Licence number: 100057360

Drawing Revisions					Chk:	App:
Rev:	Dm:	Date:	Details:		BM	PK
P01	MB	20/03/2026	First issue			
P02	MB	19/06/2026	Drawing number revised		GG	BM

Client

Persimmon Homes
Thames Valley

Project

West Sompting, West Sussex

Title

Phase 3
Internal Visibility
Sheet 7 of 7

MILESTONE
TRANSPORT PLANNING
7 Ancells Court, Rye Close, Fleet, Hampshire, GU51 2UY
Tel: 01483 397888
Gateshead IBC, Mulgrave Terrace, Gateshead, NE8 1AN
Tel: 0191 338 7220
3 Wharfside Street, Spaces The Mailbox Level 1, Birmingham, B1 1RD
Tel: 0121 661 9881
web: www.milestonetp.co.uk

Scale	1:250 @ A1	Revision	P02
--------------	------------	-----------------	-----

Drawing Number

612-0107