


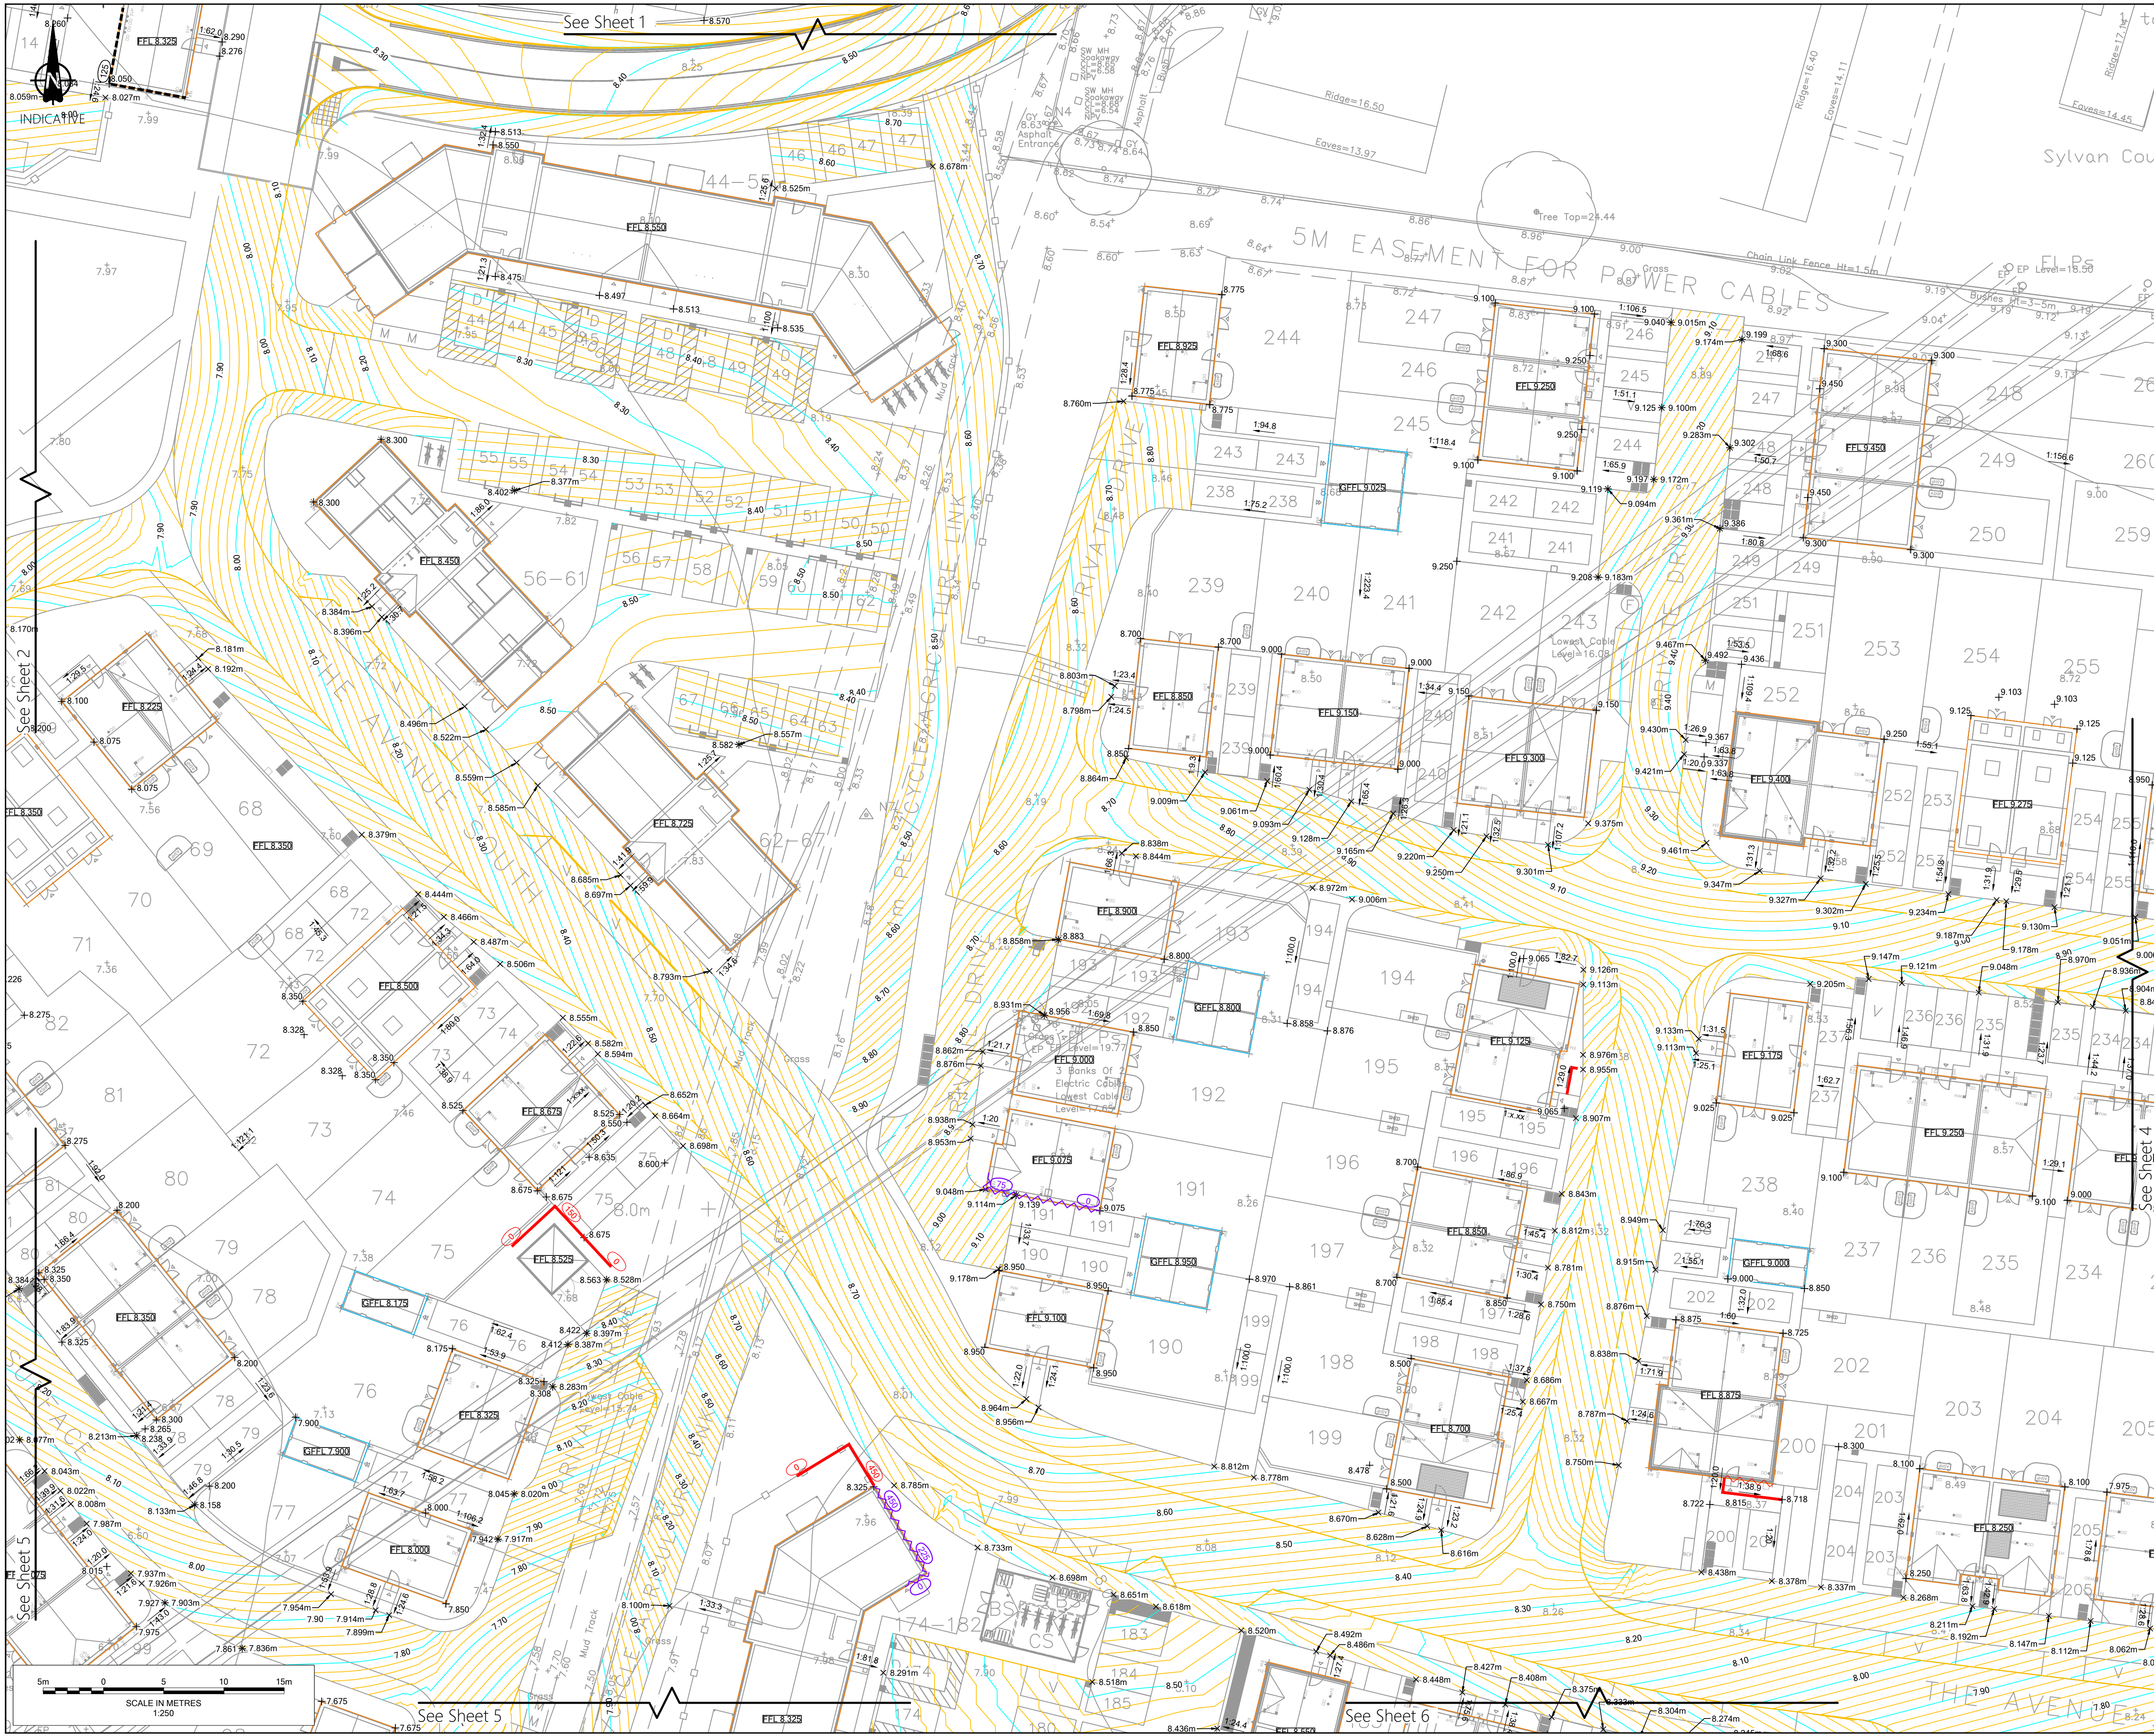

Notes

- Do not scale from this drawing. All dimensions shown are in metres unless noted otherwise.
- This drawing has been based upon topographical survey information produced by Brunel Surveys Ltd and Milton Keynes Surveys Ltd and Milestone Transport Planning cannot be held responsible for any discrepancies which may arise because of it.

Key

- Major Contour 0.10m
- Minor Contour 0.02m
- Retaining Wall
- Gravel Board Retaining Feature
- Underbuild
- Ground Level at FFL Raised DPC Detail
- Ground Level above FFL Tanking Detail
- Gradient
- Spot Level
- Finished Floor Level
- Garage Floor Level

FOR APPROVAL

Ordnance Survey Licence number: 100057360

Drawing Revisions				Chk:	App:
Rev:	Dm:	Date:	Details:		
P01	AM	19/06/2026	First issue	BM	PK

Client

Persimmon Homes
Thames Valley

Project

West Sompting, West Sussex

Title

Phase 3
Levels Layout
Sheet 3 of 7

MILESTONE
TRANSPORT PLANNING

7 Ancells Court, Rye Close, Fleet, Hampshire, GU51 2UY
Tel: 01483 397888
Gateshead IBC, Mulgrave Terrace, Gateshead, NE8 1AN
Tel: 0191 338 7220
3 Wharfside Street, Spaces The Mailbox Level 1, Birmingham, B1 1RD
Tel: 0121 661 9881
web: www.milestonetp.co.uk

Scale	Revision	P01
1:250 @ A1		

Drawing Number

612-0603