


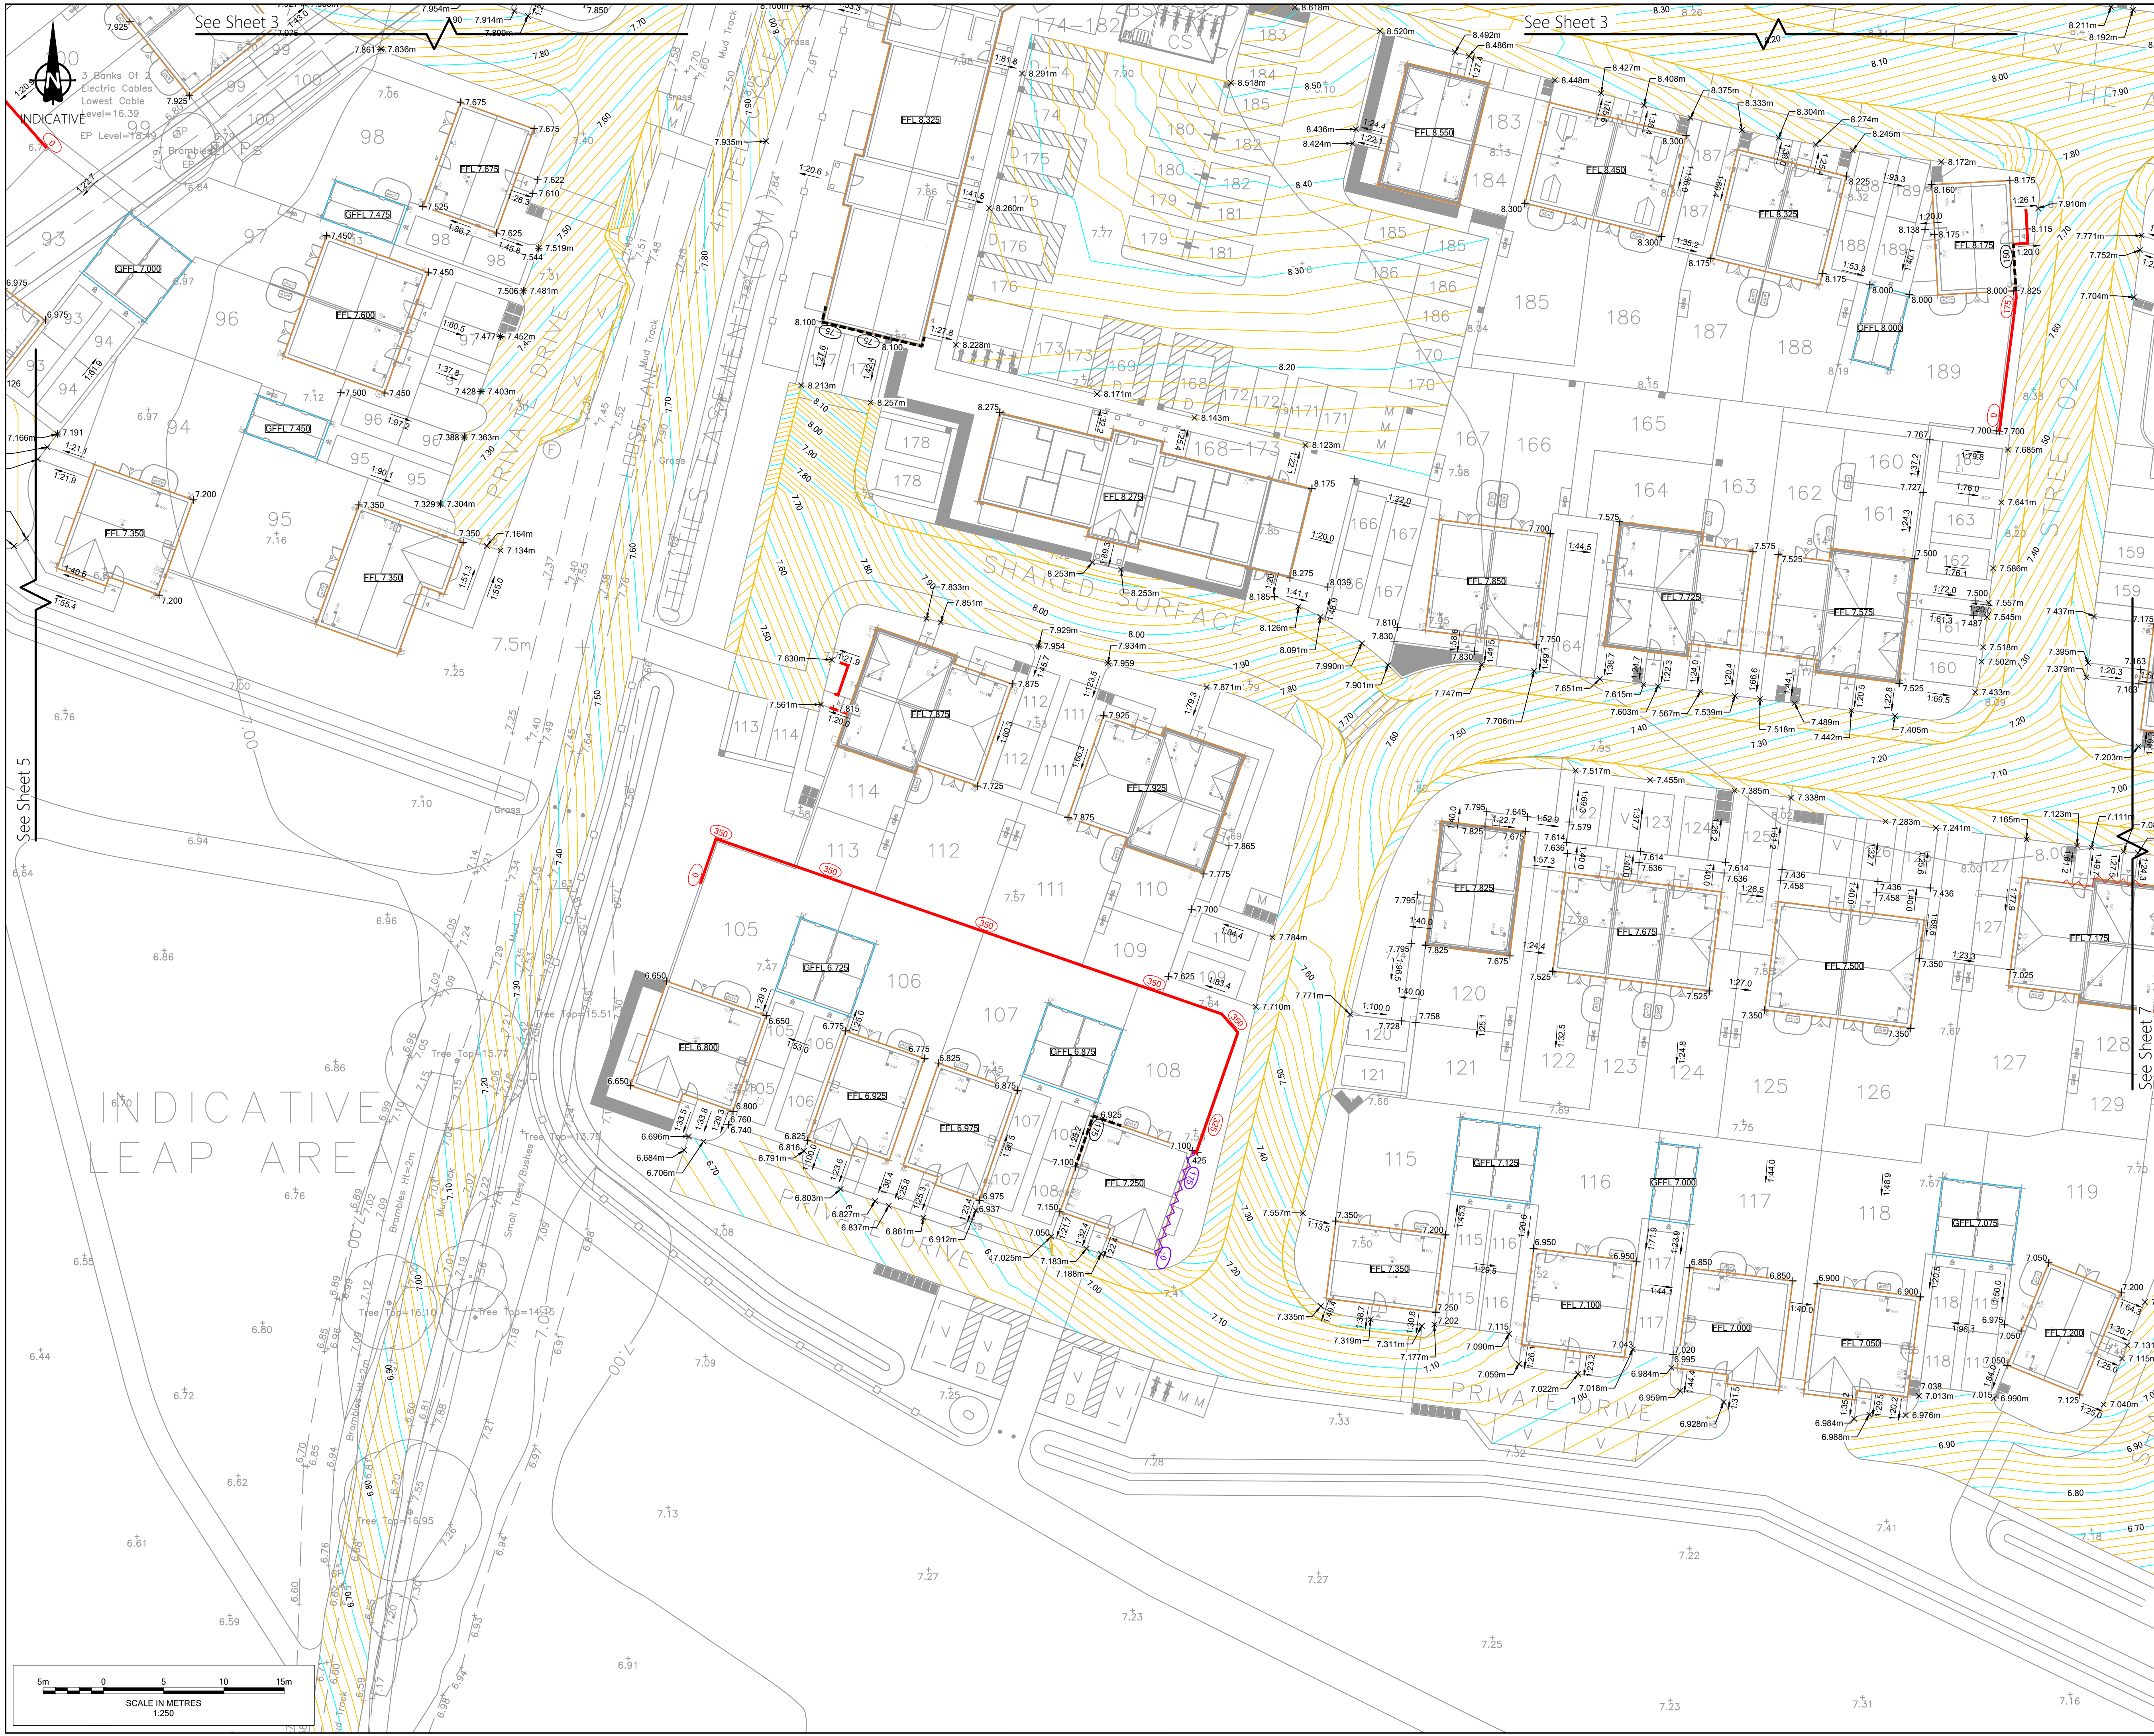

**Notes**

- Do not scale from this drawing. All dimensions shown are in metres unless noted otherwise.
- This drawing has been based upon topographical survey information produced by Brunel Surveys Ltd and Milton Keynes Surveys Ltd and Milestone Transport Planning cannot be held responsible for any discrepancies which may arise because of it.

**Key**

- Major Contour 0.10m
- Minor Contour 0.02m
- Retaining Wall
- Gravel Board Retaining Feature
- Underbuild
- Ground Level at FFL Raised DPC Detail
- Ground Level above FFL Tanking Detail
- Gradient
- Spot Level
- Finished Floor Level
- Garage Floor Level

**FOR APPROVAL**

Ordnance Survey Licence number: 100057360

| Drawing Revisions |     |            |             |      |      |
|-------------------|-----|------------|-------------|------|------|
| Rev:              | Dm: | Date:      | Details:    | Chk: | App: |
| P01               | AM  | 19/06/2026 | First issue | BM   | PK   |

**Client**

Persimmon Homes  
Thames Valley

**Project**

West Sompting, West Sussex

**Title**

Phase 3  
Levels Layout  
Sheet 6 of 7

**MILESTONE**  
TRANSPORT PLANNING  
7 Ancells Court, Rye Close, Fleet, Hampshire, GU51 2UY  
Tel: 01483 397888  
Gateshead IBC, Mulgrave Terrace, Gateshead, NE8 1AN  
Tel: 0191 338 7220  
3 Wharfside Street, Spaces The Mailbox Level 1, Birmingham, B1 1RD  
Tel: 0121 661 9881  
web: www.milestonetp.co.uk

**Scale**

1:250 @ A1

**Revision**

P01

**Drawing Number**

612-0606