


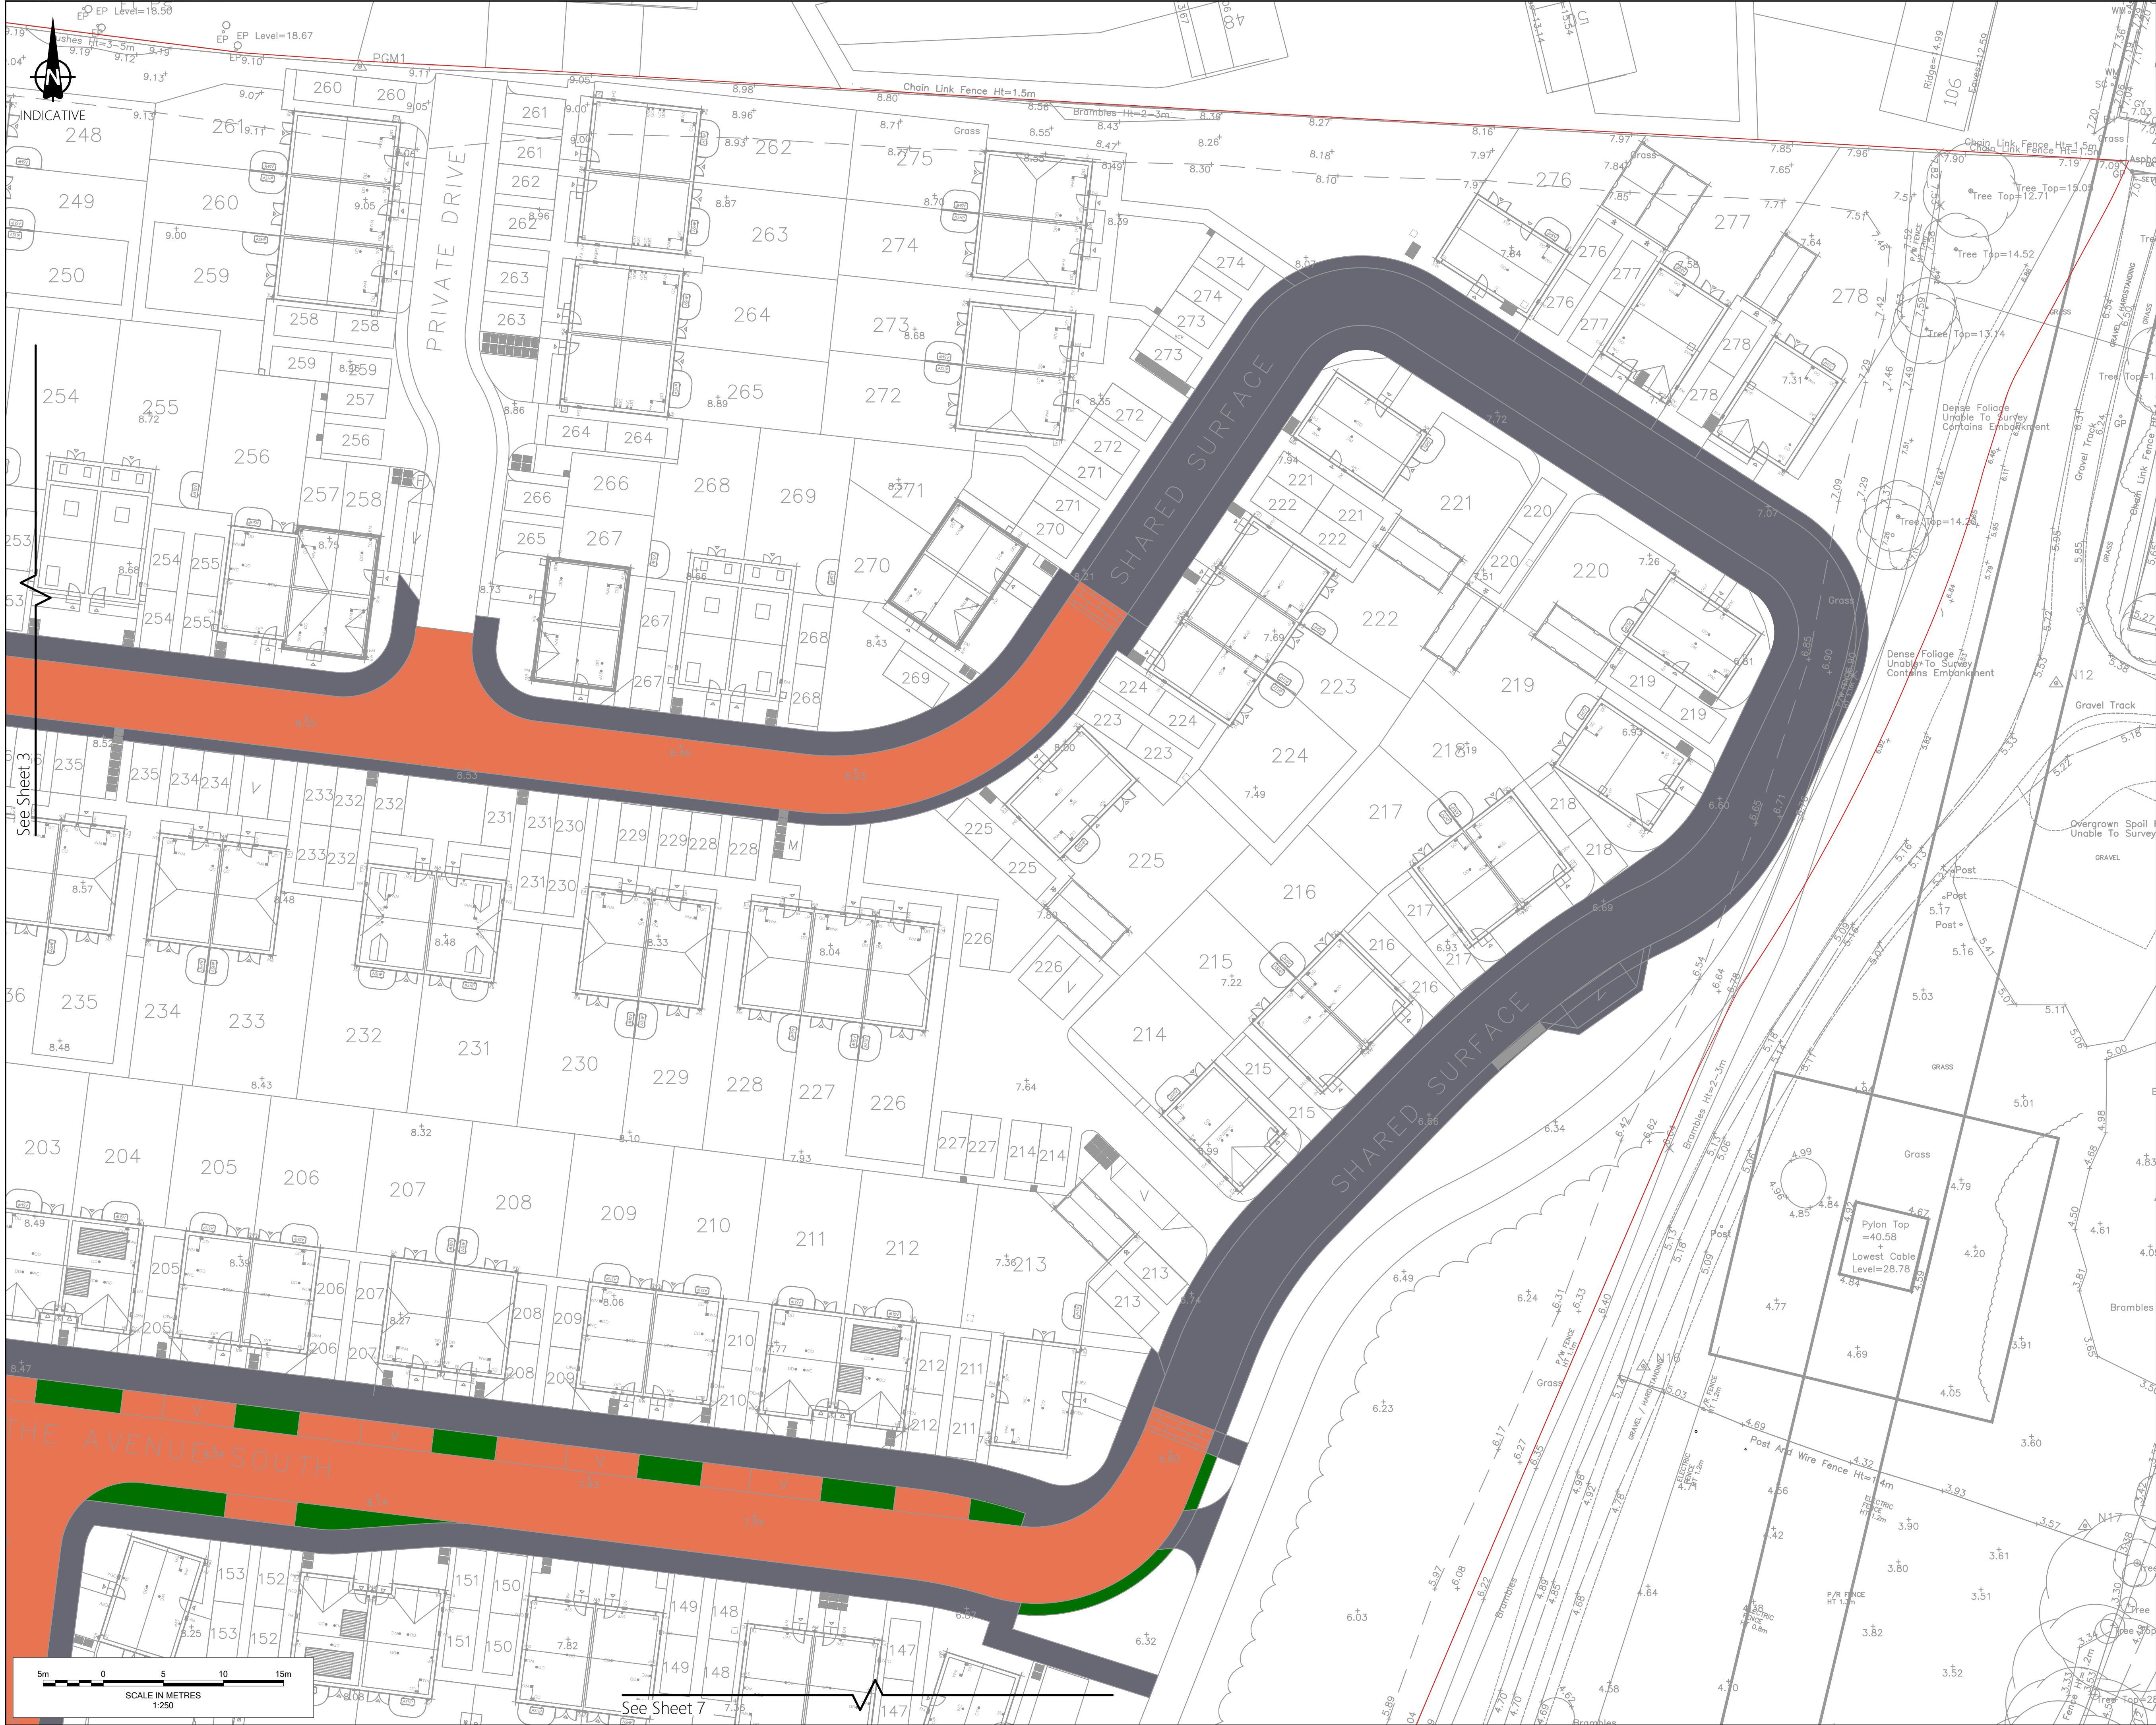

Notes

- Do not scale from this drawing. All dimensions shown are in metres unless noted otherwise.
- This drawing has been based upon topographical survey information produced by Brunel Surveys Ltd and Milton Keynes Surveys Ltd and Milestone Transport Planning cannot be held responsible for any discrepancies which may arise because of it.

Key

- Site boundary
- S38 Carriageway for Adoption
- S38 Footway for Adoption
- S38 Verge for Adoption

FOR APPROVAL

Ordnance Survey Licence number: 100057360

Drawing Revisions				
Rev:	Dm:	Date:	Details:	Chk:
P01	MB	19/06/2026	First issue	GG

Client

Persimmon Homes
Thames Valley

Project

West Sompting, West Sussex

Title

Phase 3
Adoption Plan
Sheet 4 of 7

MILESTONE
TRANSPORT PLANNING
7 Ancells Court, Rye Close, Fleet, Hampshire, GU51 2UY
Tel: 01483 397888
Gateshead IBC, Mulgrave Terrace, Gateshead, NE8 1AN
Tel: 0191 338 7220
3 Wharfside Street, Spaces The Mailbox Level 1, Birmingham, B1 1RD
Tel: 0121 661 9881
web: www.milestonetp.co.uk

Scale

1:250 @ A1

Revision

P01

Drawing Number

612-0714