


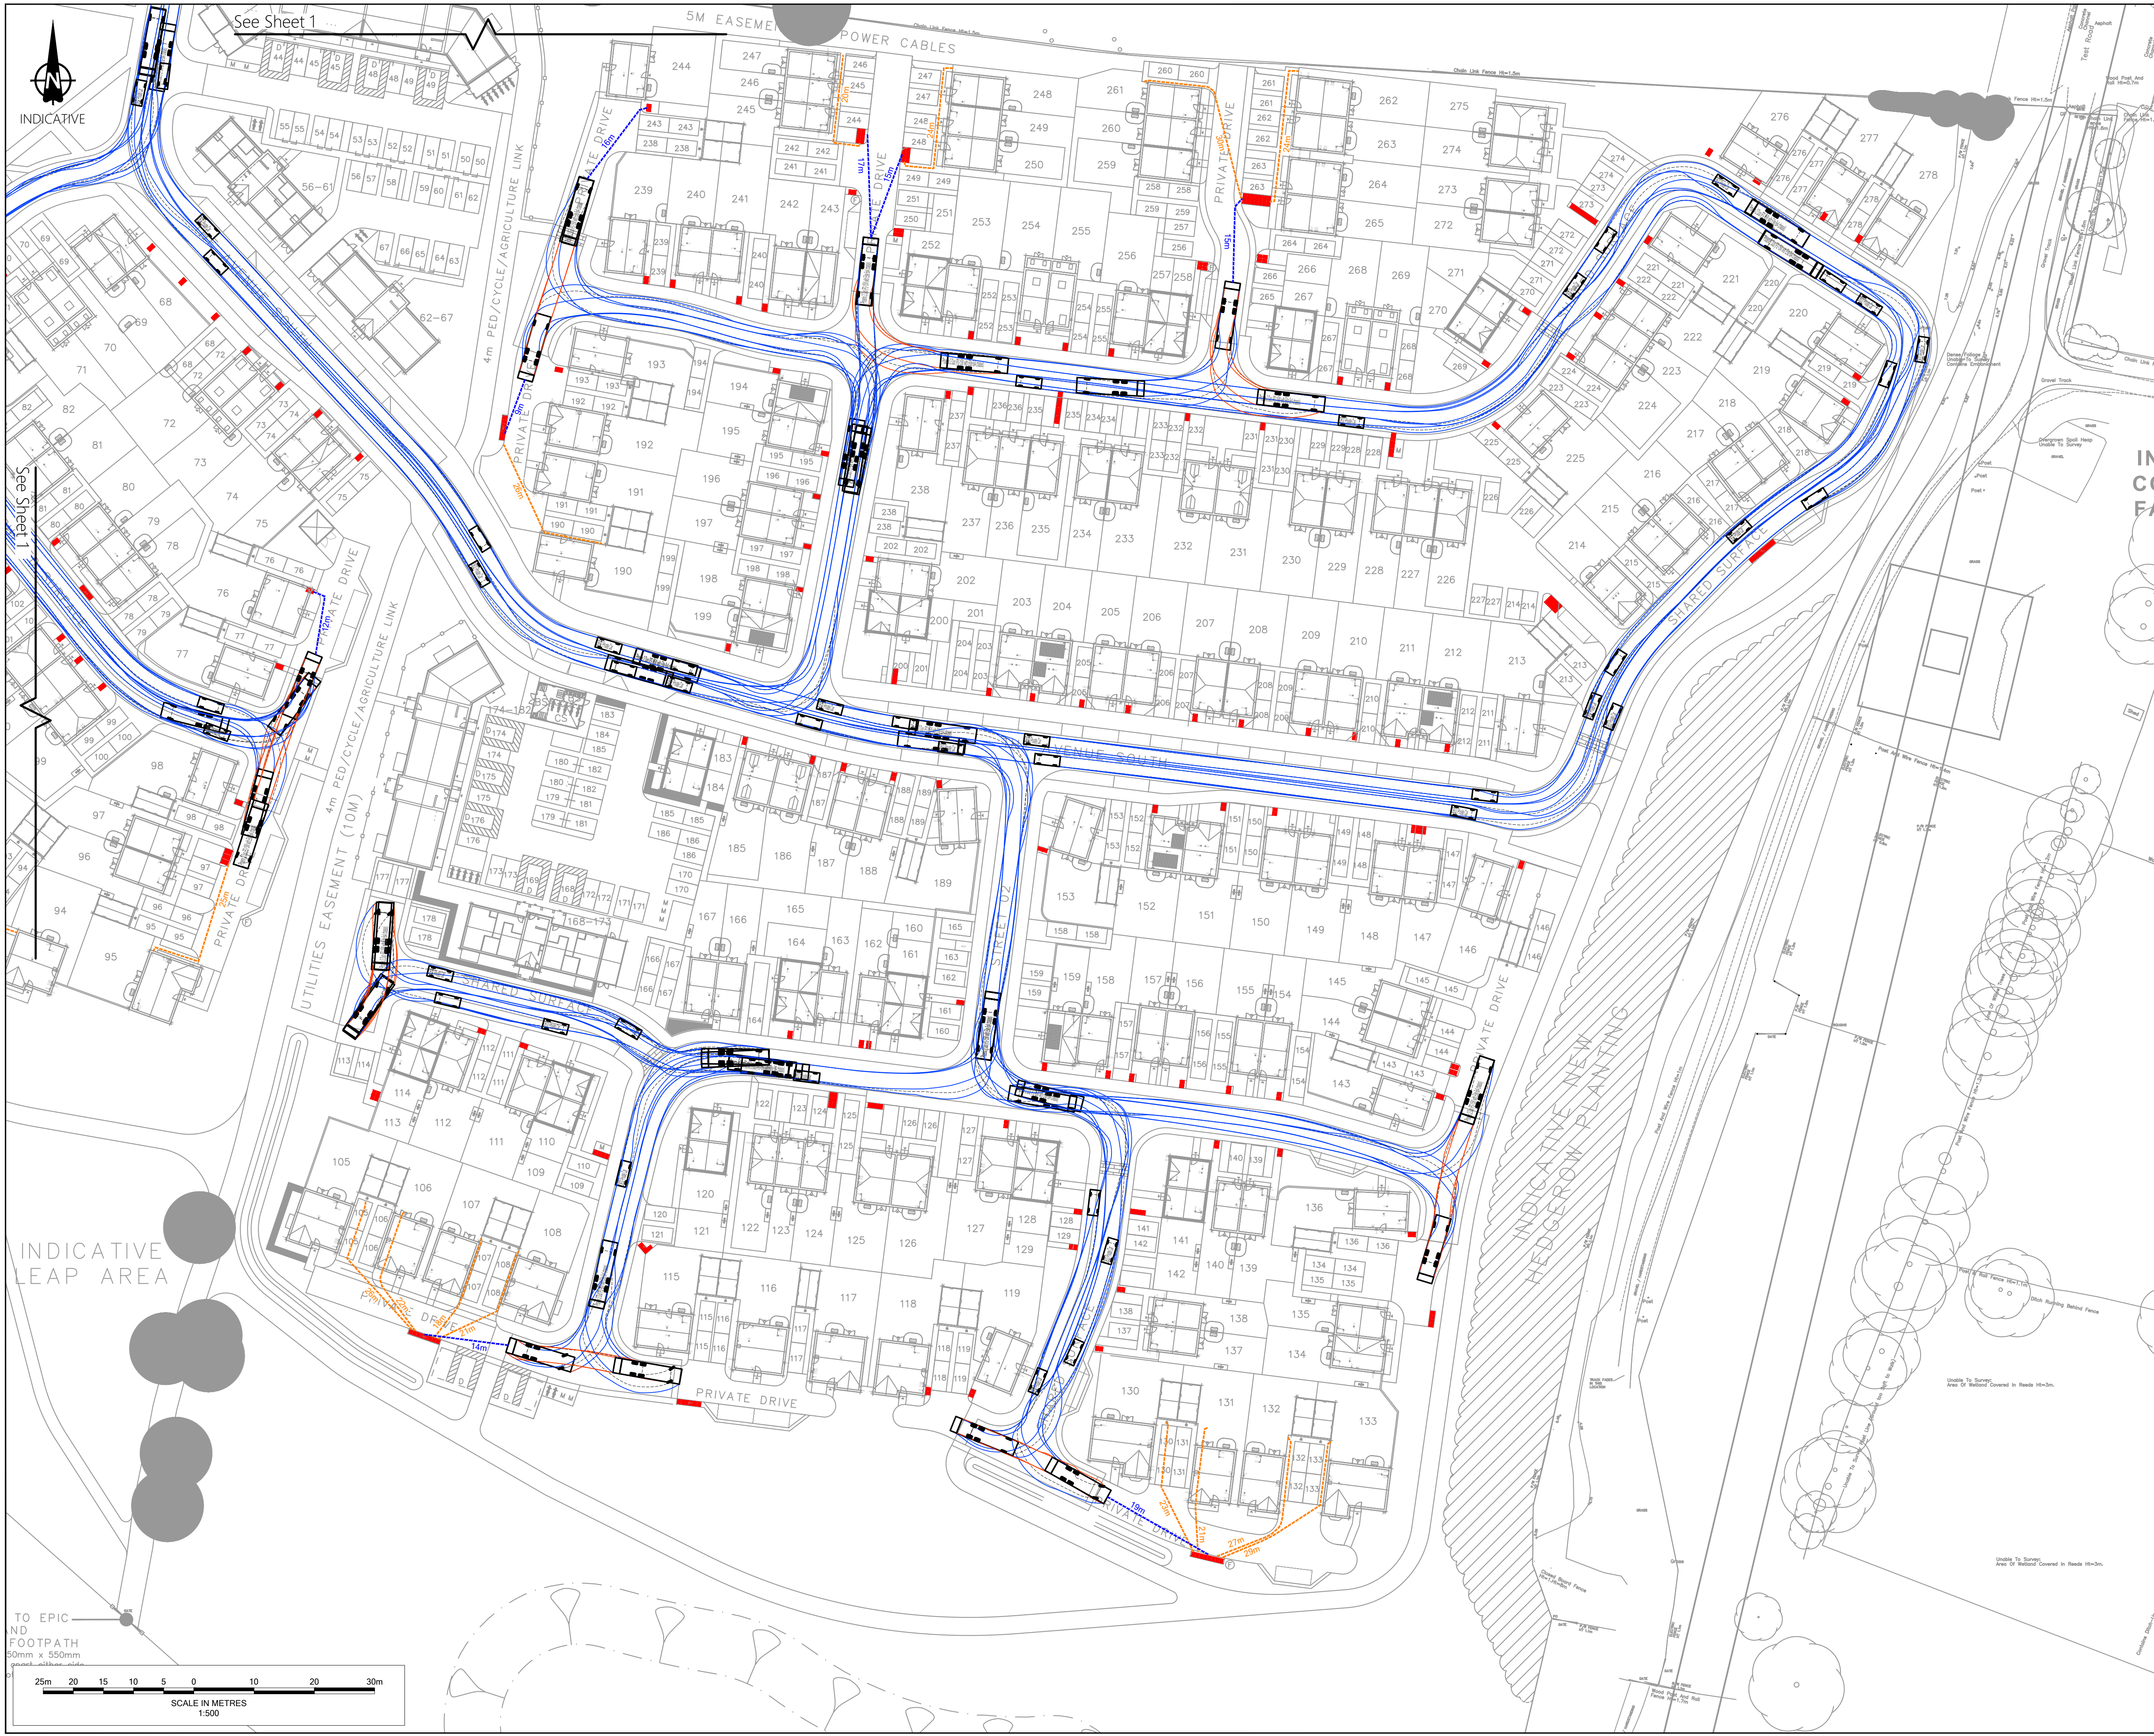

Notes

- Do not scale from this drawing. All dimensions shown are in metres unless noted otherwise.
- This drawing has been based upon topographical survey information produced by Brunel Surveys Ltd and Milton Keynes Surveys Ltd and Milestone Transport Planning cannot be held responsible for any discrepancies which may arise because of it.

Key

Phoenix 2 Duo (P2-15W with Elite 6x4 chassis)
Overall Length 11.200m
Overall Width 2.530m
Overall Body Height 3.751m
Min Body Ground Clearance 0.304m
Track Width 2.500m
Lock to lock time 4.00s
Kerb to Kerb Turning Radius 9.500m

DB32 Private Car
Overall Length 4.223m
Overall Width 1.715m
Overall Body Height 1.392m
Min Body Ground Clearance 0.233m
Max Track Width 1.629m
Lock to lock time 4.00s
Kerb to Kerb Turning Radius 5.780m

---30m--- Resident Refuse drag distance from storage (<30m)
---25m--- Refuse Operator drag distance from collection point (<25m)
■ Bin Collection Point

FOR APPROVAL

Ordnance Survey Licence number: 100057360

Rev:	Dm:	Date:	Details:	Chk:	App:
P01	MB	20/03/2026	First issue	BM	PK
P02	MB	22/04/2026	Updated following new site layout	LP	BM
P03	MB	19/06/2026	Drawing number updated	BM	PK

Client

Persimmon Homes
Thames Valley

Project

West Sompting, West Sussex

Title

Phase 3
Refuse Vehicle
Swept Path Analysis
Sheet 2 of 2

MILESTONE
TRANSPORT PLANNING
7 Ancells Court, Rye Close, Fleet, Hampshire, GU51 2UY
Tel: 01483 397888
Gateshead IBC, Mulgrave Terrace, Gateshead, NE8 1AN
Tel: 0191 338 7220
3 Wharfside Street, Spaces The Mailbox Level 1, Birmingham, B1 1RD
Tel: 0121 661 9881
web: www.milestonetp.co.uk

Scale	1:500 @ A1	Revision	P03
-------	------------	----------	-----

Drawing Number

612-0724