REVISED PLAN

T.P. OFFICE COPY

DEPOSITED 27·11·07
T.P. REF. No.
WB/ 07 / 0944 /FULL

WORTHING BOROUGH COUNCIL
CONSENT
SUBJECT TO CONDITIONS

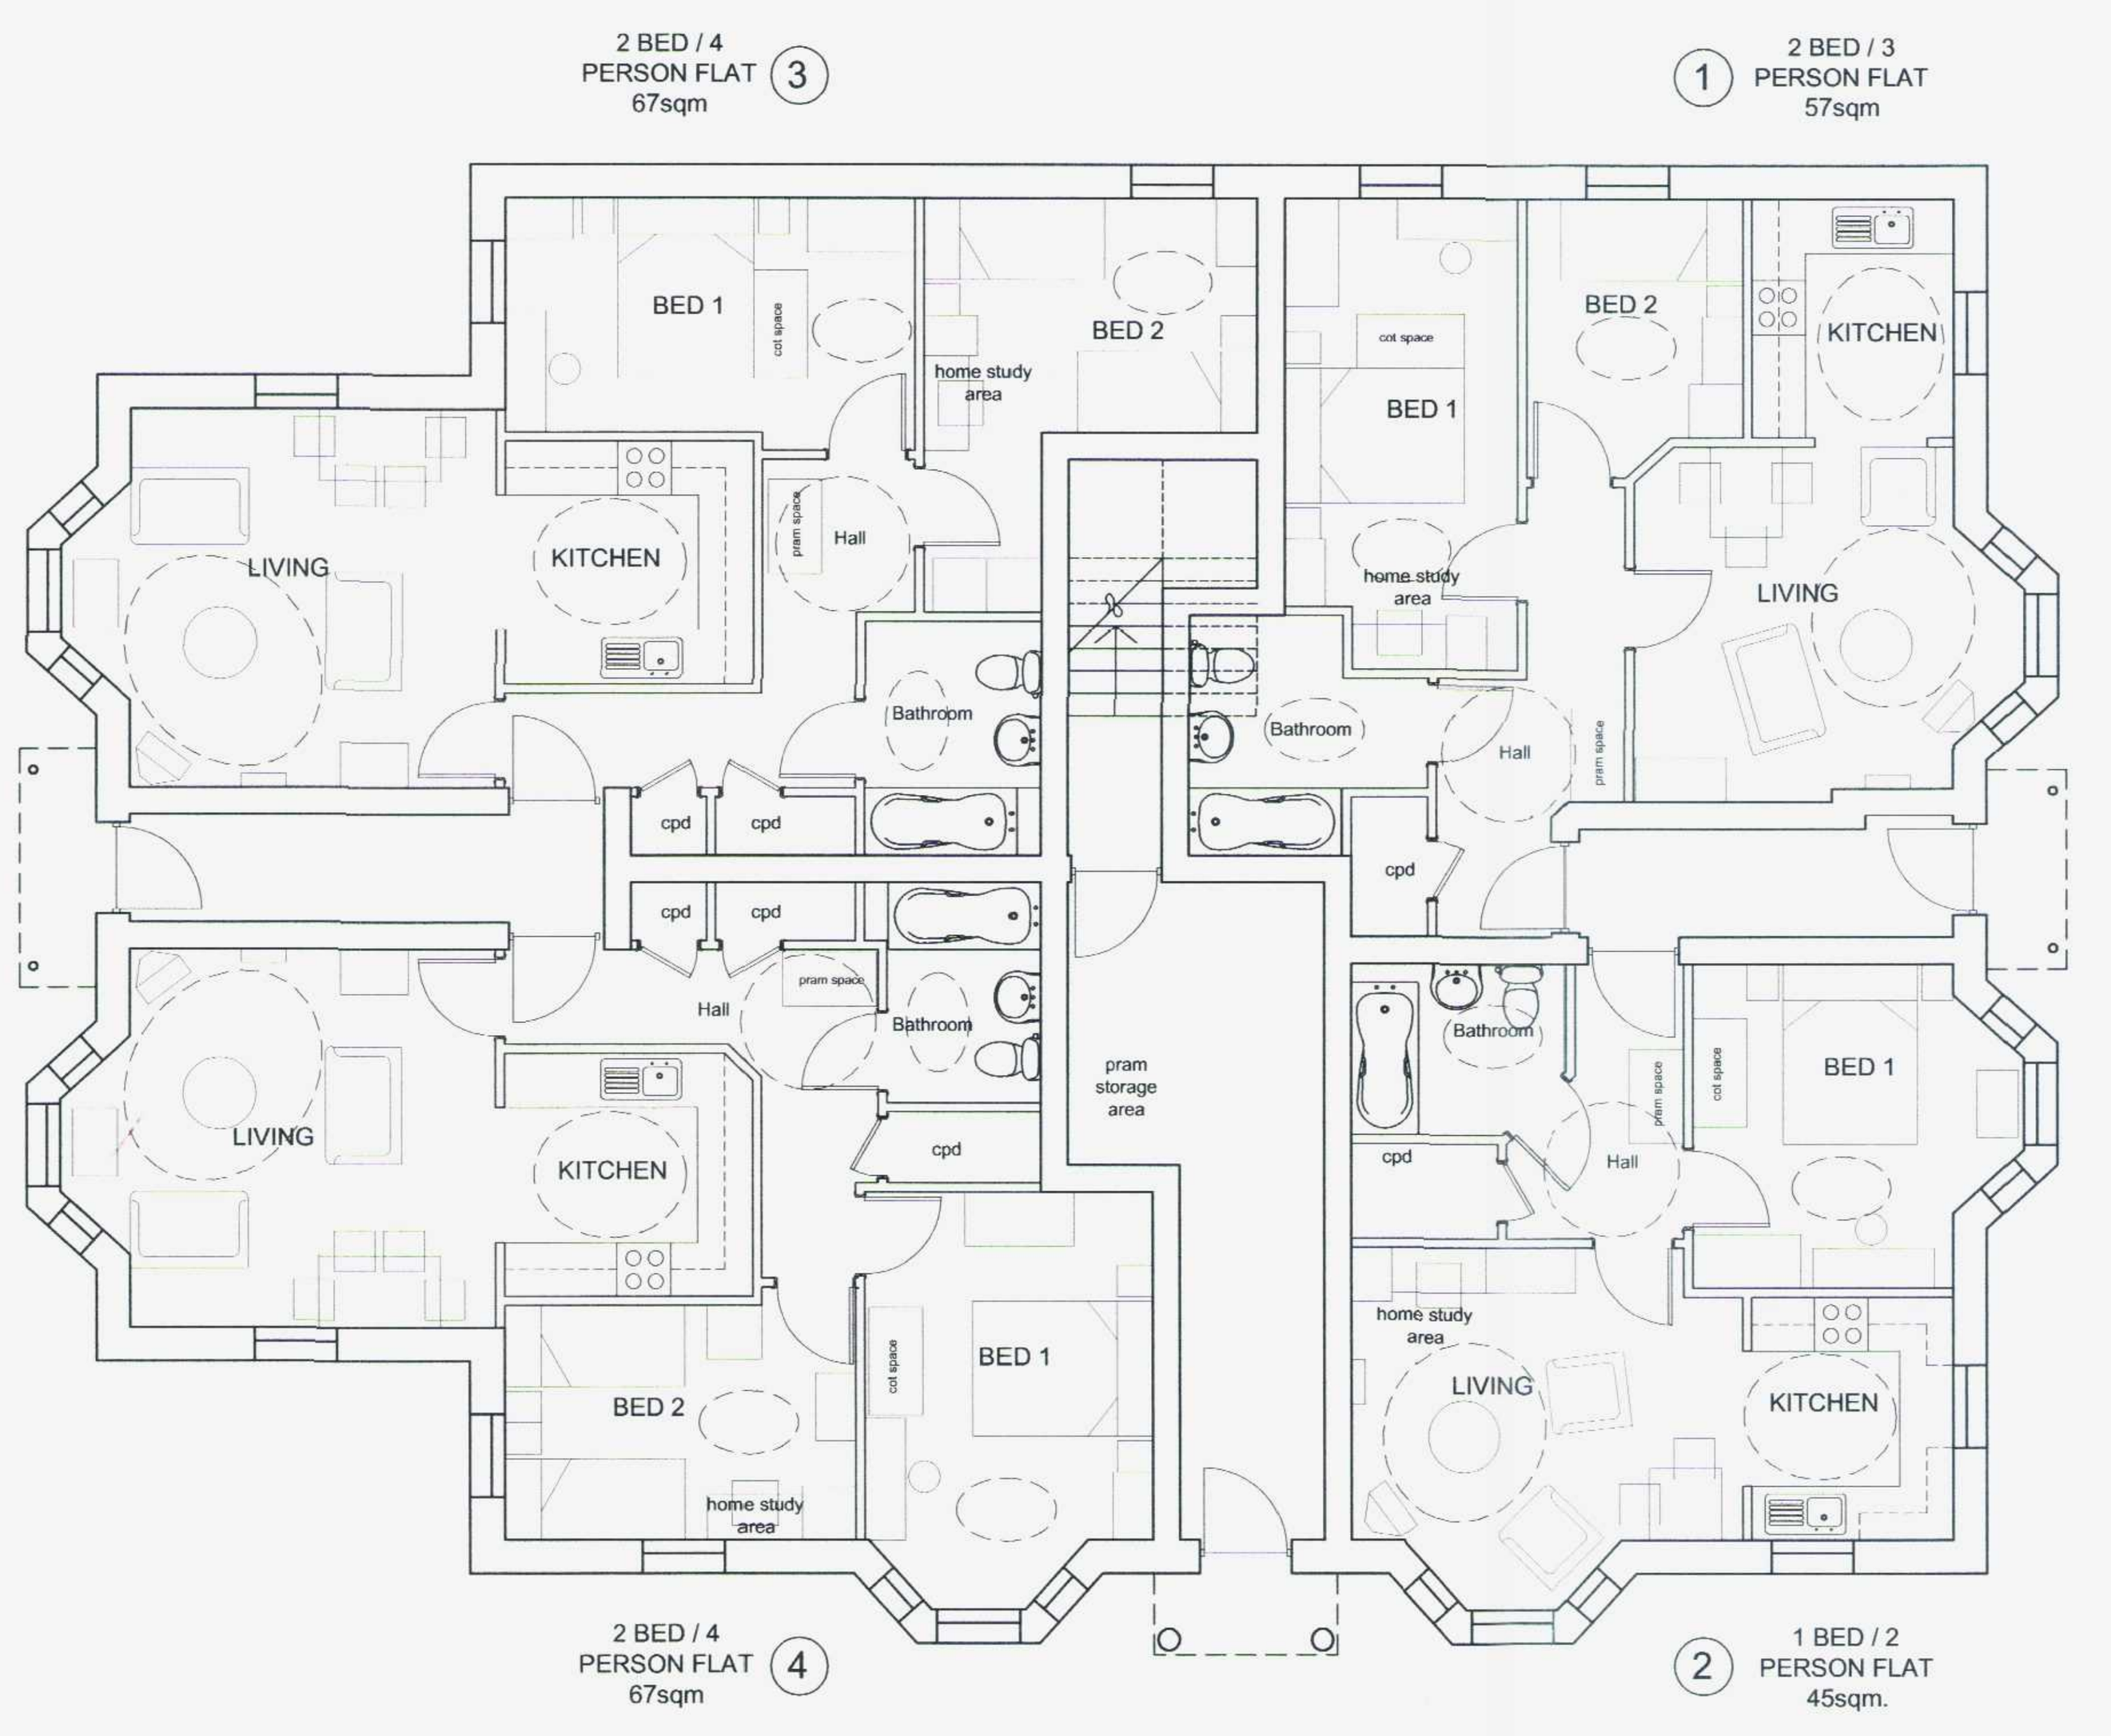

Ground Floor Plan 1:100

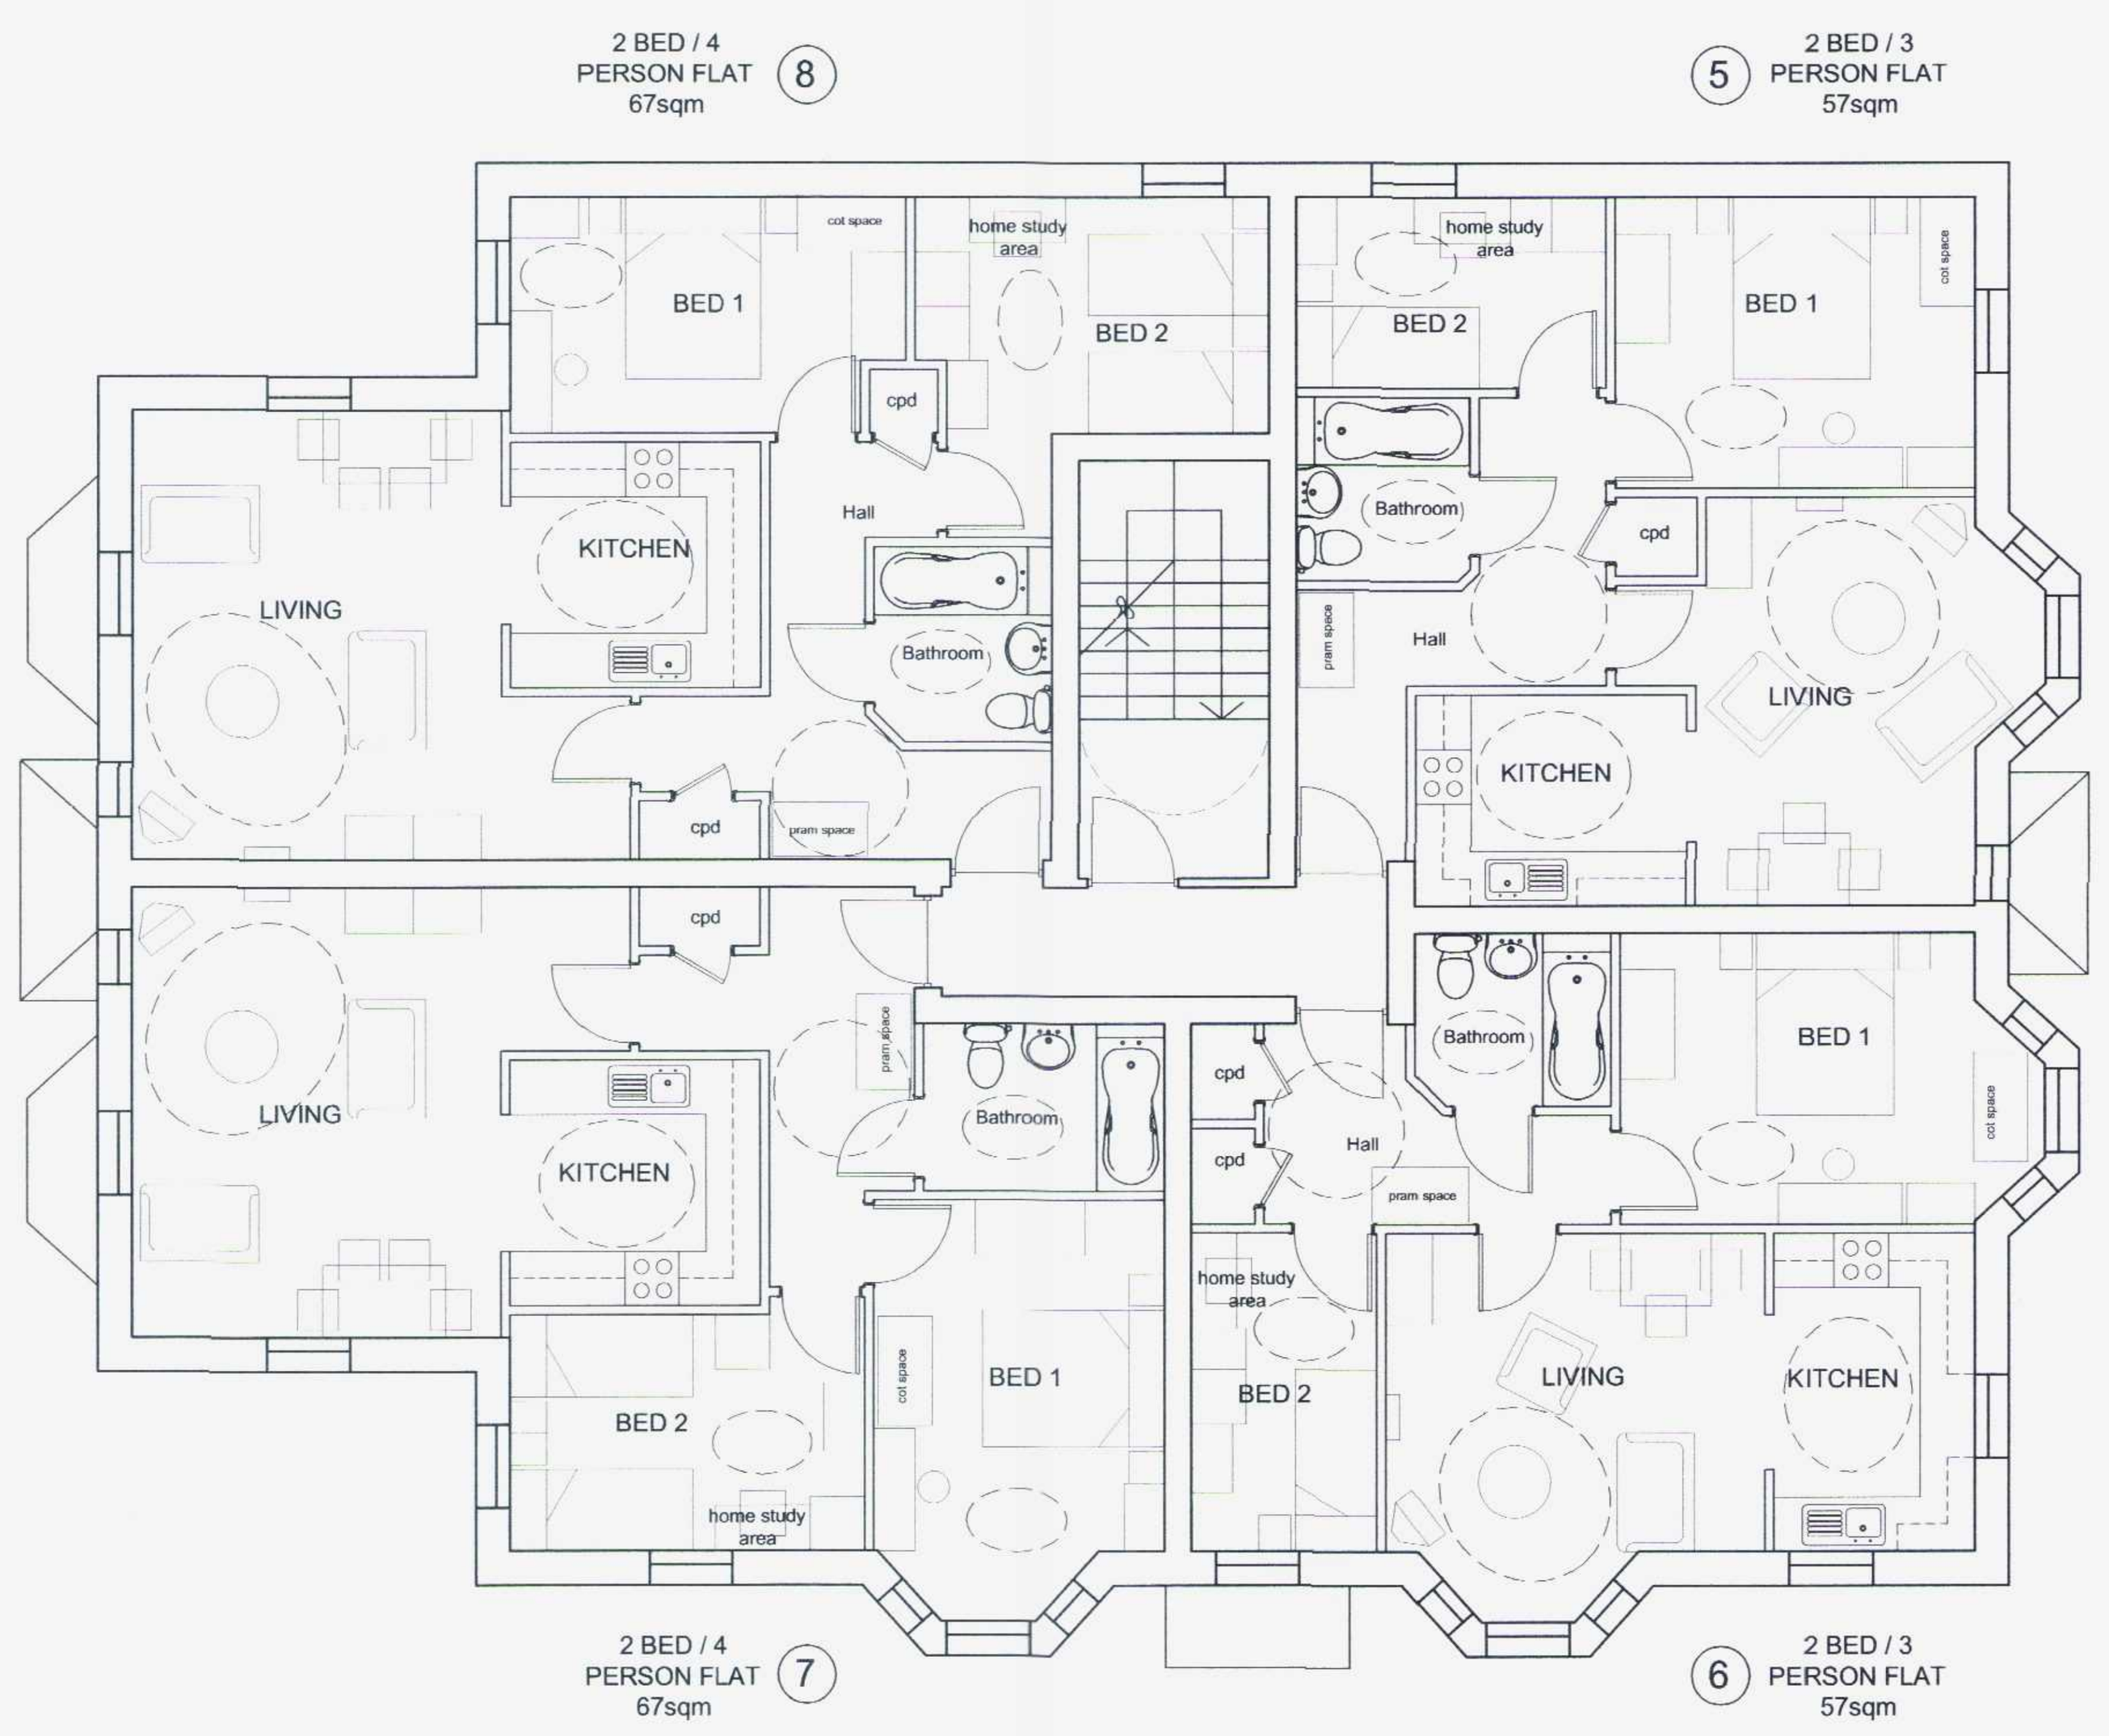

First Floor Plan 1:100

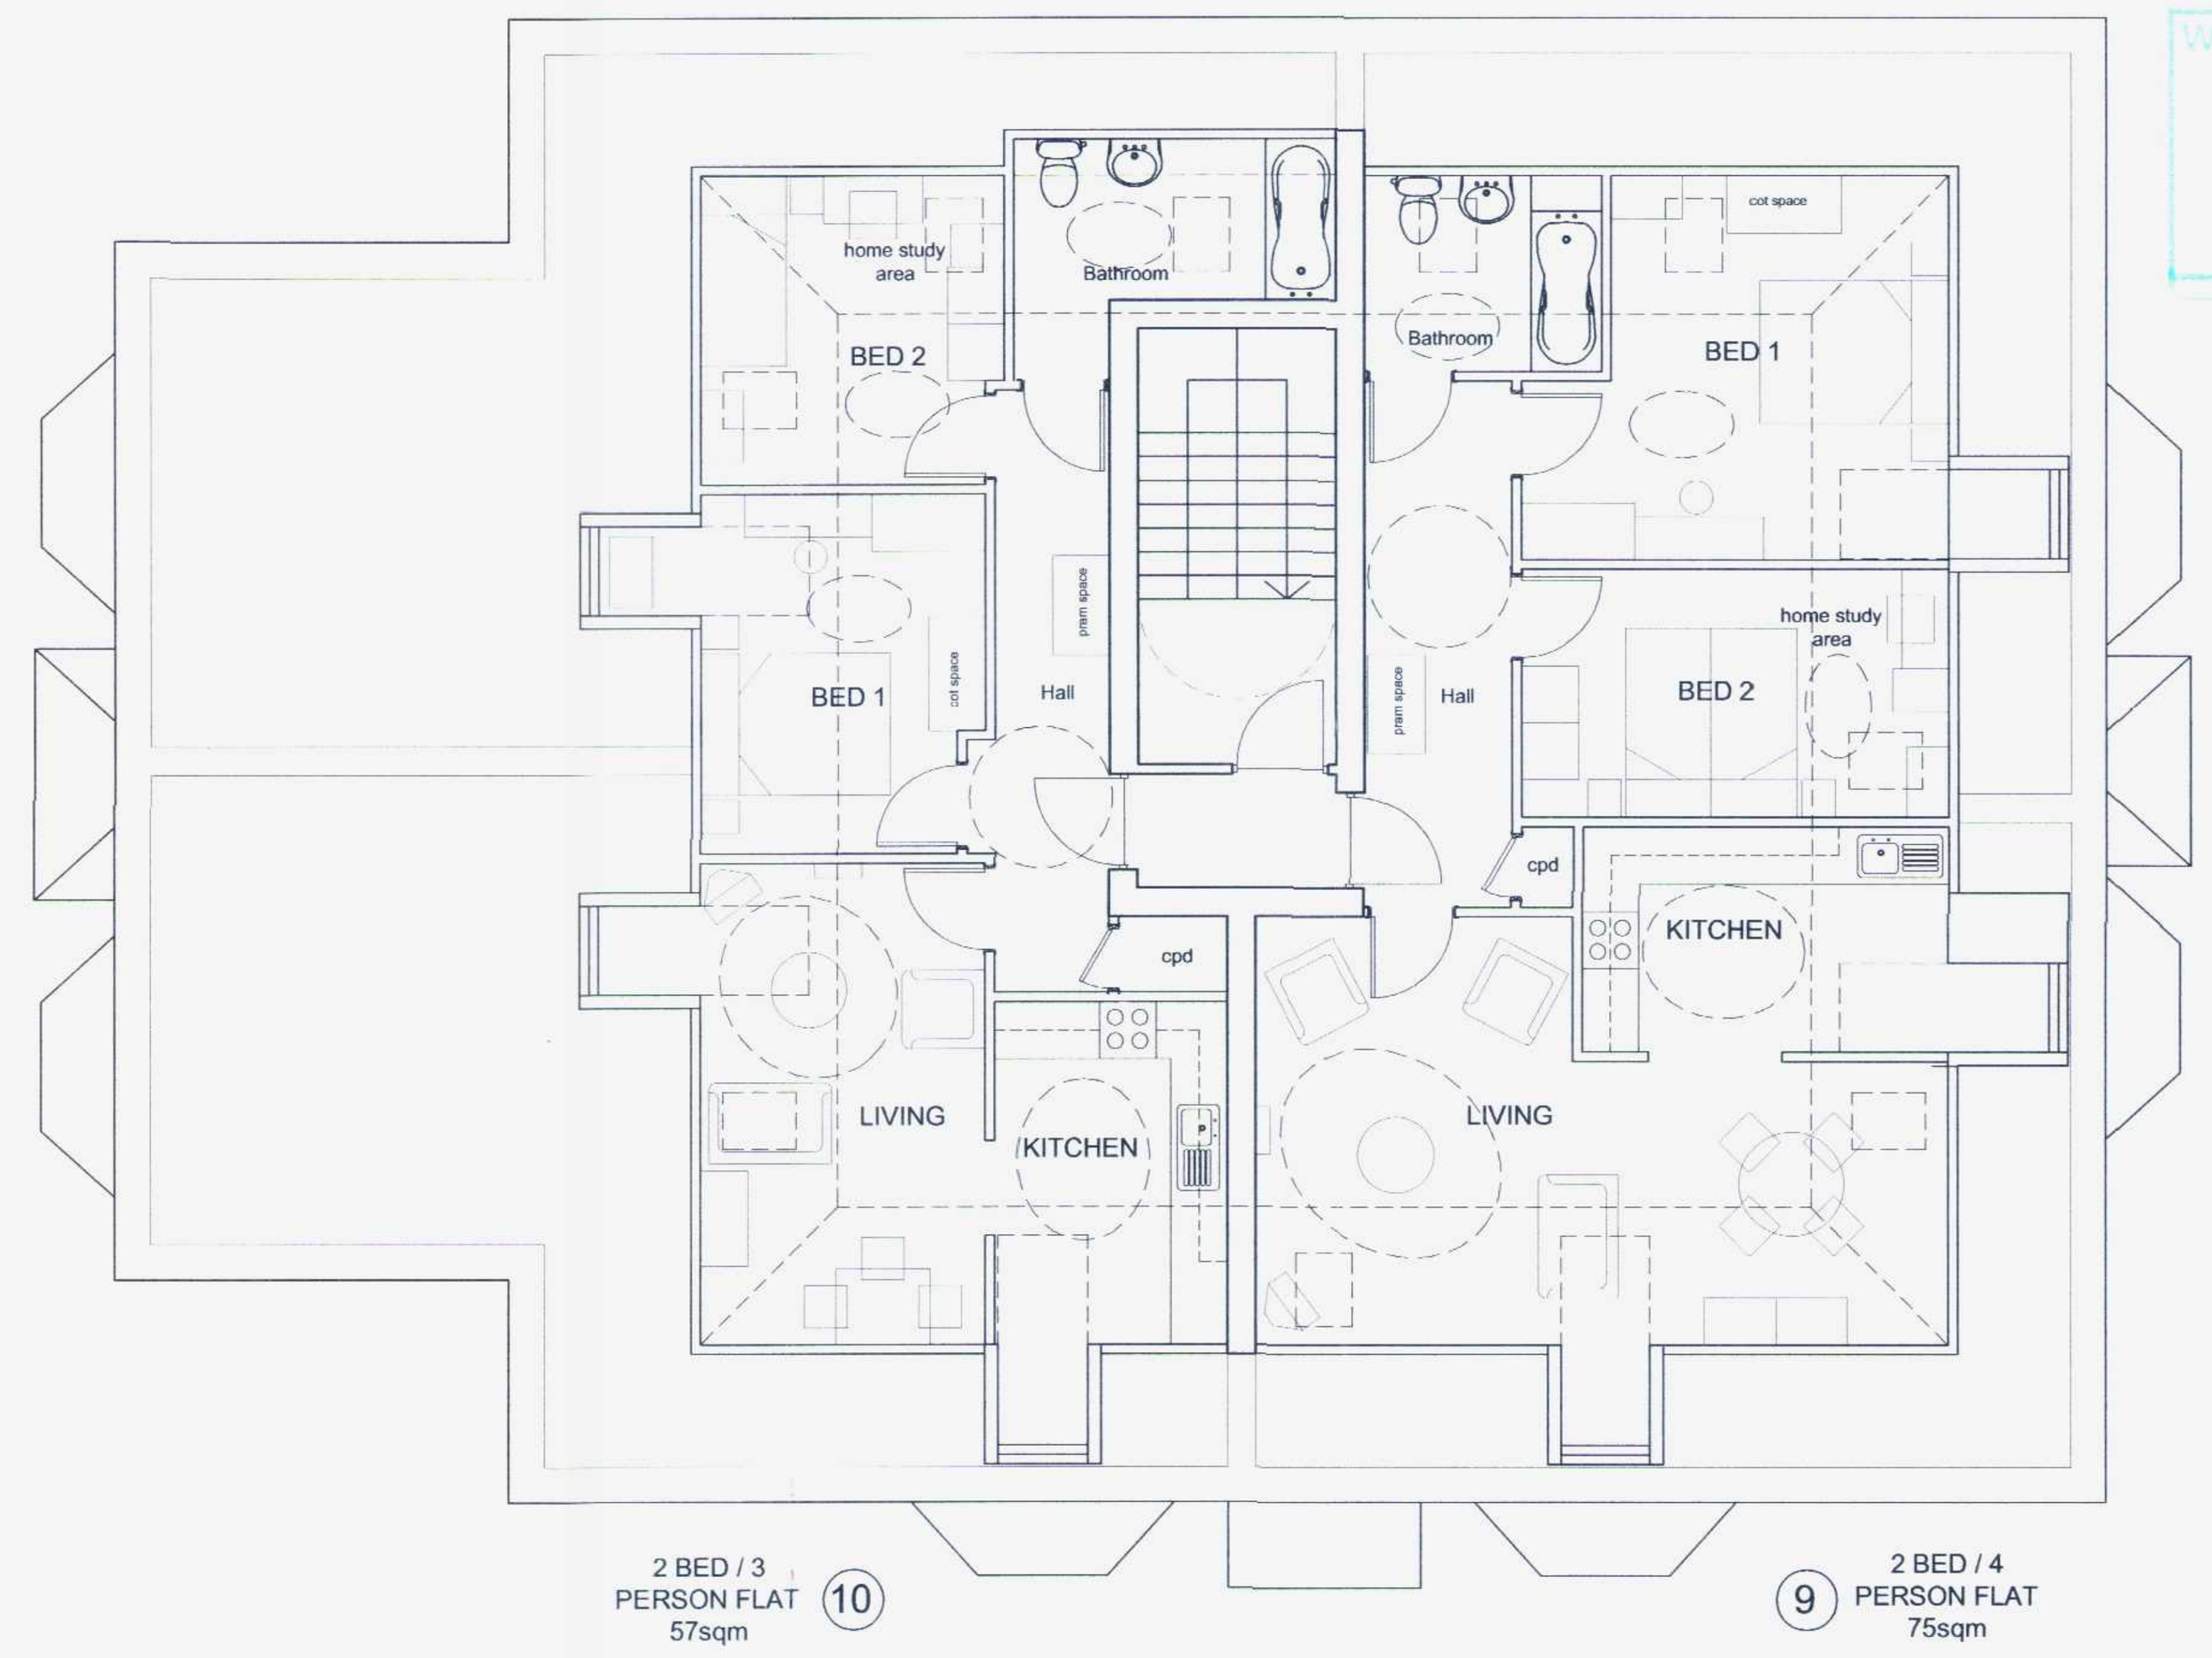

Second Floor Plan 1:100

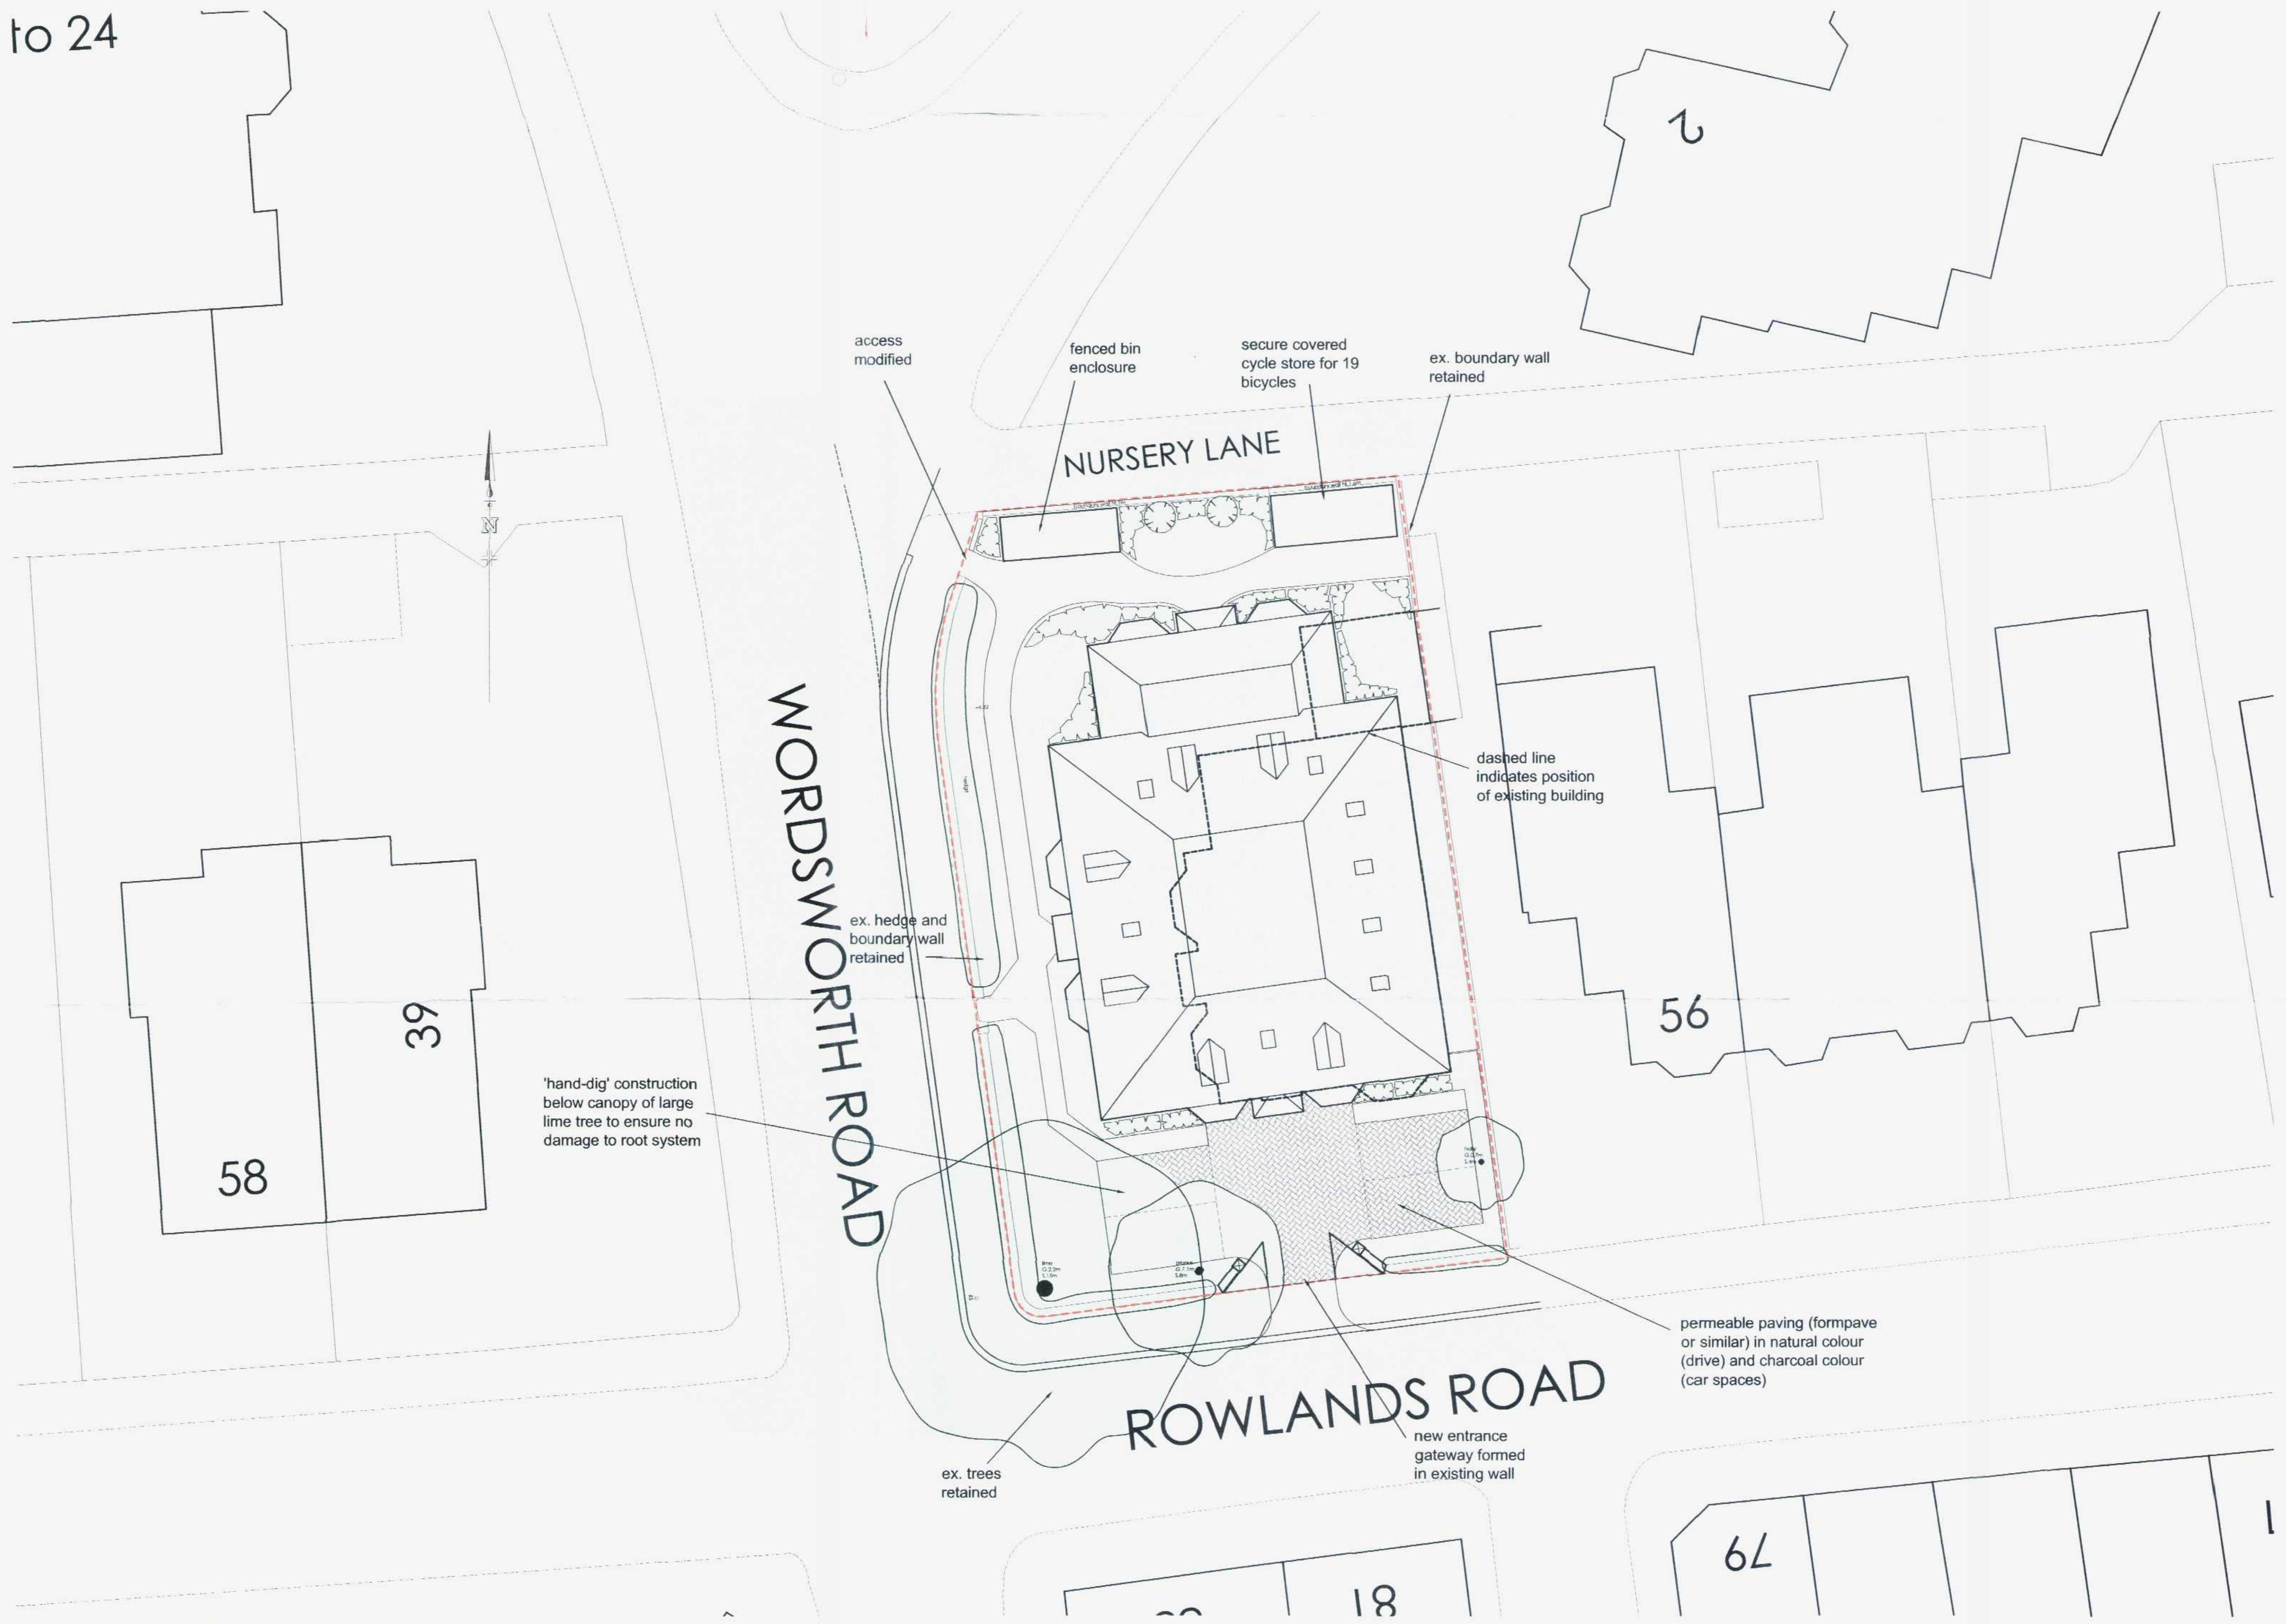

Site Layout 1:250



Location Plan 1:1250

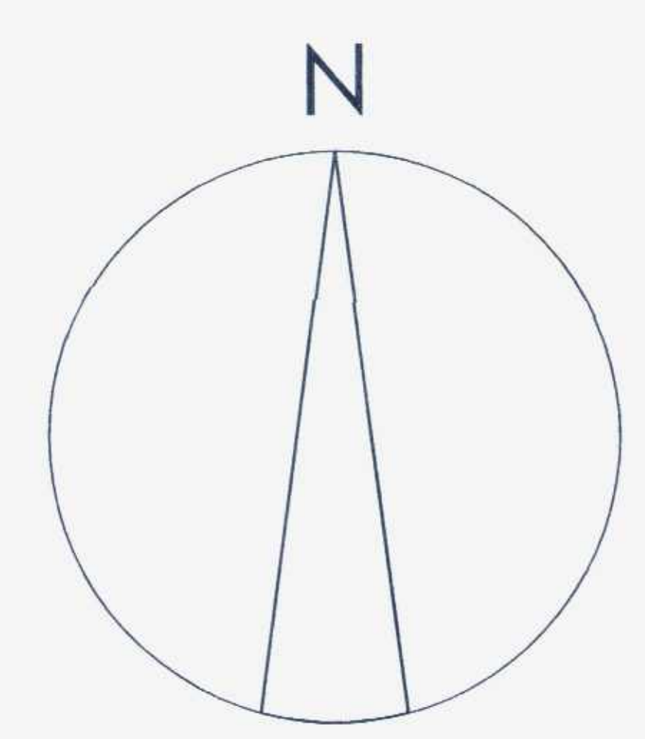

REVISIONS	drawn
A: 30.5.07 Site Layout updated along northern boundary	KE
B: 30.6.07 Refuse Store enlarged	KE
C: 05.9.07 Parking Spaces added	KE
D: 24.10.07 Flats 1/2 amended. 2 car spaces removed	KE
E: 23.11.07 Minor amendments to parking following traffic audit	KE

client: WORTHING HOMES LTD

project: 36 WORDSWORTH ROAD WORTHING

drawing: FLOOR PLANS, SITE LAYOUT & LOCATION PLAN

MICHAEL COOK ASSOCIATES
Brooklyn Chambers
11 Goring Road
Worthing
West Sussex BN12 4AP
Tel: 01903 248777
Fax: 01903 248666
E-Mail: office@michaelcookassociates.co.uk

scale	drawing no	revision
1:100, 1:250, 1:1250	5013/01	E

date: Nov '06

drawn: KE

plot checked:

CAD File Name: 5013mast.dwg

xrefs:

[redacted]
The contractor should check all dimensions on site.
It is the contractors responsibility to ensure compliance with Building Regulations.

CAD Plot date: 26/11/2007 - 09:15:18

T.P. OFFICE COPY
REVISED PLAN
12/11/07
07/0744/FUL

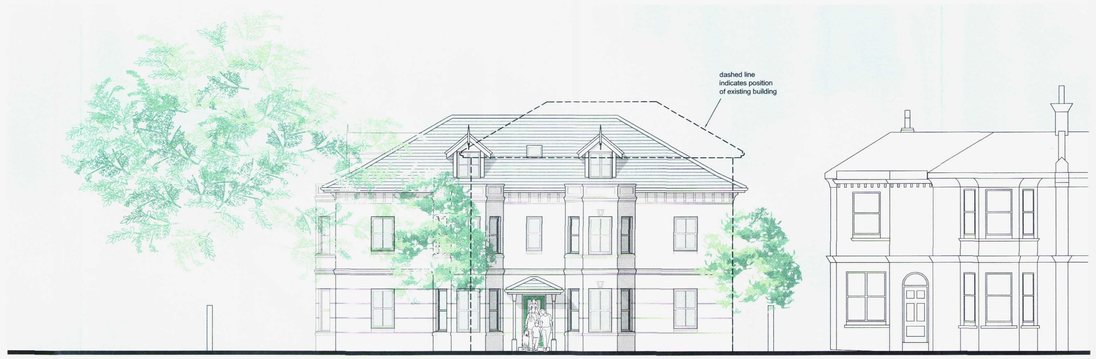

South Elevation (Rowlands Road) 1:100

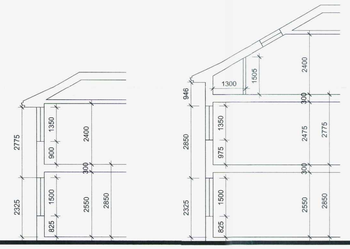

Section through
2-storey element 1:100

Section through
3-storey element 1:100



West Elevation (Wordsworth Road) 1:100



North Elevation (Nursery Lane) 1:100

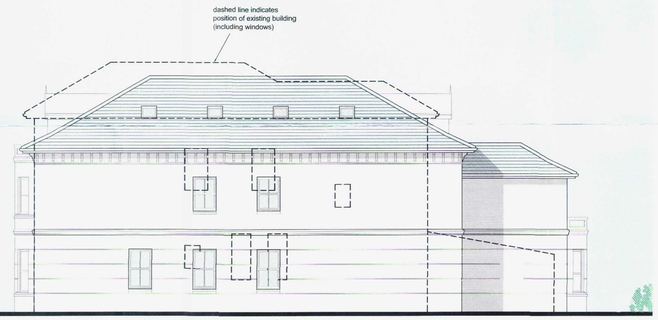

East Elevation 1:100

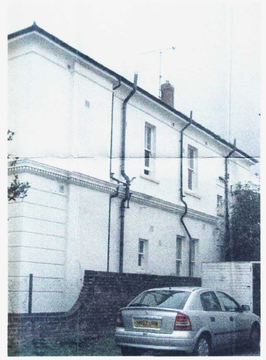

East Elevation of existing building,
indicating existing windows

REVISIONS
A: 24.10.07 West elevation revised
drawn KE

client
WORTHING HOMES LTD

project
36 WORDSWORTH ROAD
WORTHING

drawing
ELEVATIONS

MICHAEL COOK ASSOCIATES
Brooklyn Chambers
11 Goring Road
Worthing
West Sussex BN12 4AP
Tel: 01903 248777
Fax: 01903 248666
E-Mail: office@michaelcookassociates.co.uk

scale 1:100
date Nov '06
drawn KE
plot checked
drawing no 5013/02
revision A
CAD File Name: 5013mast.dwg
xrefs:

The contractor should check all dimensions on site.
It is the contractors responsibility to ensure compliance with Building Regulations.

CAD Plot date: 09/11/2007 - 16:09:10