amendments				
rev.	date	comment	auth.	chkd.
A	25.09.24	Revisions to layout further to client comments.	M.B	G.I

0 1 2 3 4 5 6 7 8 9 10

scale in metres 1:50

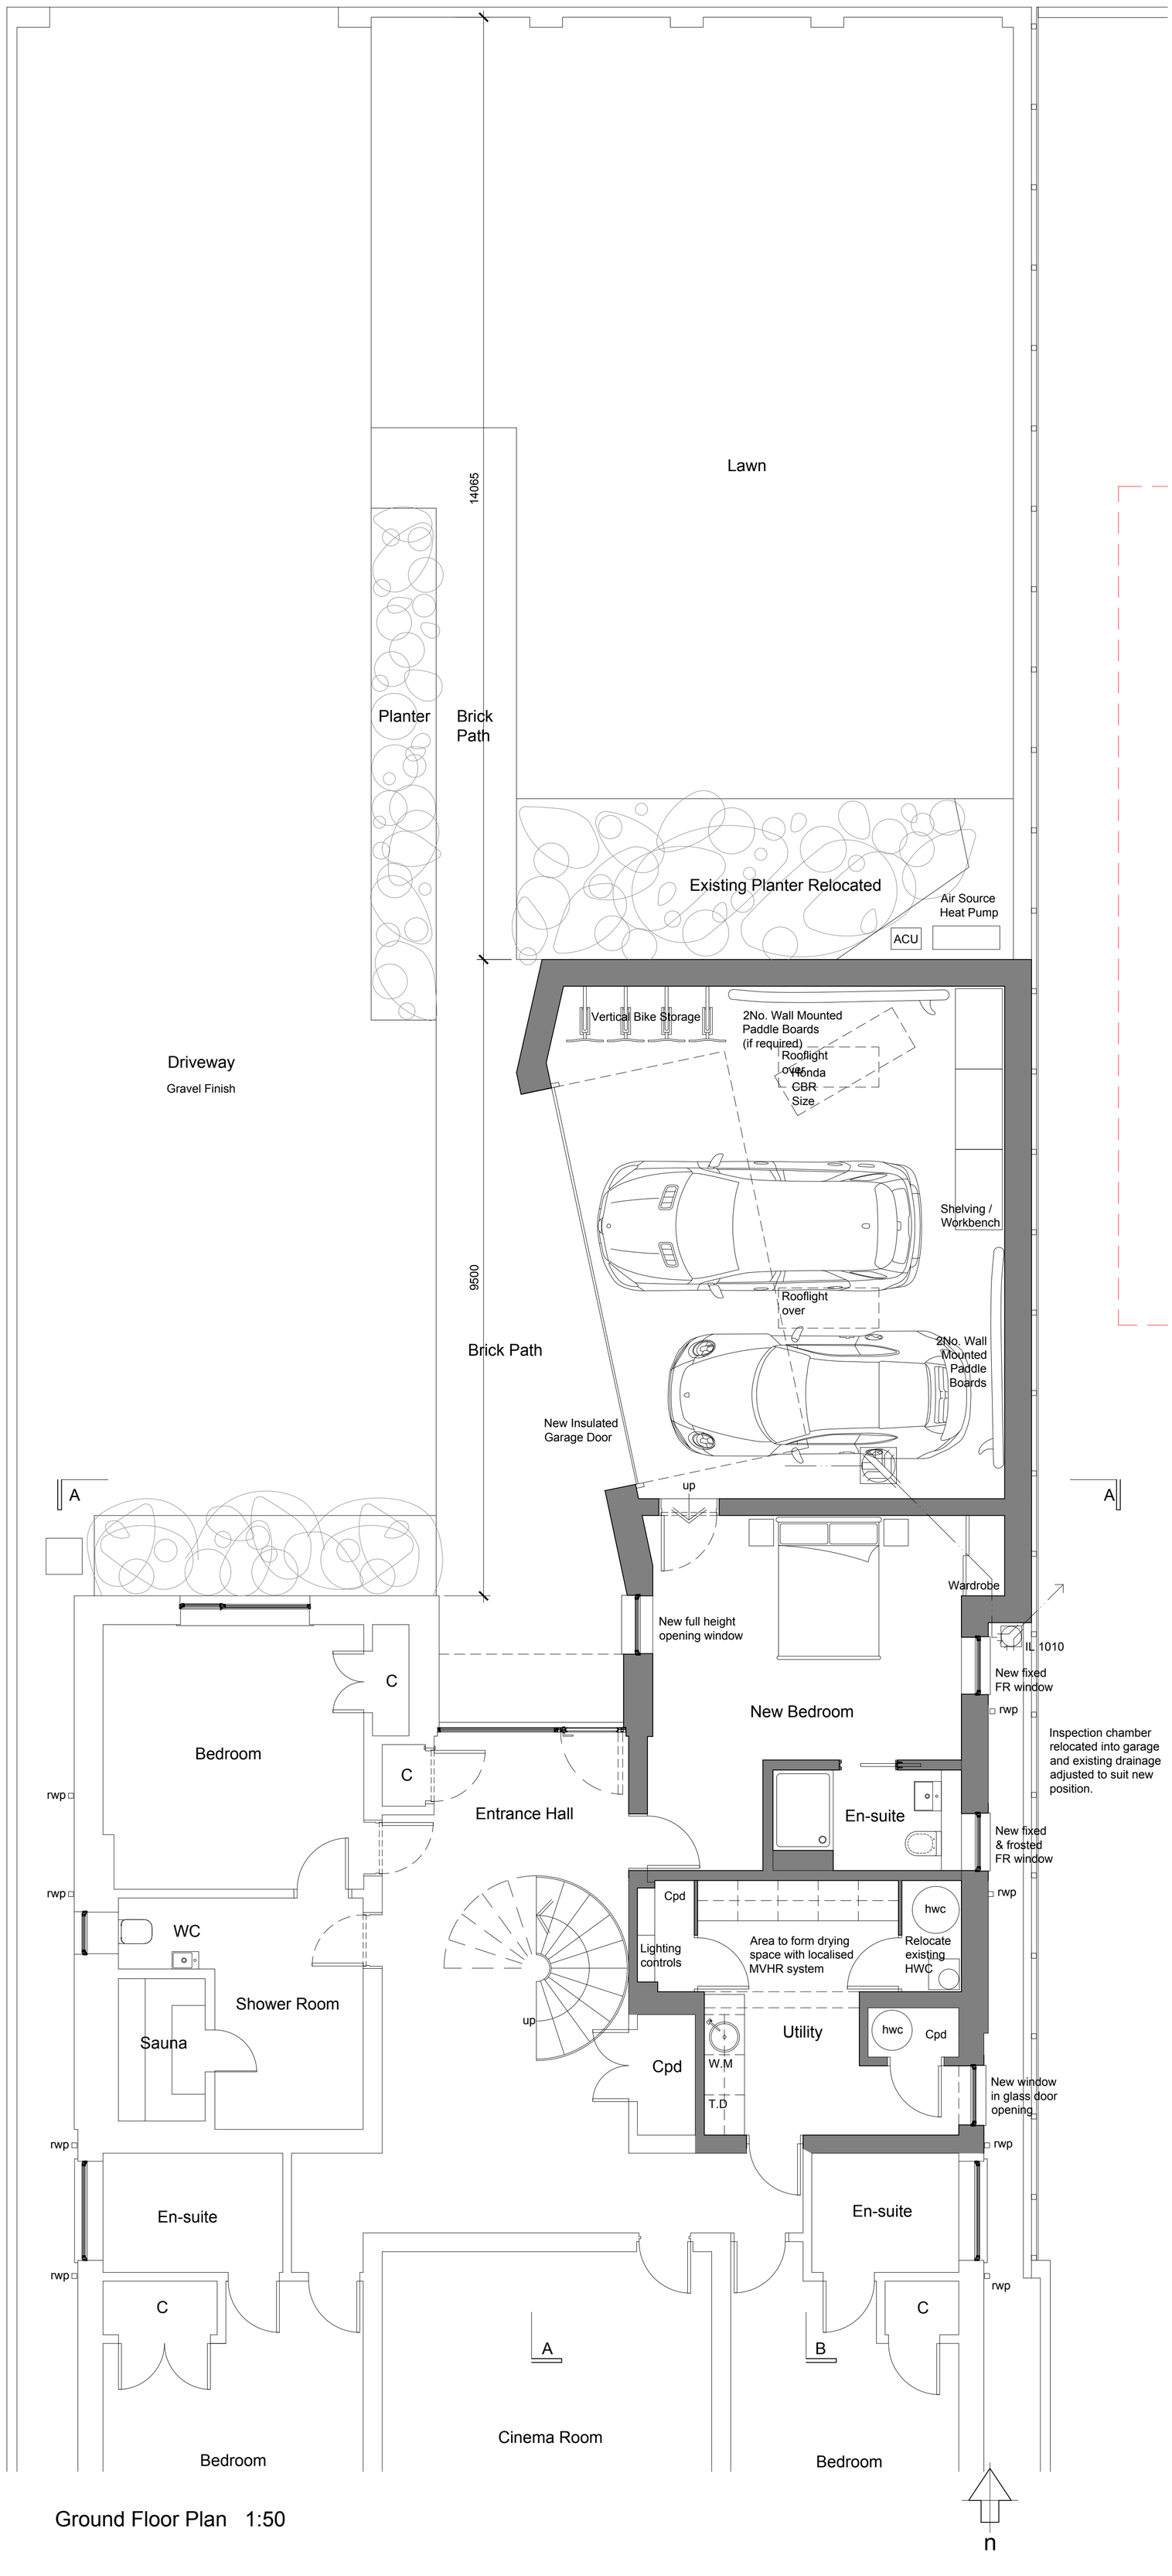

Ground Floor Plan 1:50

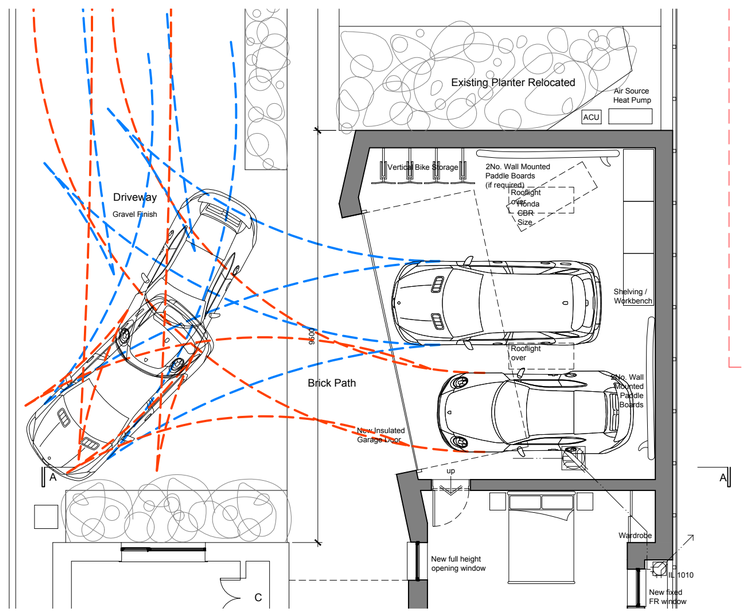

Parking Space 1 1:100

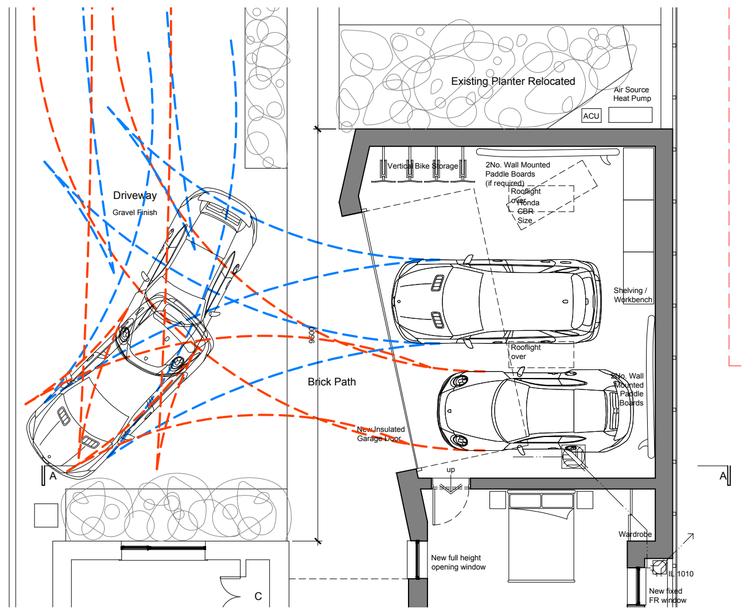

Parking Space 2 1:100

0 2.5 5 7.5 10

scale in metres 1:100

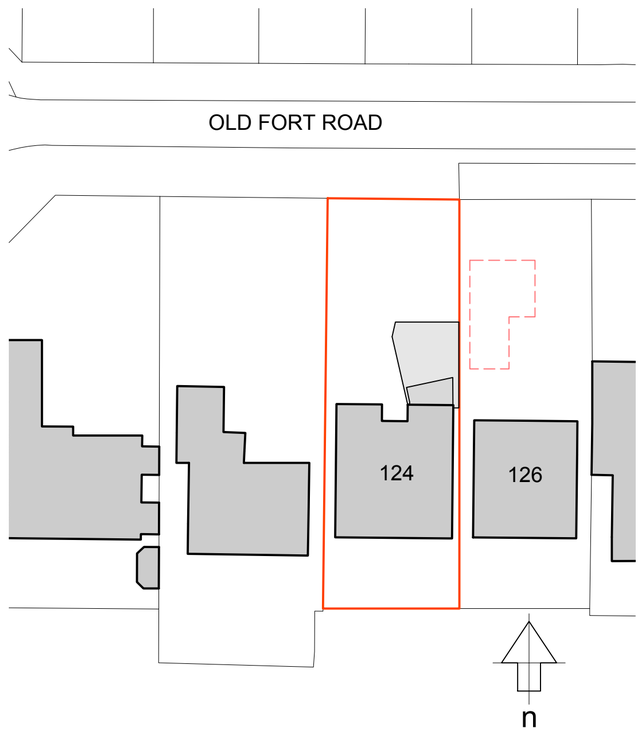

Block Plan 1:500

0 10 20 30 40

scale in metres 1:500

Legend

- AWDM/1543/23 Proposed detached garden building in front garden of 126 Old Fort Road
- Approved (AWDM/1442/24) ground floor extension
- Approved (AWDM/1442/24) first floor extension

client	drawing number	revision
Mr & Mrs Madders	0738.PL.001	A

project	drawing title
124 Old Fort Road Shoreham By Sea West Sussex, BN43 5HL	Part Ground Floor/Site Plan and Block Plan Planning

drawn by	checked by	riba work stage	date	scale/original sheet size
M.B/C.P	G.I	3	Oct, '25	1:50/1:500/1:100 @A1

www.abir.co.uk studio@abirarchitects.co.uk
Unit 1, Beta House, St John's Road, Hove, BN3 2FX, United Kingdom
Hove +44 (0)1273 724 384
Company No 06877117 VAT No 971 4147 17

© ABIR Architects Ltd. Check all dimensions on site before work is undertaken. All goods, materials and workmanship to conform with current building regulations, BSS and COP's.

ABIR Architects

RIBA Chartered Practice