


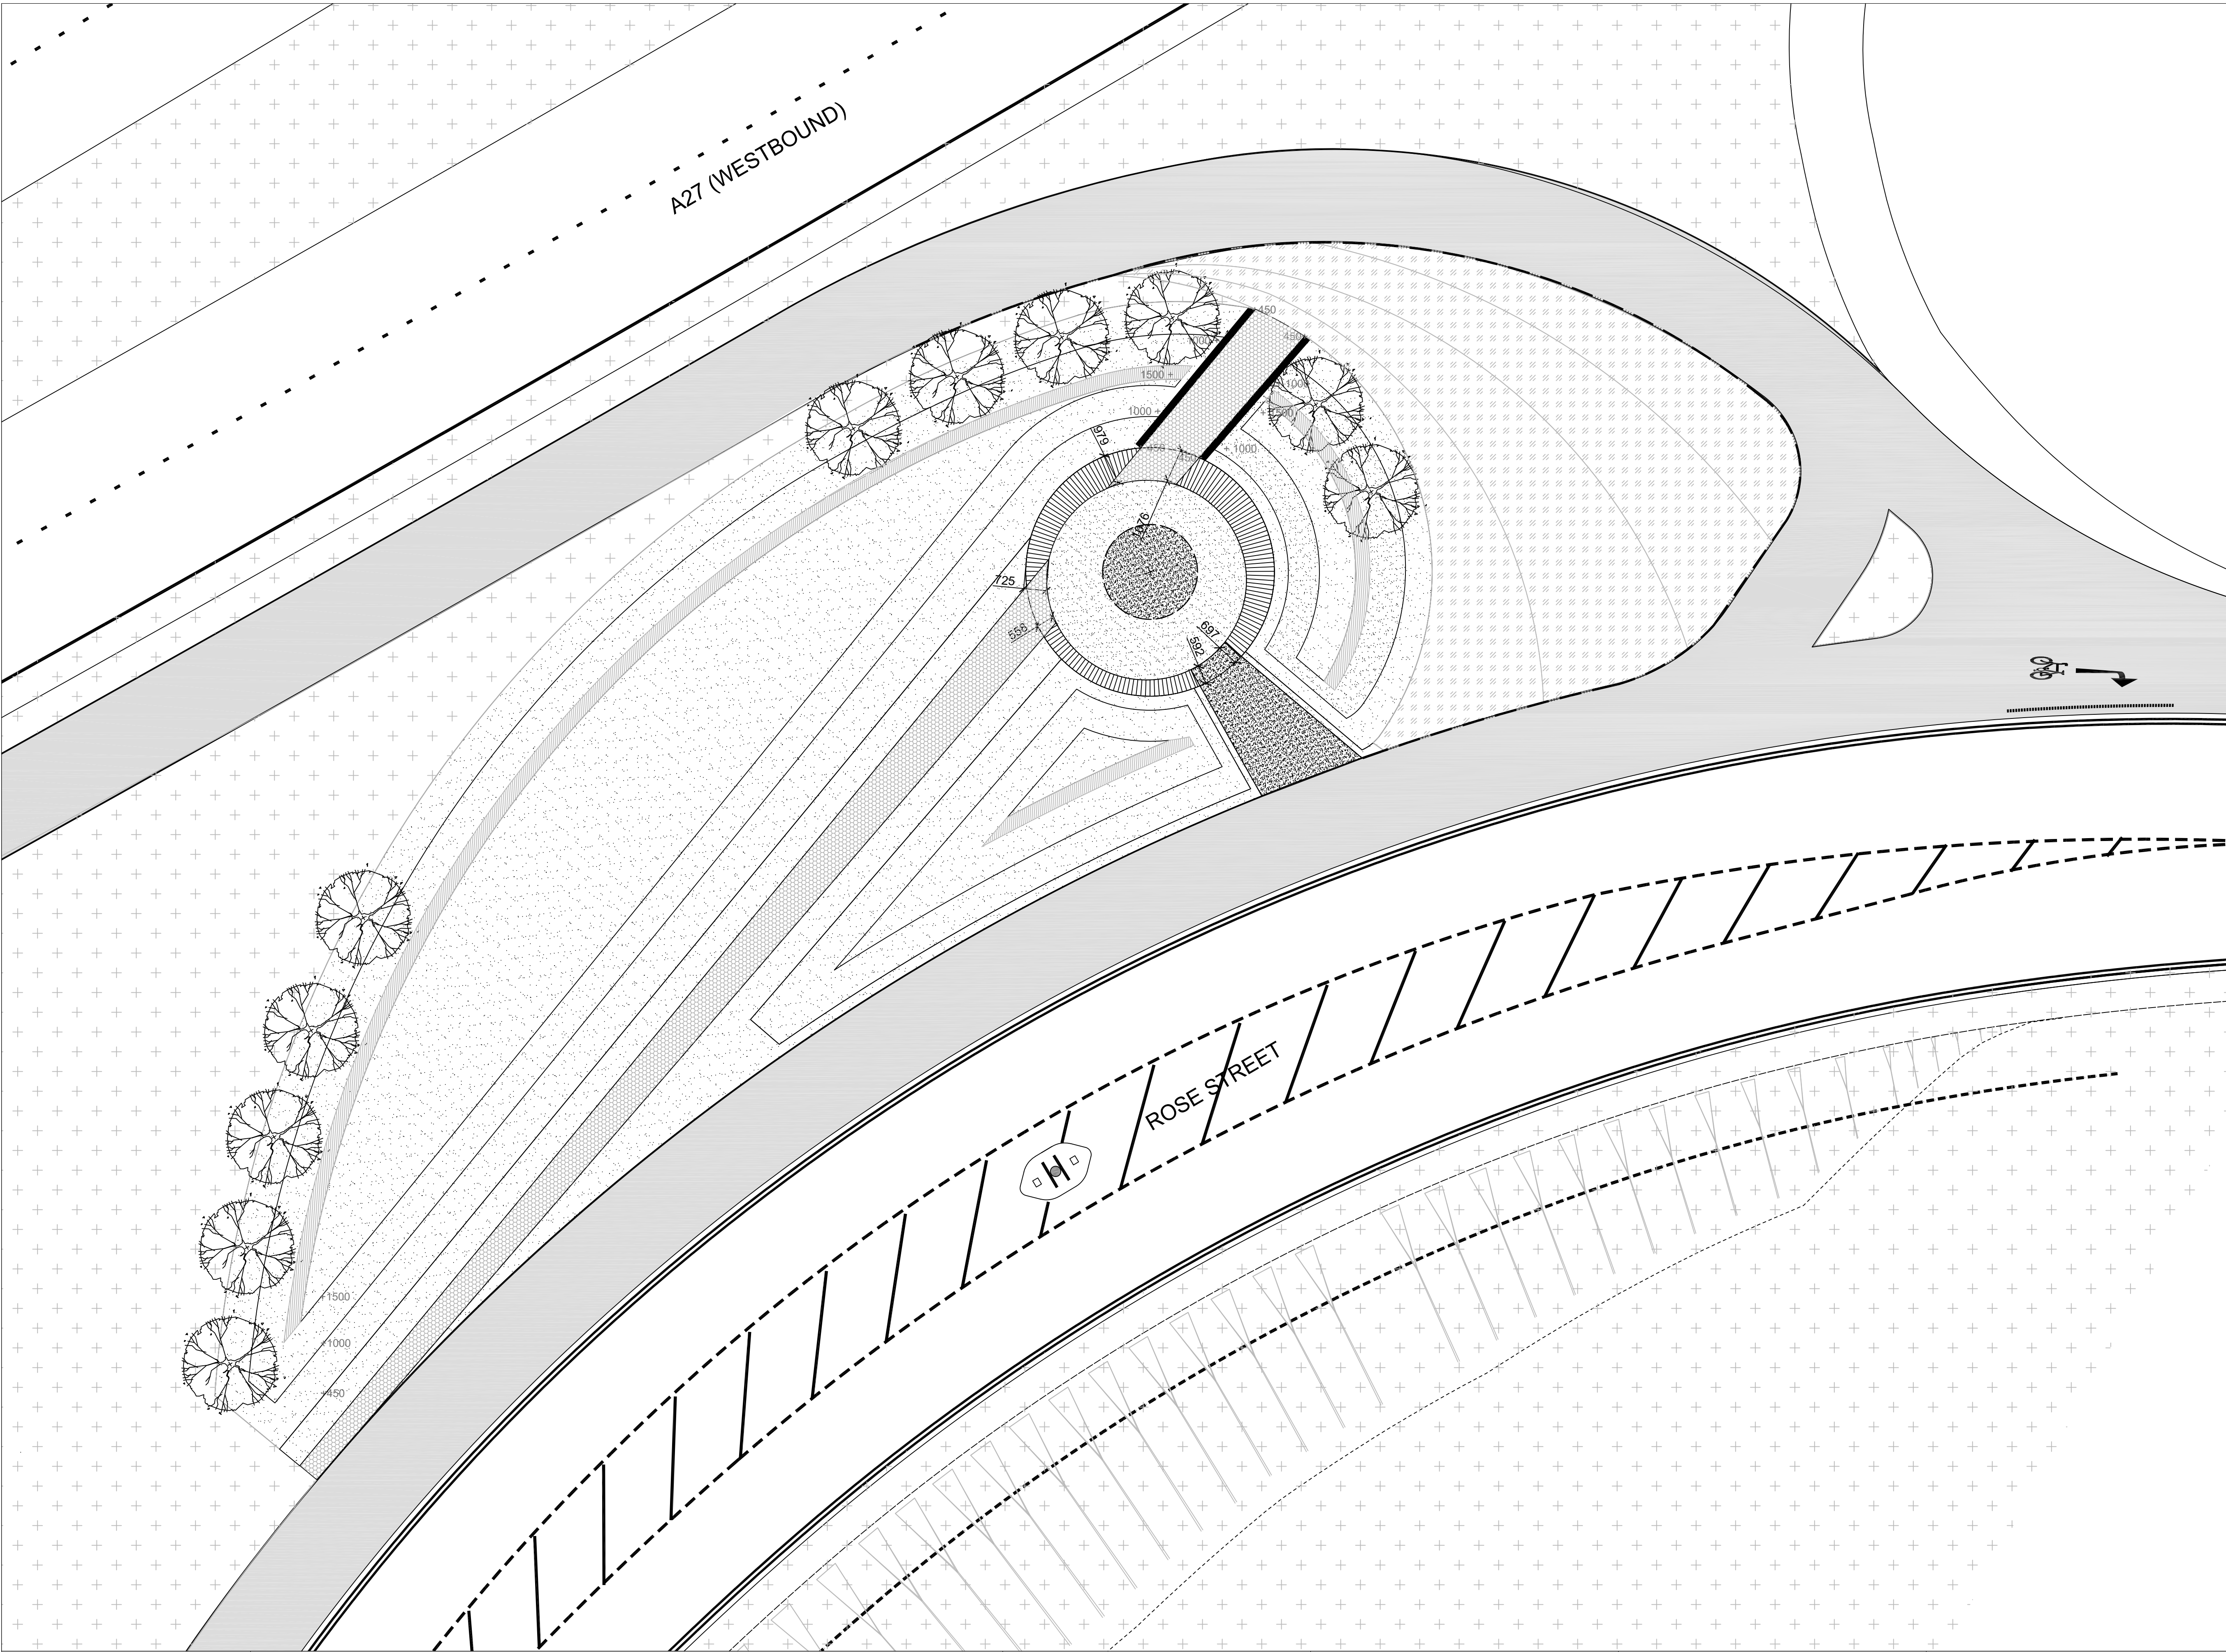

- KEY:
- EXISTING
- SOFT LANDSCAPE
 - PATH & TIMBER EDGE
- PROPOSED
- BUND PLANTING
 - MEADOW GRASS
 - STRUCTURAL PLANTING
 - FLIGHT PATH PLANTING
 - METAL RETAINING FEATURE
 - METAL EDGING
 - BESPOKE TIMBER BENCH
 - RESIN BOUND SURFACE
 - CONTOUR LINES & SPOT HEIGHTS
 - 600MM HIGH POST AND WIRE PROTECTIVE FENCE

NOTES:

This drawing is the copyright of Hyland Edgar Driver. It must not be copied or reproduced without written consent. Only figured dimensions are to be taken from this drawing. All contractors must visit the site and be responsible for taking and checking all dimensions related to the works shown on this drawing.

Scale Bar

0 1m 5m 10m

FOR PLANNING

REVISIONS

REVISIONS

REVISIONS

P01	Scale Bar Added	12.01.2026

DATE
16/09/2025
DRAWING STATUS
FOR PLANNING
PROJECT
DRAWING TITLE
GENERAL ARRANGEMENT
DRAWING NUMBER
1563-HED-DR-LA-1001

DRAWN BY
RKC
CHECKED BY
DC
SCALE @ A1
1:100
REVISION
P01

CLIENT
BHAFC

H E D Hyland Edgar Driver
Landscape Architects
& Urban Designers
London & Winchester

One Wessex Way, Colden Common, Winchester, SO21 1WG
Watloo Court, 10 Theod Street, London, SE1 8ST

1 01962 711 600
1 020 7603 9636