


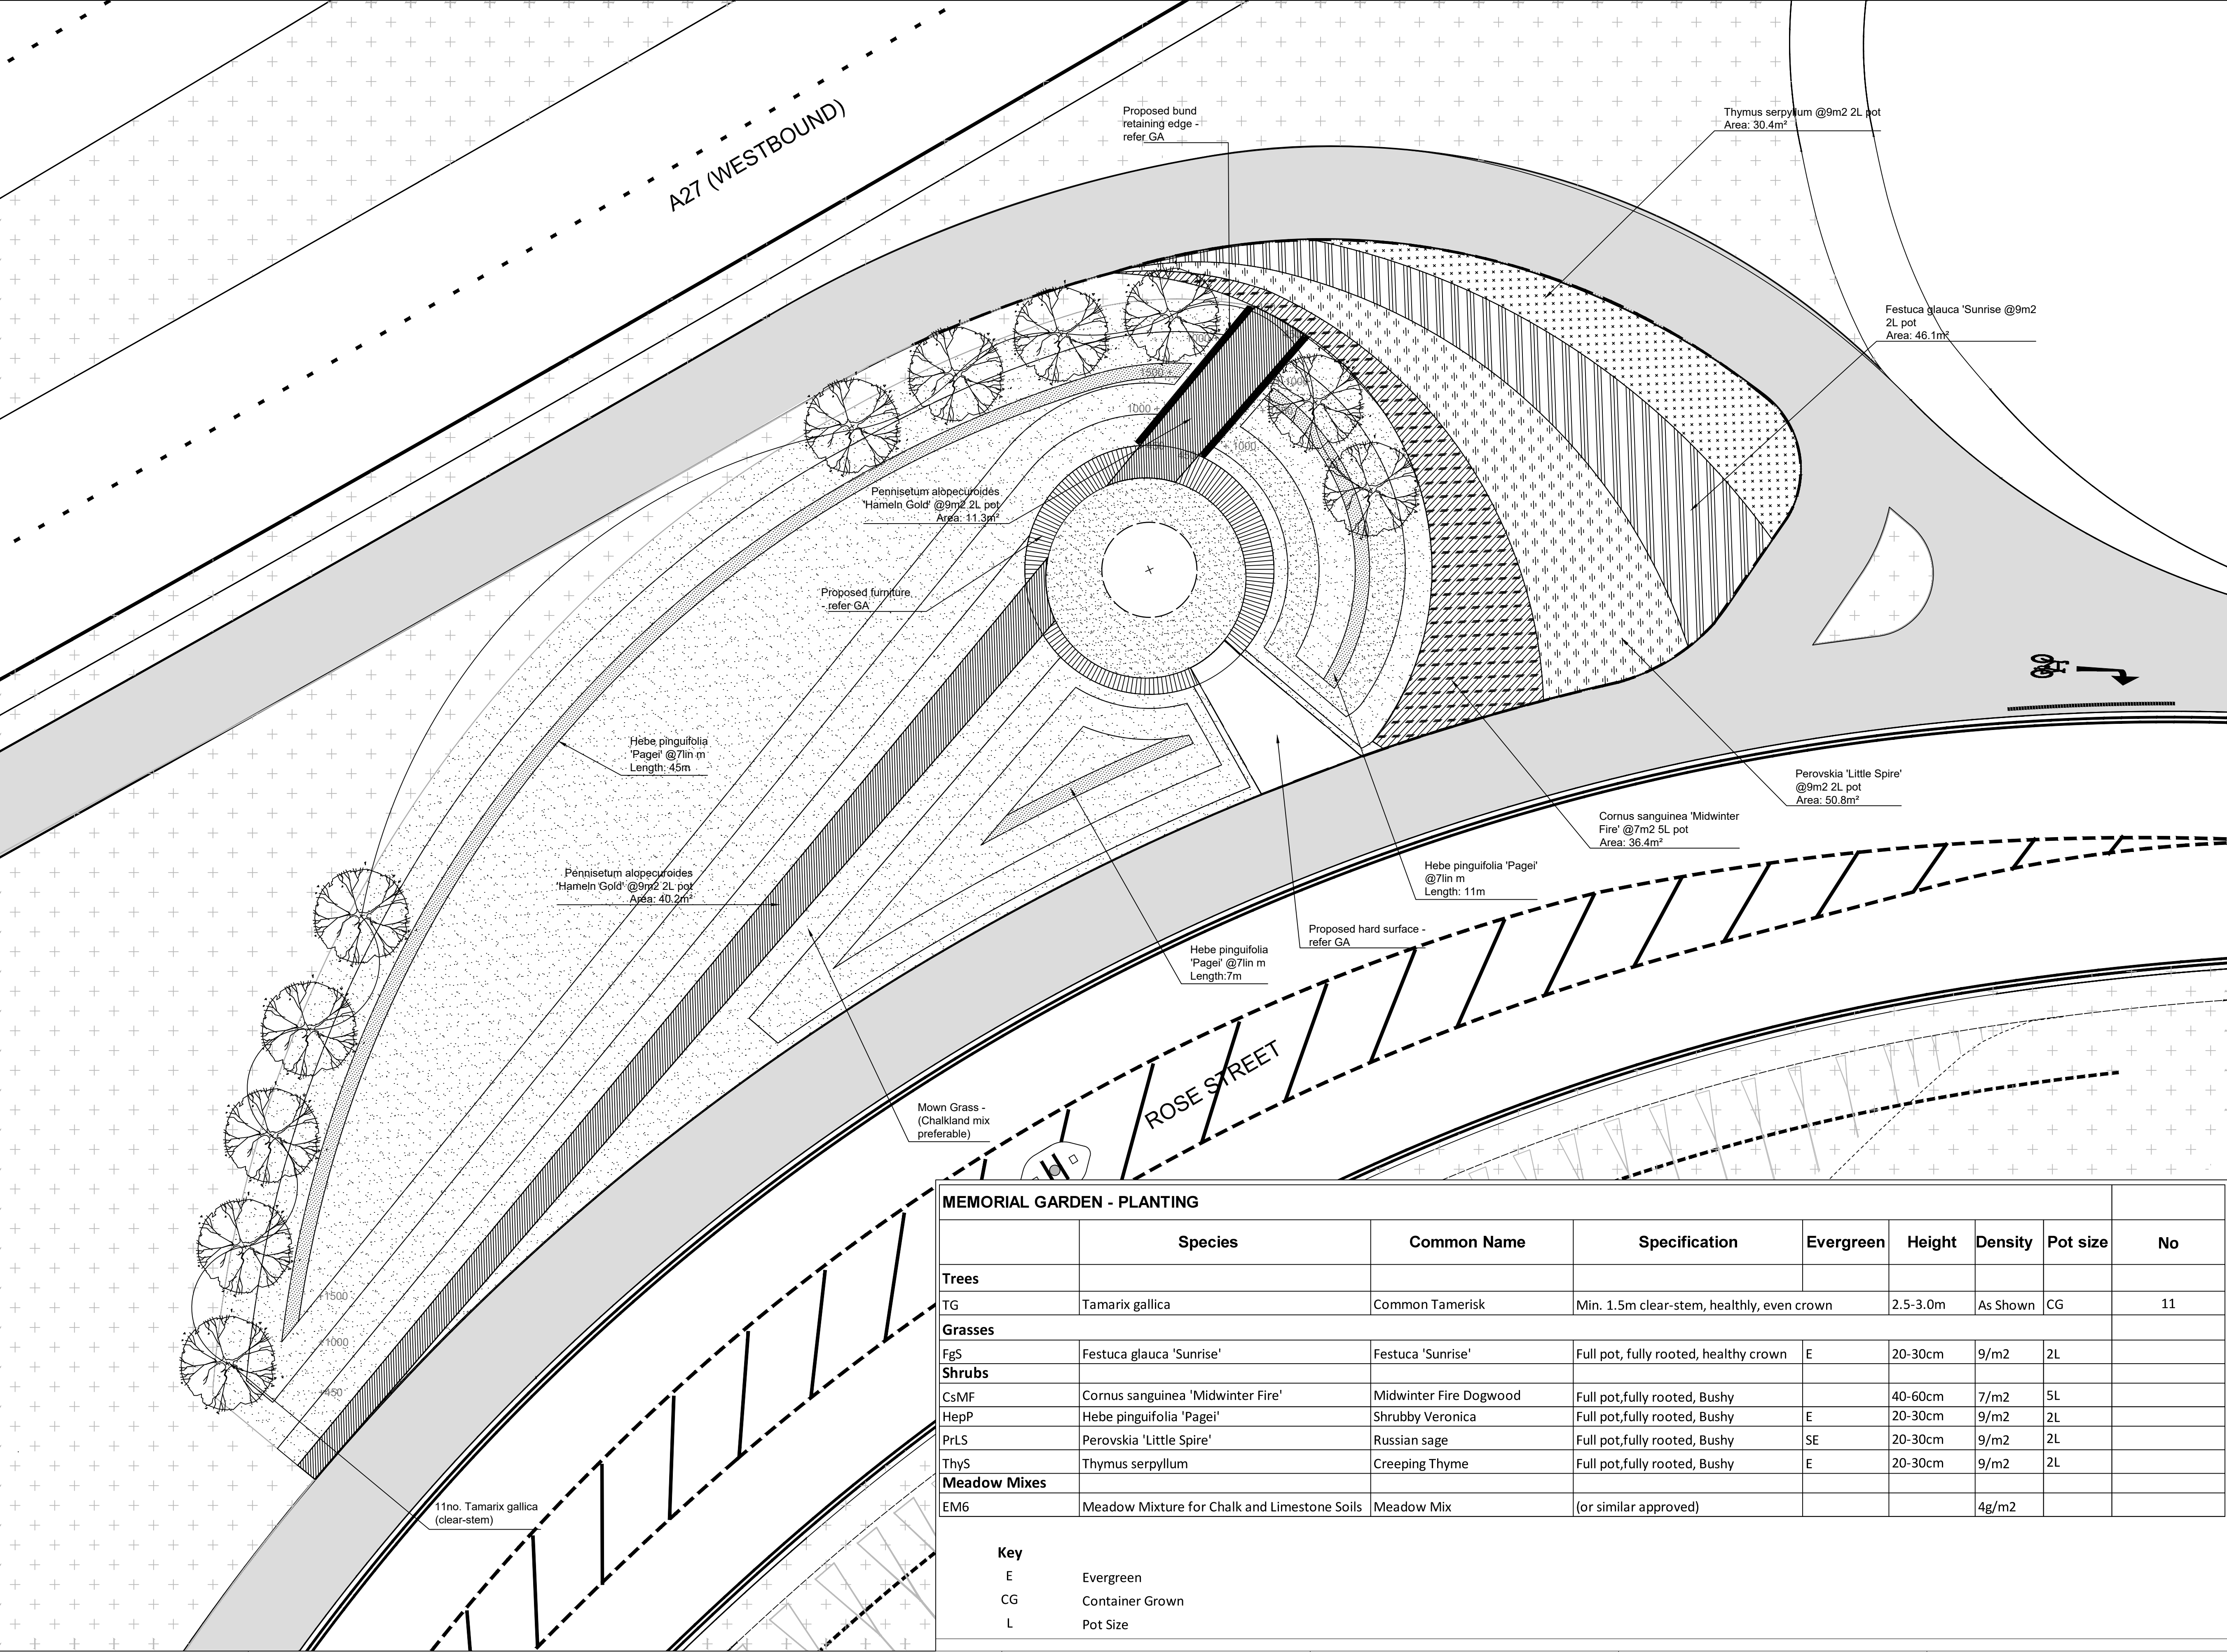

KEY:

EXISTING

SOFT LANDSCAPE

PATH & TIMBER EDGE

MEMORIAL GARDEN - PLANTING								
	Species	Common Name	Specification	Evergreen	Height	Density	Pot size	No
Trees								
TG	Tamarix gallica	Common Tamerisk	Min. 1.5m clear-stem, healthy, even crown		2.5-3.0m	As Shown	CG	11
Grasses								
FgS	Festuca glauca 'Sunrise'	Festuca 'Sunrise'	Full pot, fully rooted, healthy crown	E	20-30cm	9/m2	2L	
Shrubs								
CsMF	Cornus sanguinea 'Midwinter Fire'	Midwinter Fire Dogwood	Full pot,fully rooted, Bushy		40-60cm	7/m2	5L	
HepP	Hebe pinguifolia 'Pagei'	Shrubby Veronica	Full pot,fully rooted, Bushy	E	20-30cm	9/m2	2L	
PrLS	Perovskia 'Little Spire'	Russian sage	Full pot,fully rooted, Bushy	SE	20-30cm	9/m2	2L	
ThyS	Thymus serpyllum	Creeping Thyme	Full pot,fully rooted, Bushy	E	20-30cm	9/m2	2L	
Meadow Mixes								
EM6	Meadow Mixture for Chalk and Limestone Soils	Meadow Mix	(or similar approved)			4g/m2		
Key								
E	Evergreen							
CG	Container Grown							
L	Pot Size							