

Ordnance Survey, (c) Crown Copyright 2025. All rights reserved. Licence number 100022432

N

LOCATION PLAN
scale 1:1250

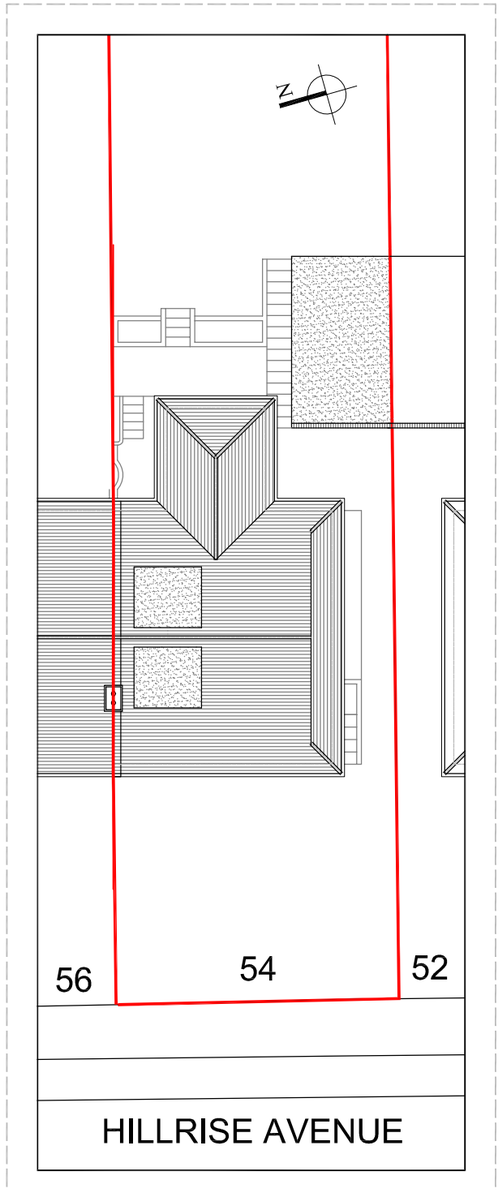

EXISTING BLOCK PLAN
scale 1:200

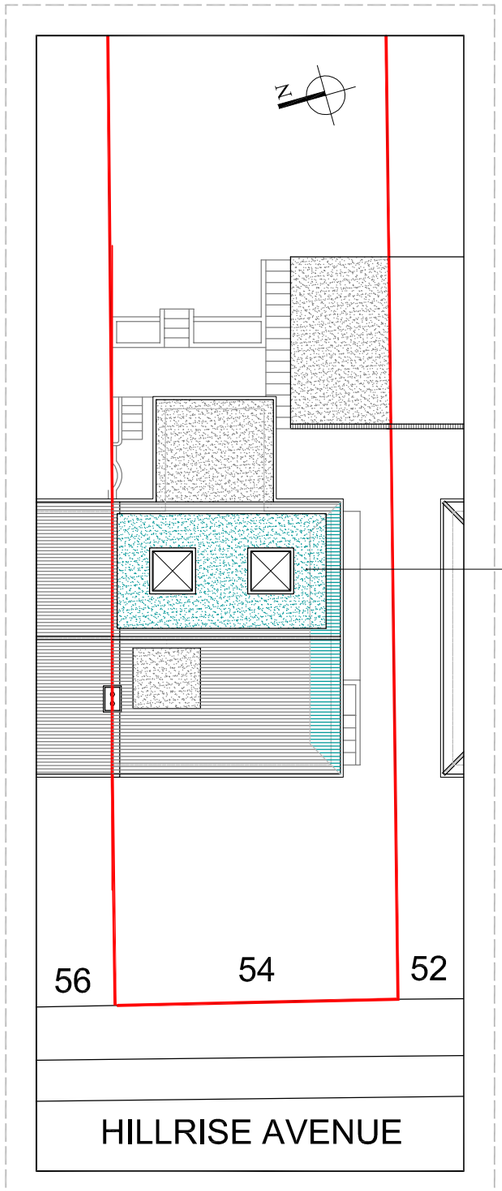

PROPOSED BLOCK PLAN
scale 1:200

0 20 40 60 80 100m 1:1250 LINEAR SCALE

0 2 4 6 8 10 12 14 16 18 20m 1:200 LINEAR SCALE

CADGUYS ARCHITECTURAL SERVICES

CAD GUYS

07512090919
www.cadguys.co.uk
sonny@cadguys.co.uk

15-17 Middle Street,
Brighton, BN1 1AL
T: 0751 20 90 919
E: Sonny@cadguys.co.uk
W: www.cadguys.co.uk

Project					
54 HILLRISE AVENUE, SOMPTING, LANCING, BN15 0LU					
Drawing Title	**Date**	**Scale**	**Project No.**	**Drawing No.**	**Drawn by/Checked by**
Location and Block Plan	MAR-2025	1:1250/200/A3	CG-340	PD/01	SM

Rev	Date	Details
A	200324	Initial drawings sent out for review
B	250324	Revised design

Dimensions to be verified on site by contractor prior to commencement of work

This is the copyright of the practice and may not be reproduced in part or in whole without the prior written consent of the practice.

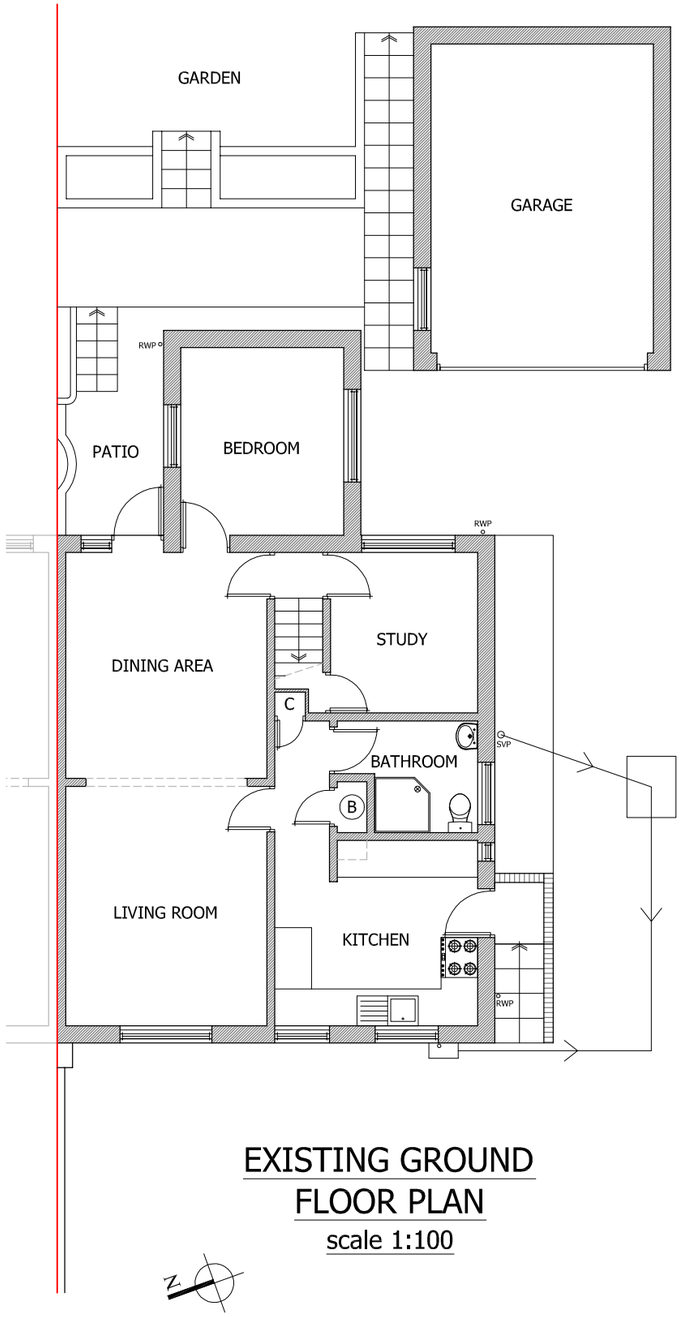

EXISTING GROUND FLOOR PLAN
scale 1:100

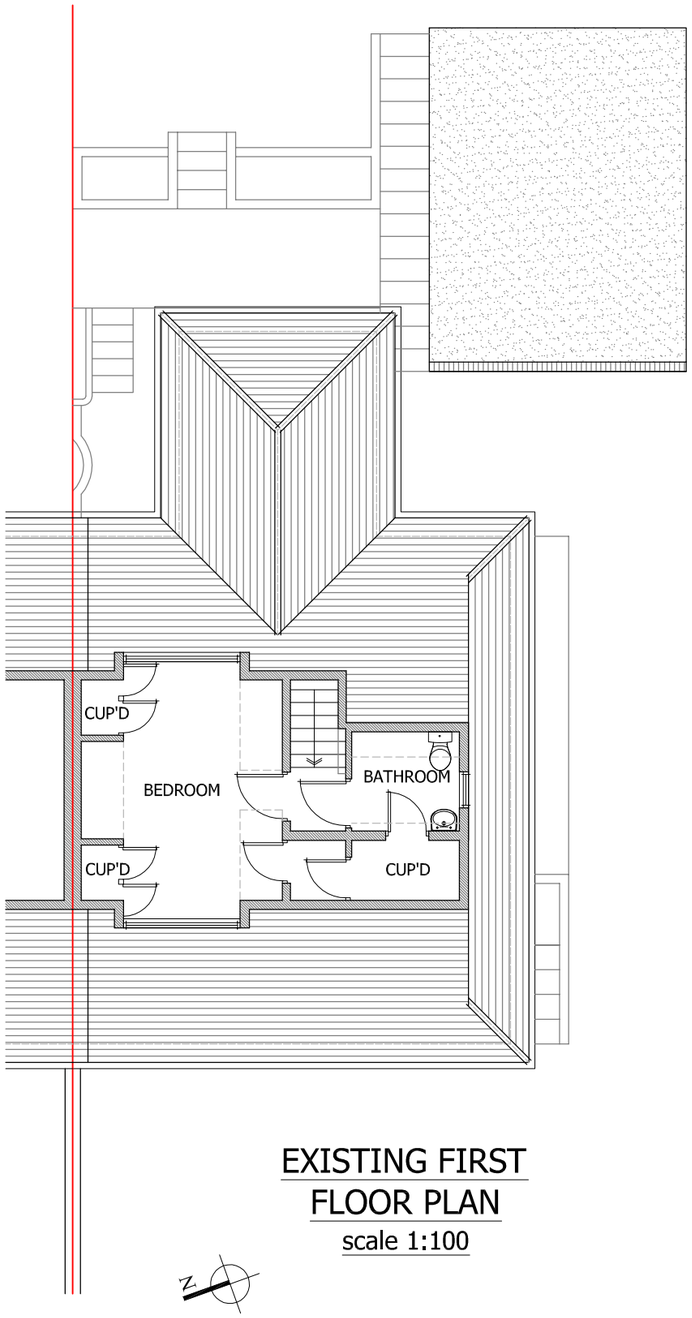

EXISTING FIRST FLOOR PLAN
scale 1:100

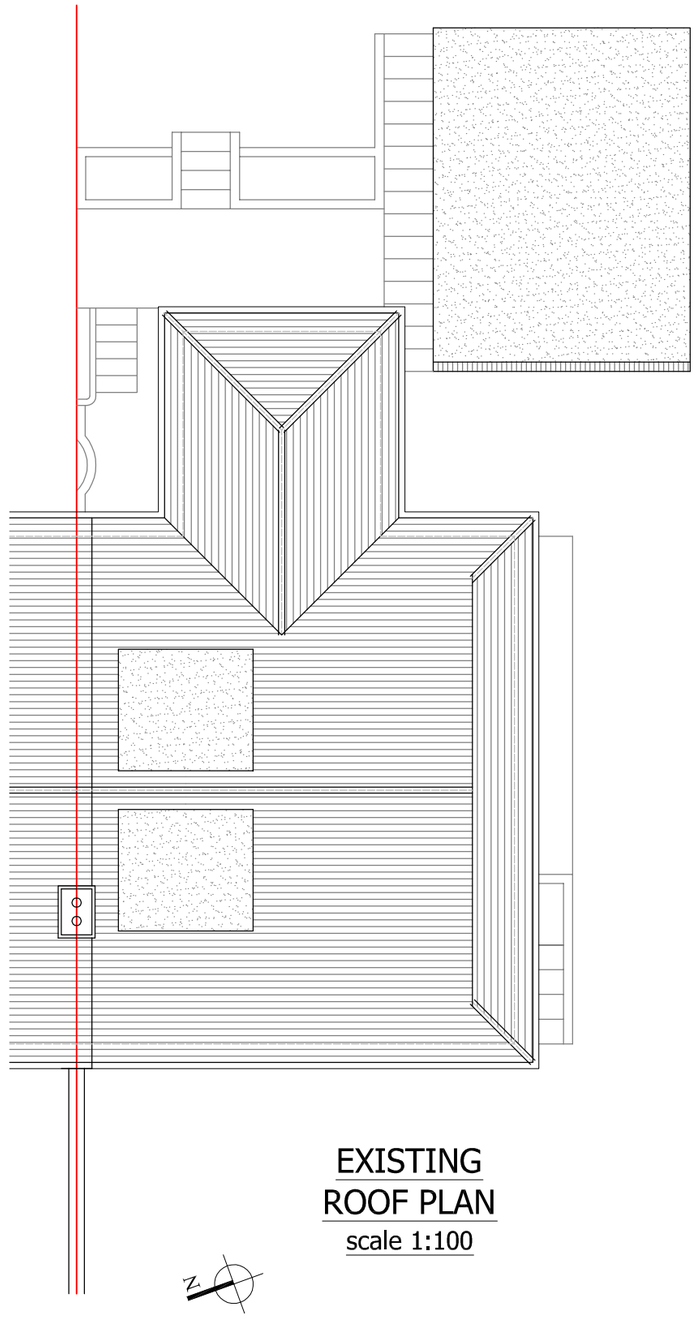

EXISTING ROOF PLAN
scale 1:100

0 1 2 3 4 5 6 7 8 9 10m 1:100
LINEAR SCALE

CADGUYS ARCHITECTURAL SERVICES

CAD GUYS
07512090919
www.cadguys.co.uk
sonny@cadguys.co.uk

15-17 Middle Street,
Brighton, BN1 1AL
T: 0751 20 90 919
E: Sonny@cadguys.co.uk
W: www.cadguys.co.uk

Project						
54 HILLRISE AVENUE, SOMPTING, LANCING, BN15 0LU						
Drawing Title	**Date**	**Scale**	**Project No.**	**Drawing No.**	**Drawn by/Checked by**	
Existing Plans	MAR-2025	1:100/A3	CG-340	PD/02	SM	

Rev	Date	Details
A	200324	Initial drawings sent out for review

Dimensions to be verified on site by contractor prior to commencement of work

This is the copyright of the practice and may not be reproduced in part or in whole without the prior written consent of the practice.



EXISTING FRONT
(WEST) ELEVATION
scale 1:100



EXISTING SIDE
(SOUTH) ELEVATION
scale 1:100

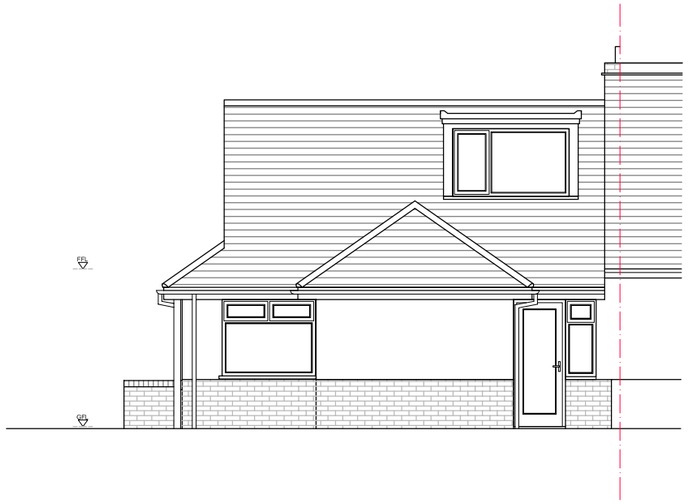

EXISTING REAR
(EAST) ELEVATION
scale 1:100

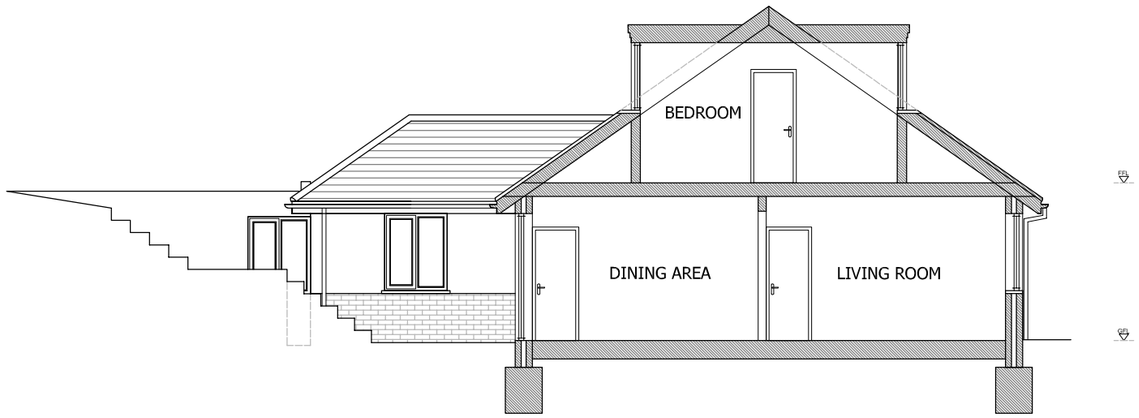

EXISTING SIDE
(NORTH) ELEVATION
scale 1:100



CADGUYS ARCHITECTURAL SERVICES

CAD GUYS
07512090919
www.cadguys.co.uk
sonny@cadguys.co.uk

15-17 Middle Street,
Brighton, BN1 1AL
T: 0751 20 90 919
E: Sonny@cadguys.co.uk
W: www.cadguys.co.uk

Project
54 HILLRISE AVENUE, SOMPTING, LANCING, BN15 0LU

Drawing Title	Date	Scale	Project No.	Drawing No.	Drawn by/Checked by
Existing Elevations	MAR-2025	1:100/A3	CG-340	PD/03	SM

Rev	Date	Details
A	200324	Initial drawings sent out for review

Dimensions to be verified on site by contractor prior to commencement of work

This is the copyright of the practice and may not be reproduced in part or in whole without the prior written consent of the practice.

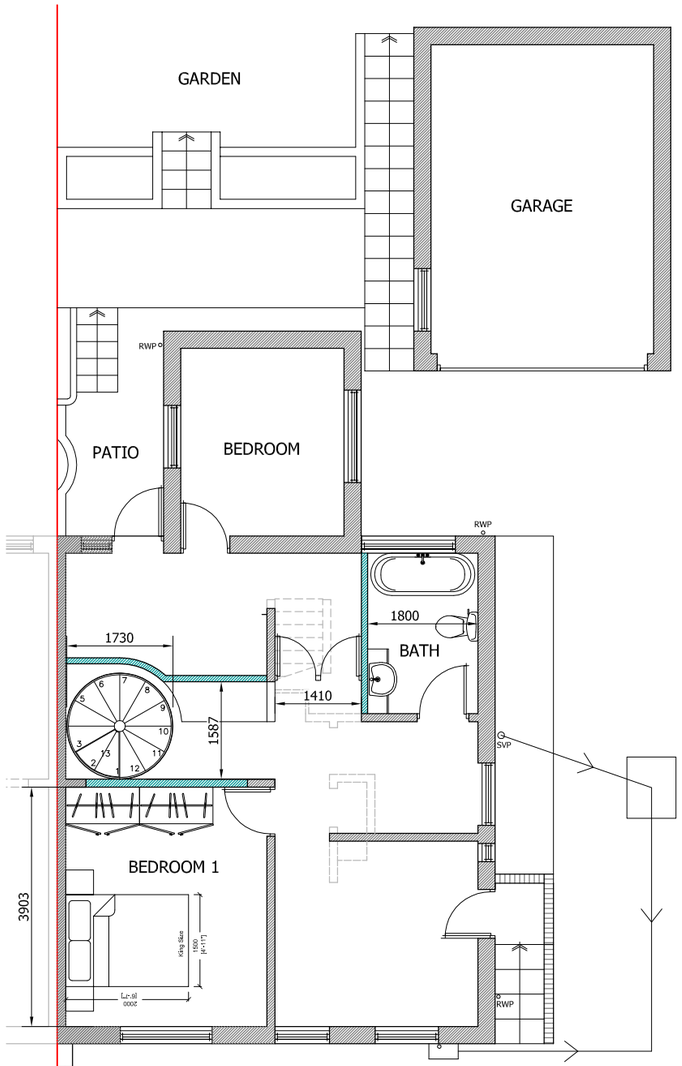

PROPOSED GROUND FLOOR PLAN

scale 1:100

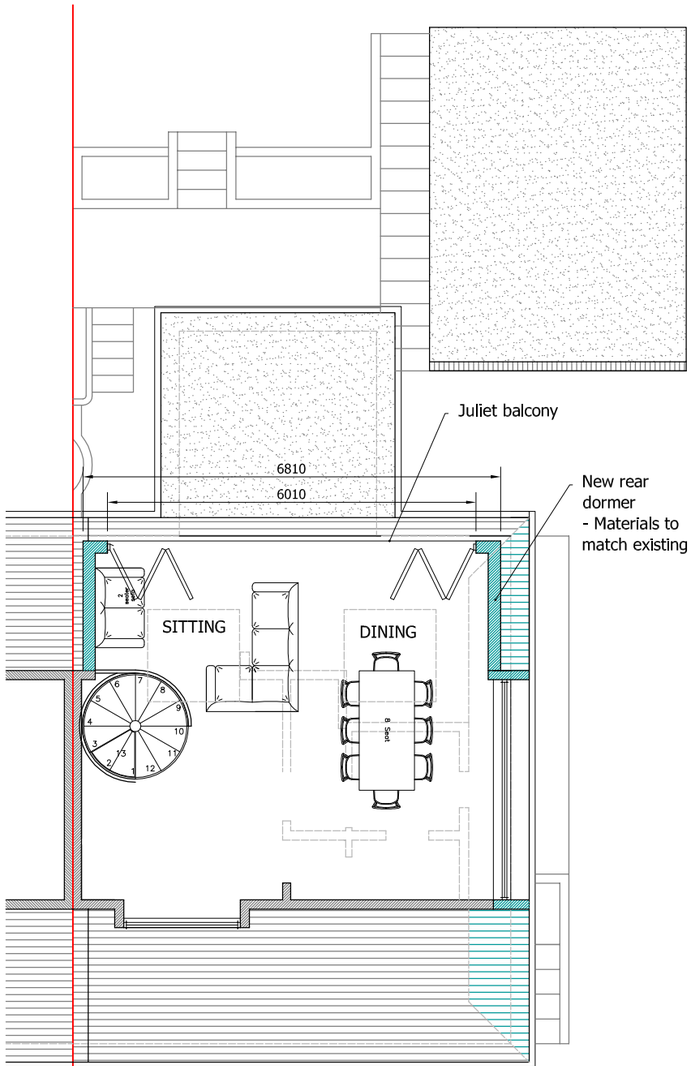

PROPOSED FIRST FLOOR PLAN

scale 1:100

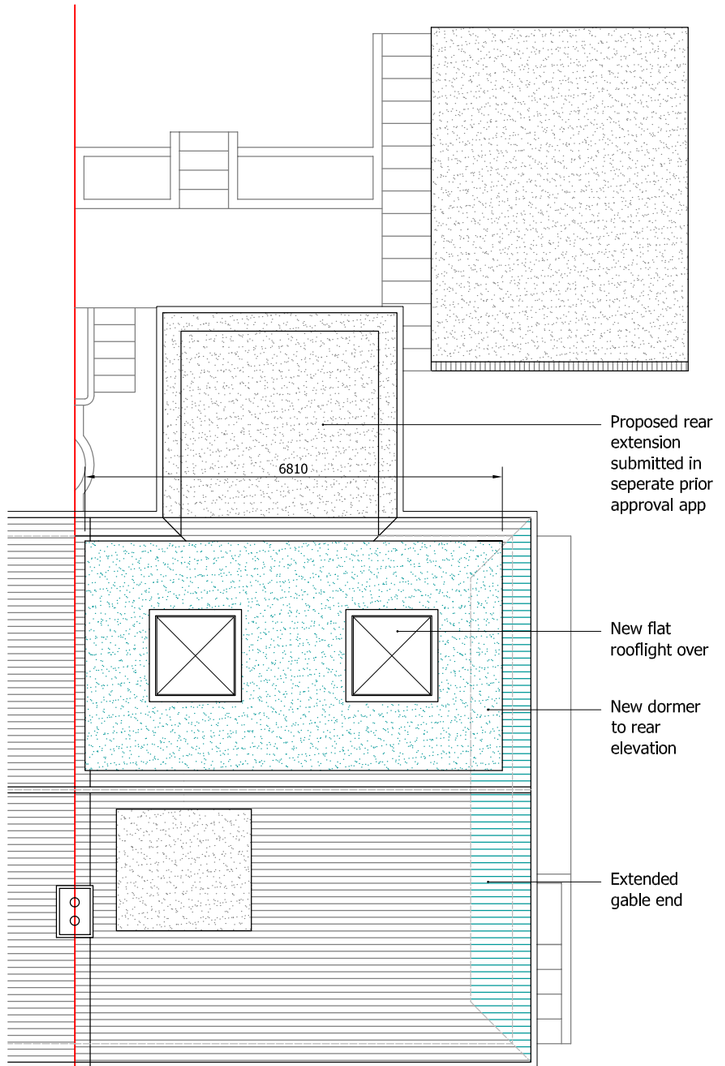

PROPOSED ROOF PLAN

scale 1:100

0 1 2 3 4 5 6 7 8 9 10m 1:100

LINEAR SCALE

CADGUYS ARCHITECTURAL SERVICES

CAD GUYS

07512090919
www.cadguys.co.uk
sonny@cadguys.co.uk

15-17 Middle Street,
Brighton, BN1 1AL
T: 0751 20 90 919
E: Sonny@cadguys.co.uk
W: www.cadguys.co.uk

Project: 54 HILLRISE AVENUE, SOMPTING, LANCING, BN15 0LU

Drawing Title: Proposed Plans

Date	Scale	Project No.	Drawing No.	Drawn by/Checked by
MAR-2025	1:100/A3	CG-340	PD/04	SM

Rev	Date	Details
A	200324	Initial drawings sent out for review
B	250324	Revised design

Dimensions to be verified on site by contractor prior to commencement of work

This is the copyright of the practice and may not be reproduced in part or in whole without the prior written consent of the practice.

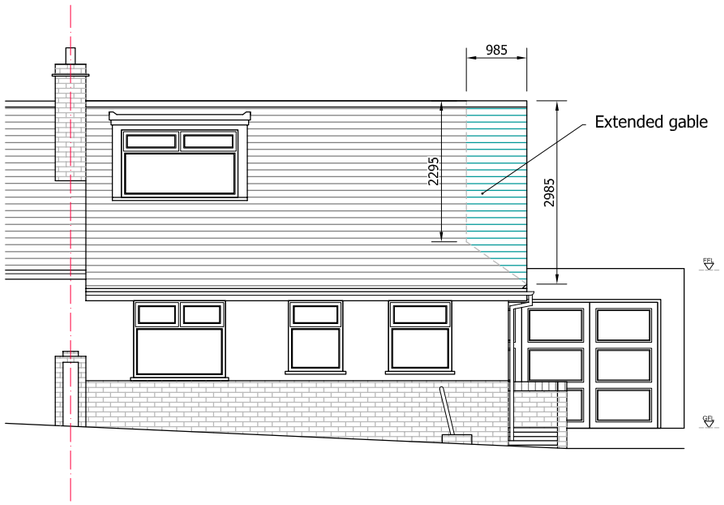

PROPOSED FRONT (WEST) ELEVATION
scale 1:100

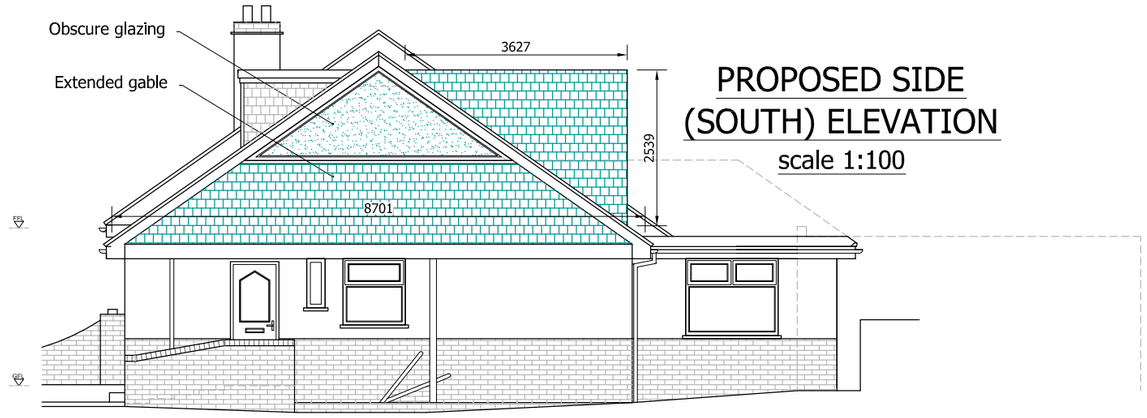

PROPOSED SIDE (SOUTH) ELEVATION
scale 1:100

Dormer D1 Volume Calculation	
VOLUME= ½(DxHxW)	
Depth	3.62m
Height	2.53m
Width	6.8m
VOLUME = 31.14m³	

D H W

TOTAL VOLUME
= 41.2m3

Ext. gable volume Calculation (3D)
ADDITIONAL VOLUME = 10.06m3
TOTAL VOLUME = 41.2m3

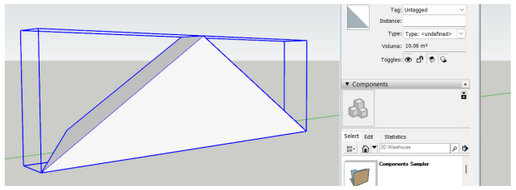

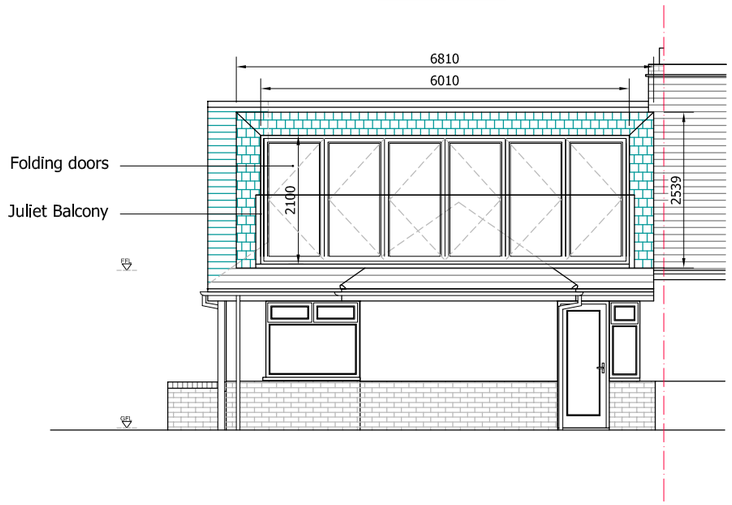

PROPOSED REAR (EAST) ELEVATION
scale 1:100

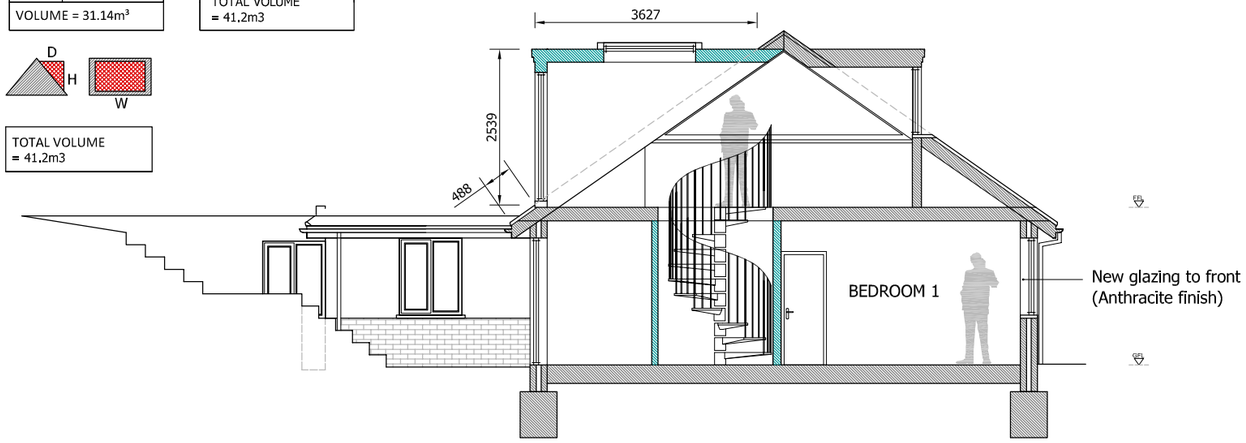

PROPOSED SIDE (NORTH) ELEVATION
scale 1:100

0 1 2 3 4 5 6 7 8 9 10m 1:100
LINEAR SCALE

CADGUYS ARCHITECTURAL SERVICES

CAD GUYS
07512090919
www.cadguys.co.uk
sonny@cadguys.co.uk

15-17 Middle Street,
Brighton, BN1 1AL
T: 0751 20 90 919
E: Sonny@cadguys.co.uk
W: www.cadguys.co.uk

Project: 54 HILLRISE AVENUE, SOMPTING, LANCING, BN15 0LU

Drawing Title: Proposed Elevations

Date	Scale	Project No.	Drawing No.	Drawn by/Checked by
MAR-2025	1:100/A3	CG-340	PD/05	SM

Rev	Date	Details
A	200324	Initial drawings sent out for review
B	250324	Revised design

Dimensions to be verified on site by contractor prior to commencement of work

This is the copyright of the practice and may not be reproduced in part or in whole without the prior written consent of the practice.