




Rear Elevation

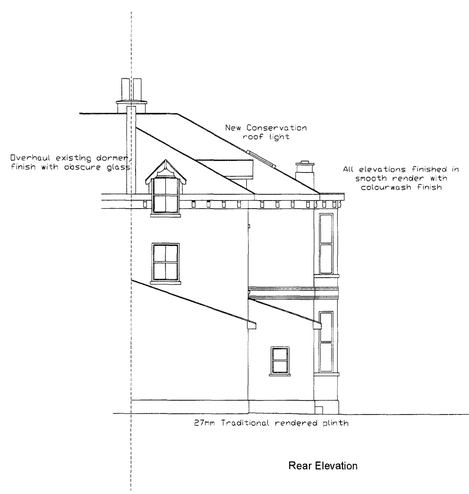

South Side Elevation

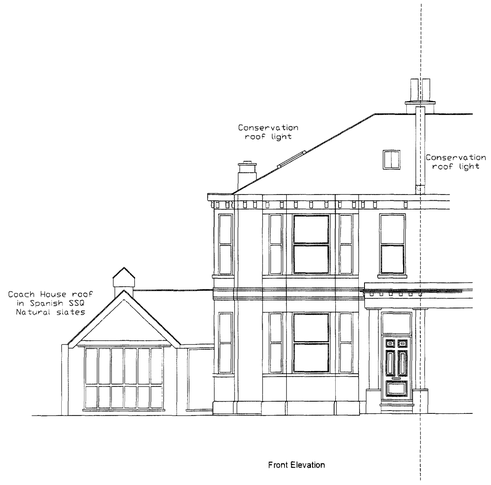


Front Elevation

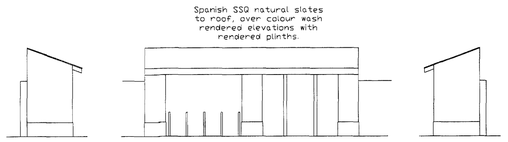


Side Elevation — Front Elevation — Side Elevation

Cycle store and Bin area

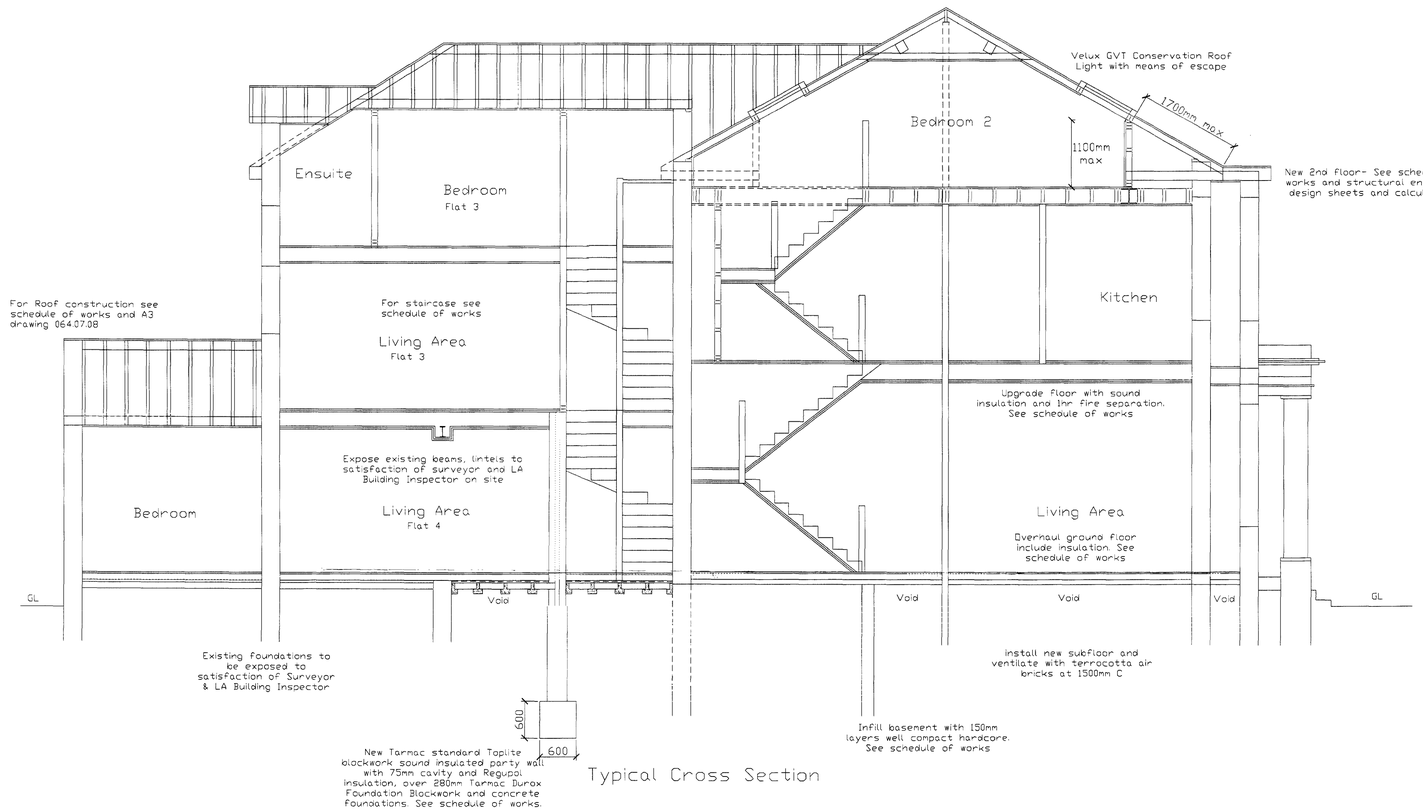

Typical Cross Section

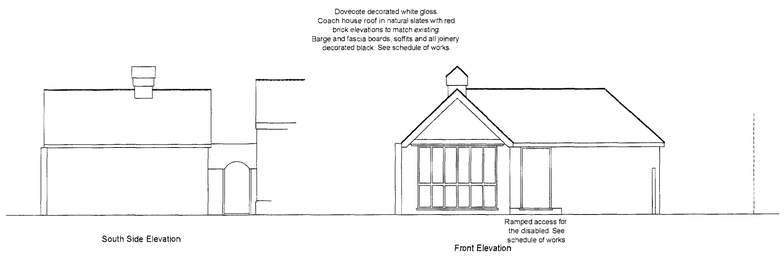

Coach House Elevations

Colin Jessey Associates

29 Parkfield Rd, Worthing, BN13 1EP, Tel. 01903 212019, www.colinjessey.co.uk

| | | |