


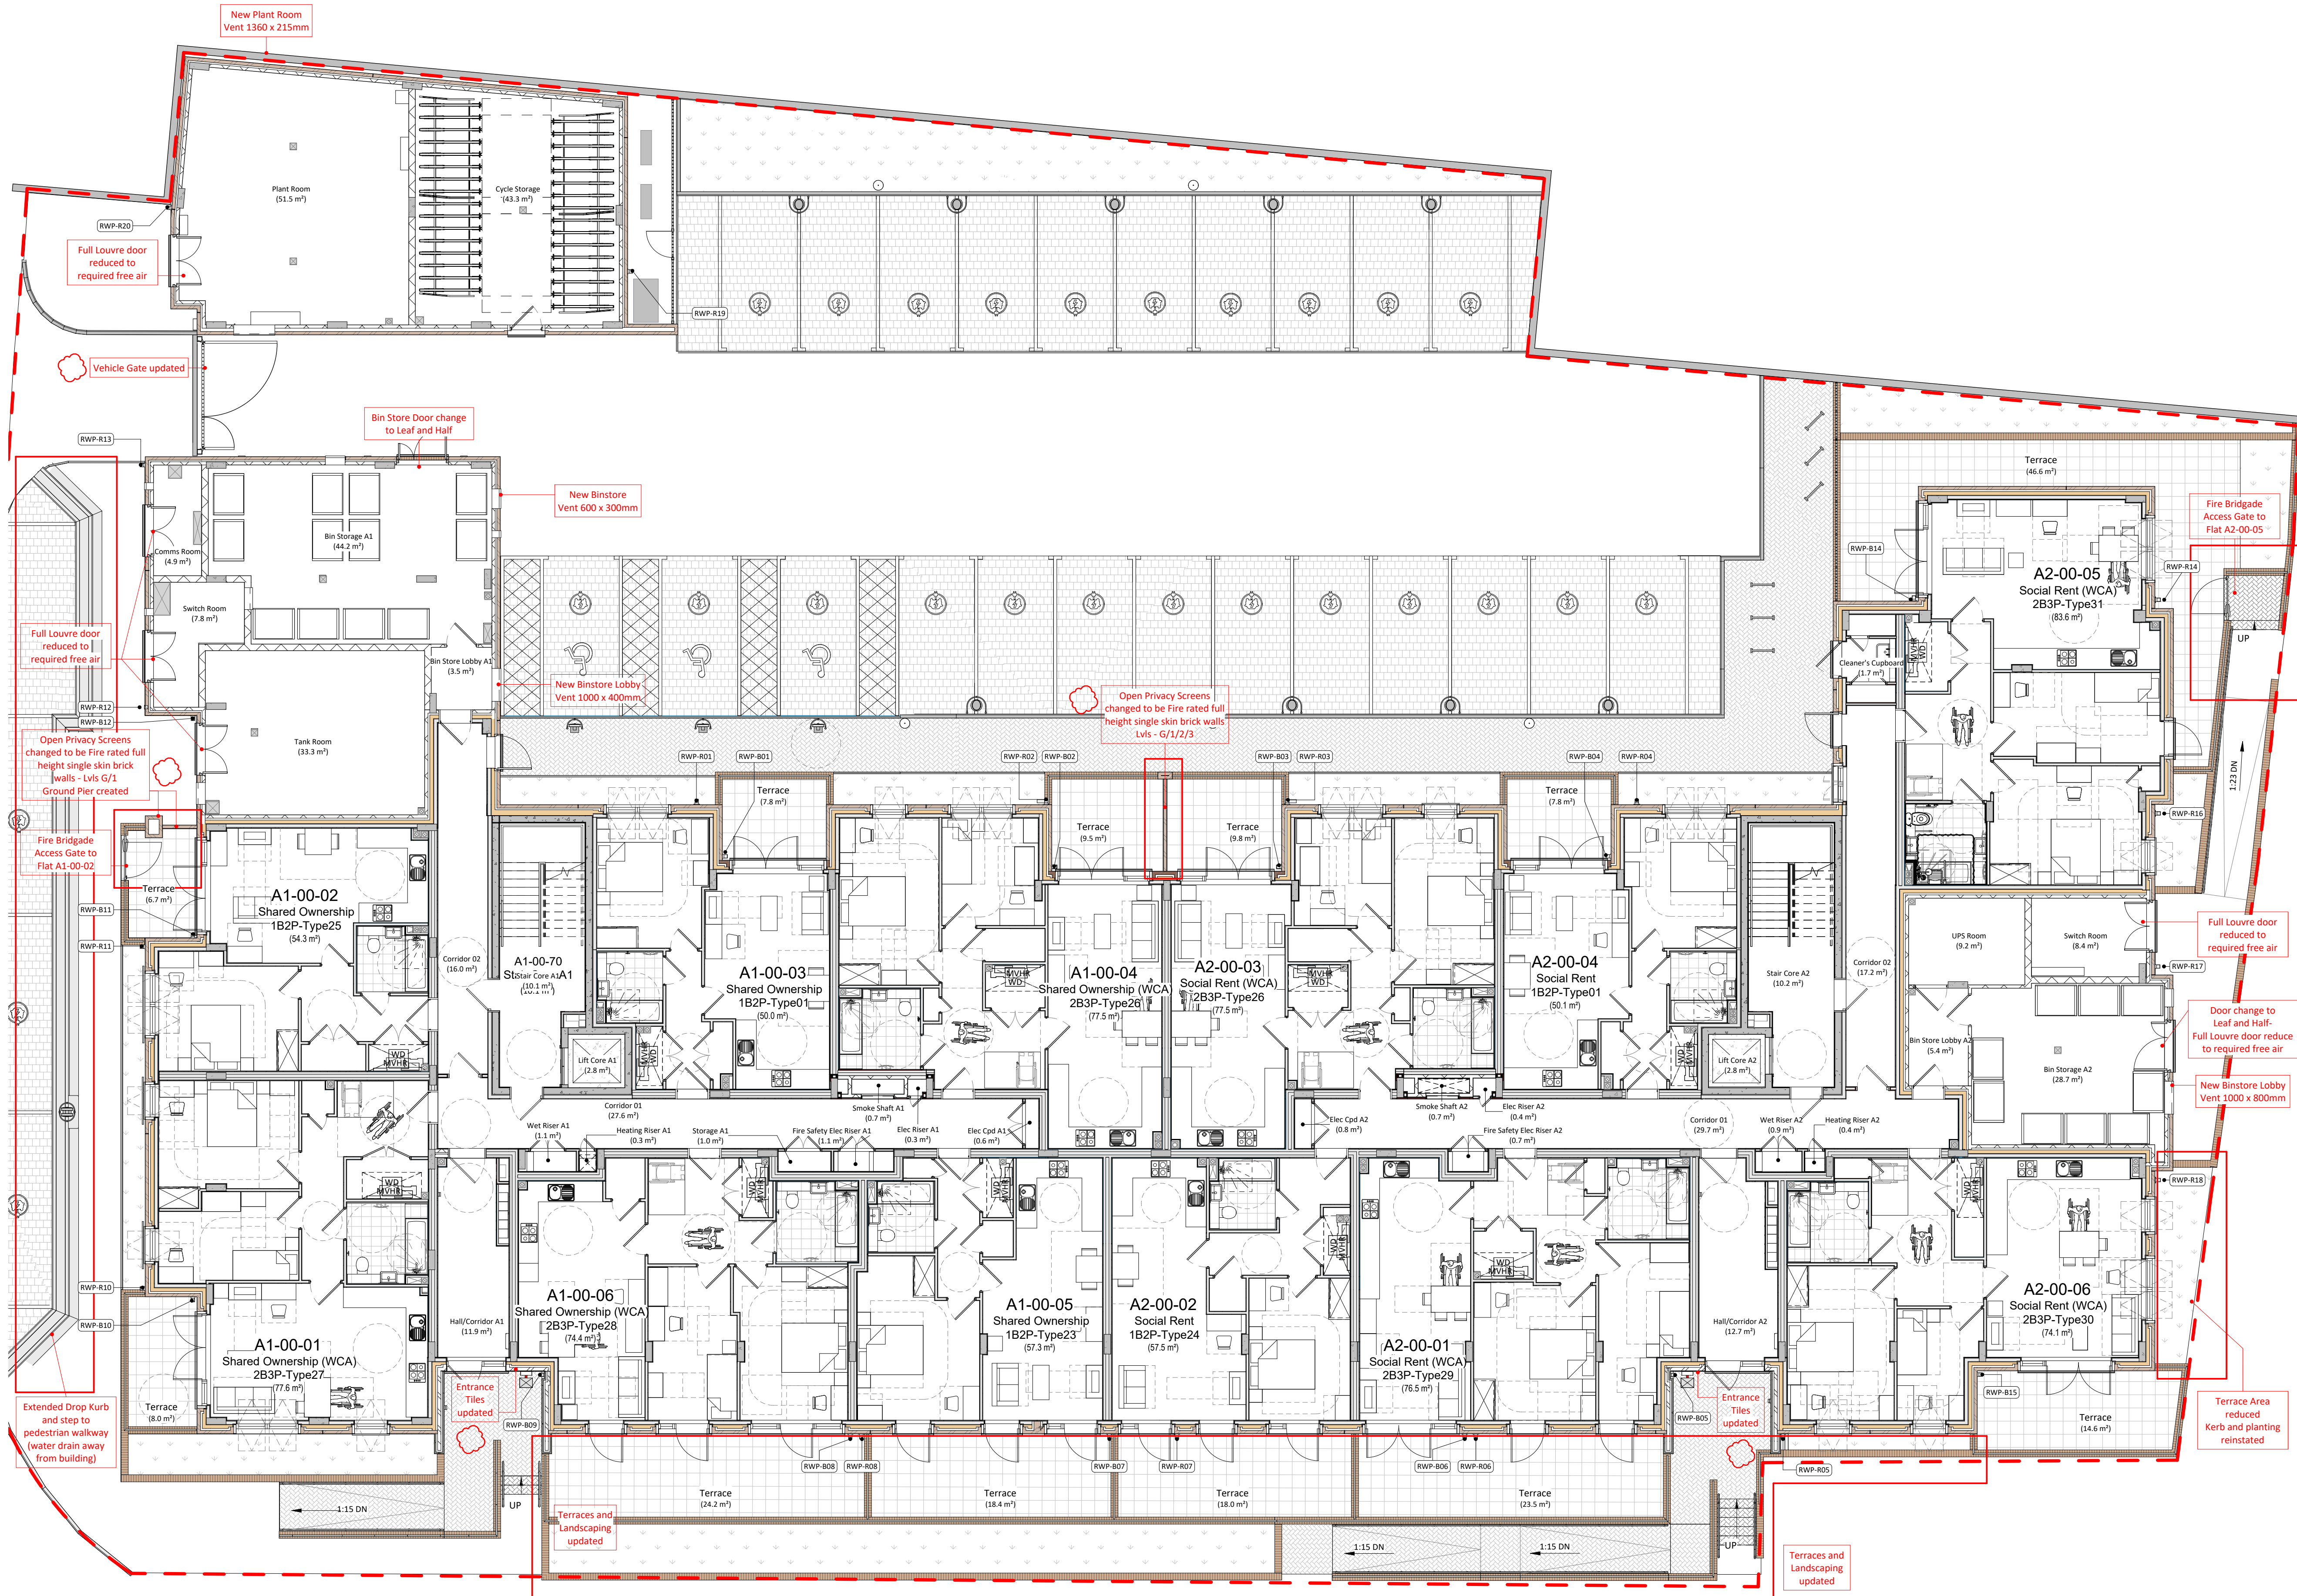

Ground Floor GA NMA
1 : 100

Notes
Do not scale from this drawing. All dimensions to be verified by the contractor on site.



PL03	NMA update - Entrance tiles updated see material schedule / Fire rated brick privacy screens to match proposed / Vehicle gate design updated (LLP)	25.03.26	MW	KA
PL02	External landscape layout updated to ensure compliant accessible terraces to WCH units, Soil: landscape areas accessible for maintenance by client, FRS access to A1-00-02, A2-00-05, NMA Submission	16.01.26	MW/KA	KH
PL01	Drawings issued for Non Material Amendment submission	24.09.25	MW	KH
Rev	Description	Date	Init	Chkd

Project		The Mannings, Shoreham-By-Sea	
Title		Ground Floor GA NMA	
Client		HG Construction	
Date		SEPT 2025	
Drawn By		MW	
Checked By		KH	
Project No.		K230762	
Drawing No.		P646-CAL-ZZ-GF-GA-A-0280	
Revision		PL03	

