


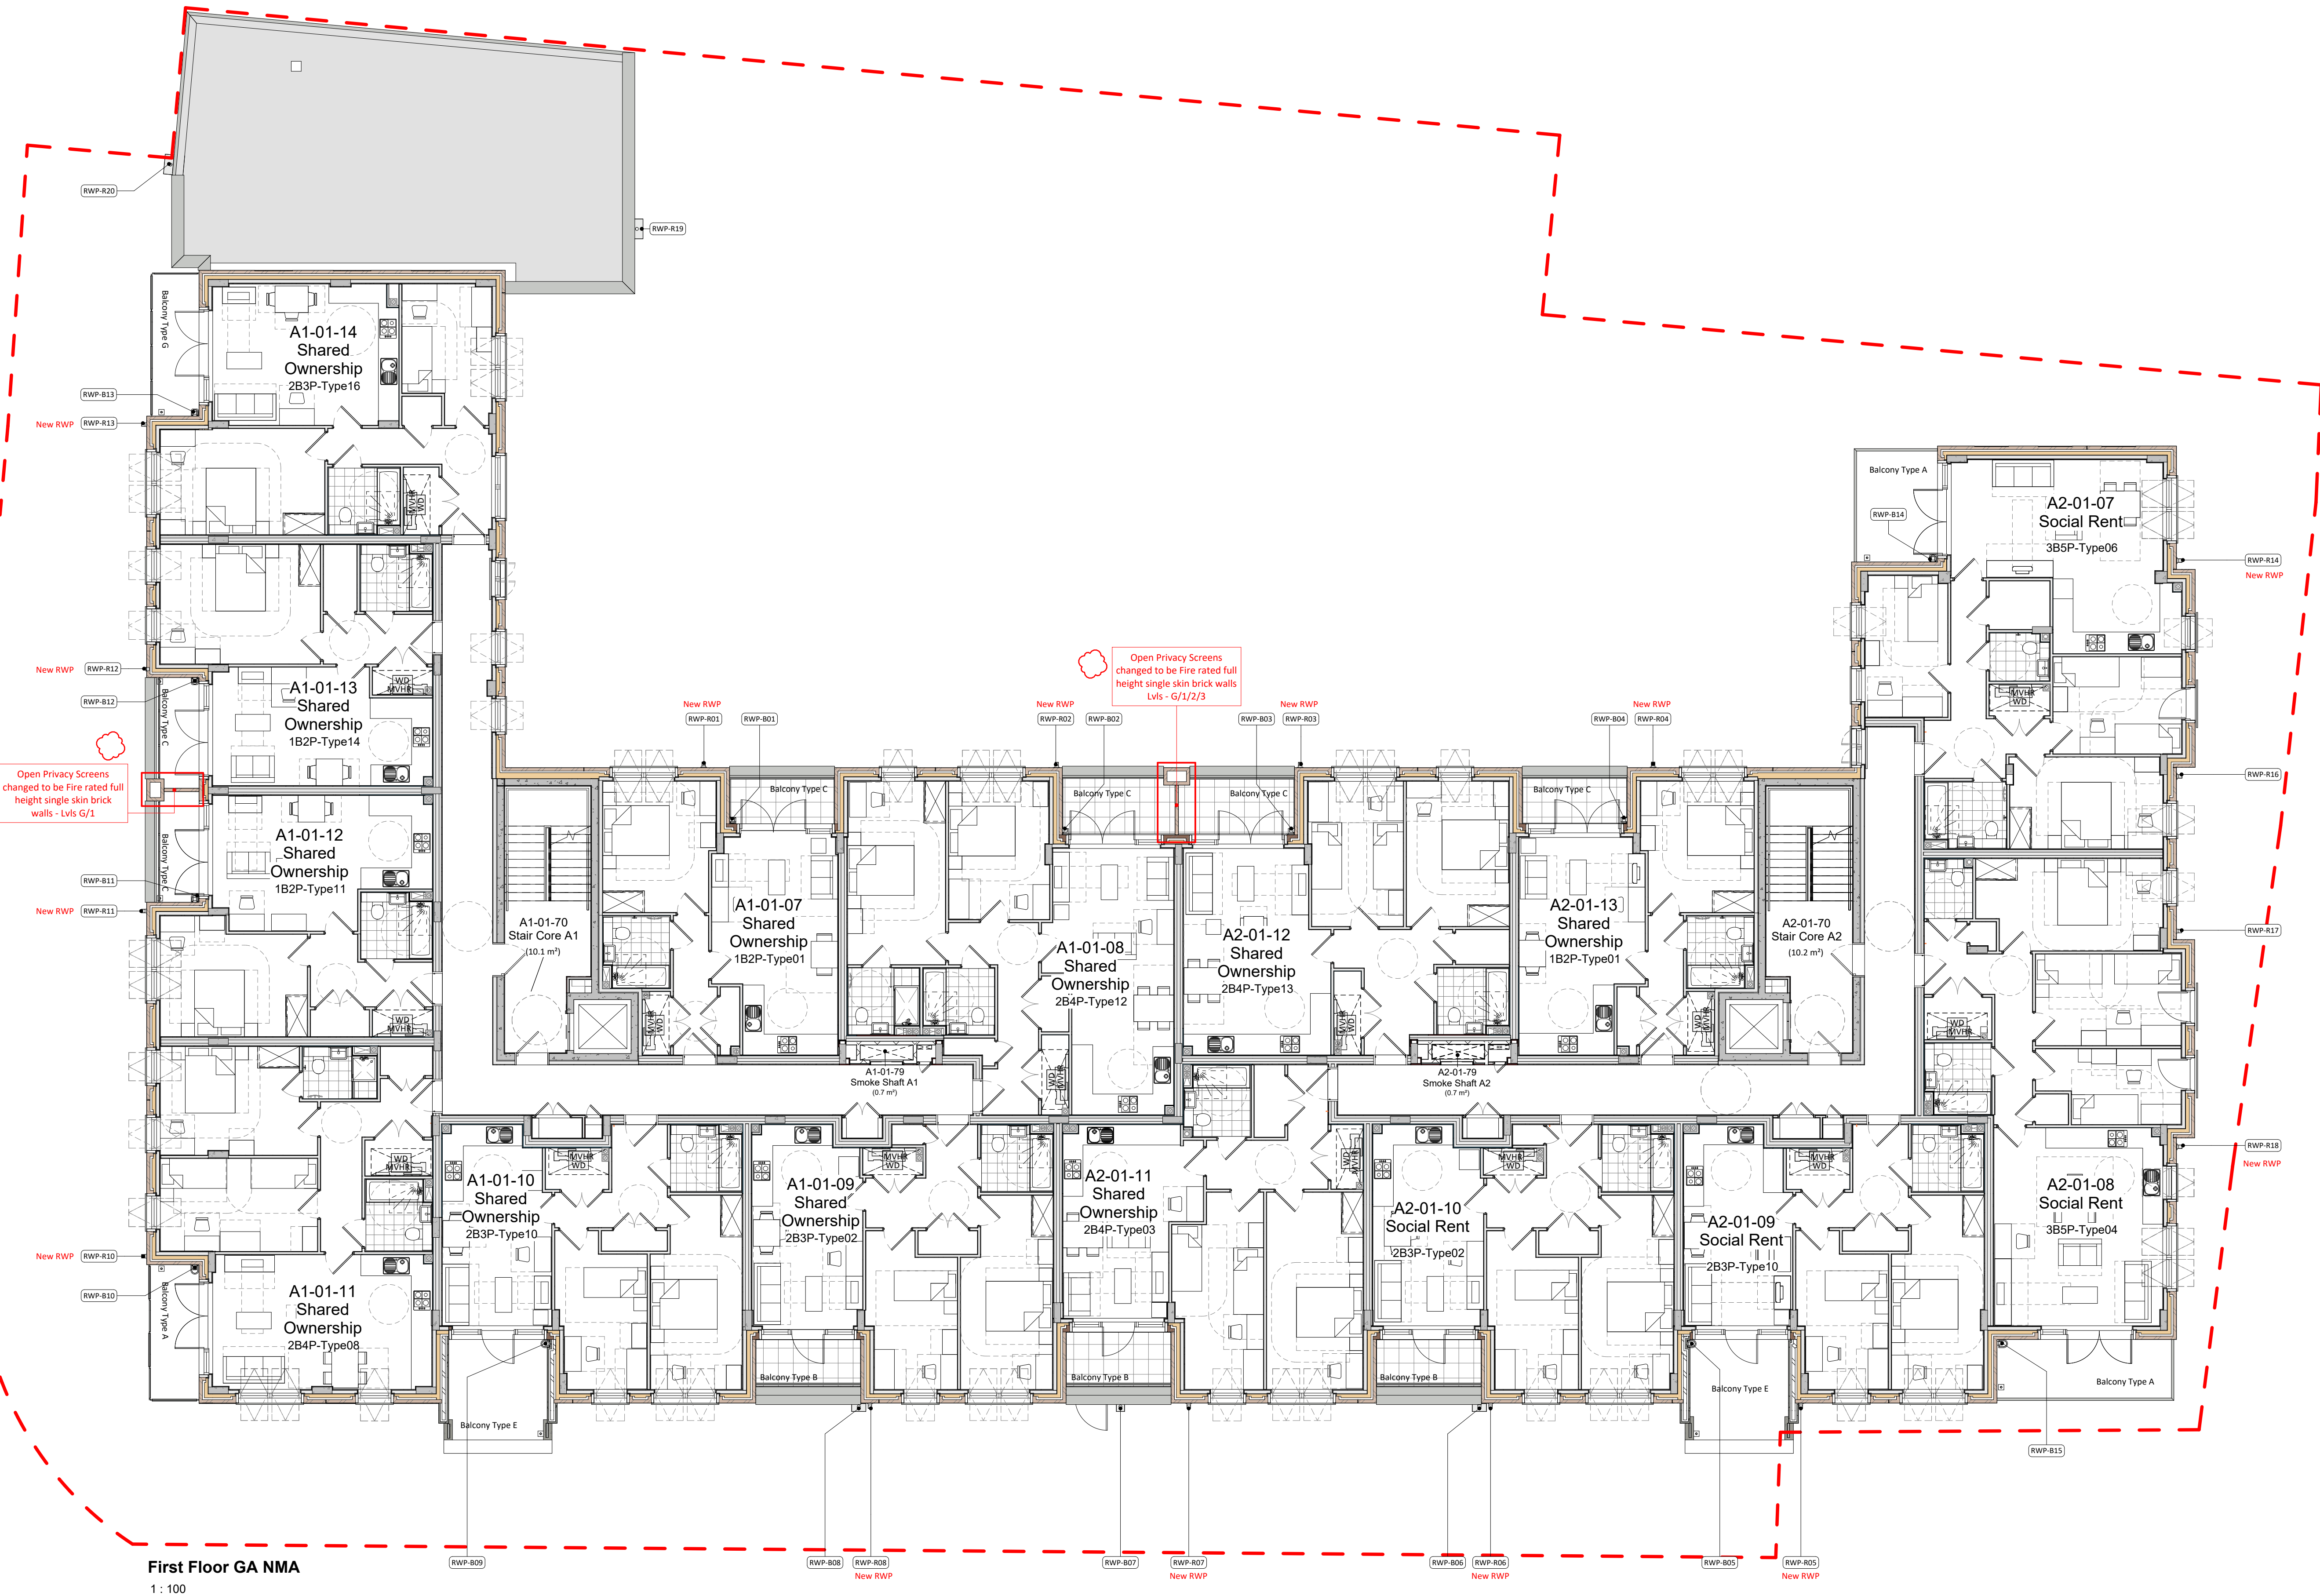

Notes
Do not scale from this drawing. All dimensions to be verified by the contractor on site.

Key Plan



1 : 100@A1

North Point

0 2.5 5 10 m

SCALE: 1:100

PL02	NMA update - Entrance files updated see material schedule / Fire rated brick privacy screens to match proposed / Vehicle gate design updated (LLP)	25.03.26	MW	KA
PL01	Drawings issued for Non Material Amendment submission	24.09.25	MW	KH
Rev	Description	Date	Init	Chkd

Project

The Mannings, Shoreham-By-Sea

Title

First Floor GA NMA

Client

HG Construction

Status

PLANNING STAGE 4

Date

SEPT 2025

Drawn By

MW

Checked By

KH

Project No.

K230762

Drawing No.

P646-CAL-ZZ-01-GA-A-0281

Revision

PL02



St John's House 1a Knoll Rise Orpington Kent BR6 0JX

01689 888222

orpington@calfordseaden.com

calfordseaden.com

calfordseaden LLP is a Limited Liability Partnership Registered in England & Wales number OC315838
LONDON ■ BIRMINGHAM ■ CAMBRIDGE ■ KENT ■ ESSEX ■ HAMPSHIRE