



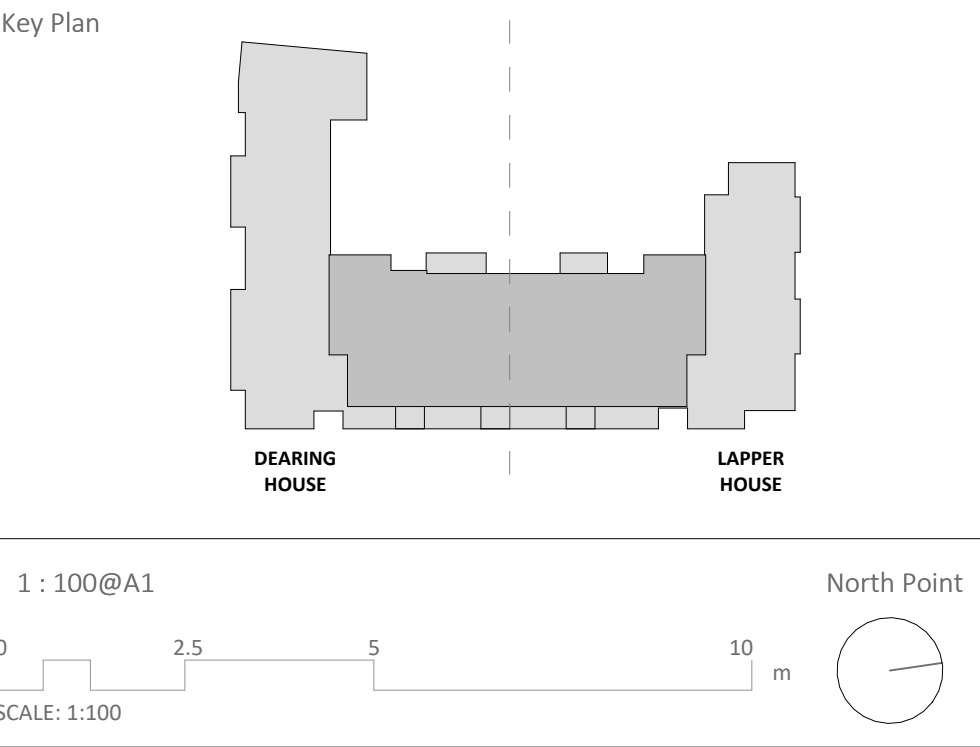

PL02	NMA update - Entrance files updated see material schedule / Fire rated brick privacy screens to match proposed / Vehicle gate design updated (LLP)	25.03.26	MW	KA
PL01	Drawings issued for Non Material Amendment submission	24.09.25	MW	KH
Rev	Description	Date	Init	Chkd

Project				
The Mannings, Shoreham-By-Sea				
Title				
Third Floor GA NMA				
Client				
HG Construction			PLANNING STAGE 4	
Date				
SEPT 2025		Drawn By		Checked By
		MW		KH
Project No.				
K230762		Drawing No.		Revision
		P646-CAL-ZZ-03-GA-A-0283		PL02

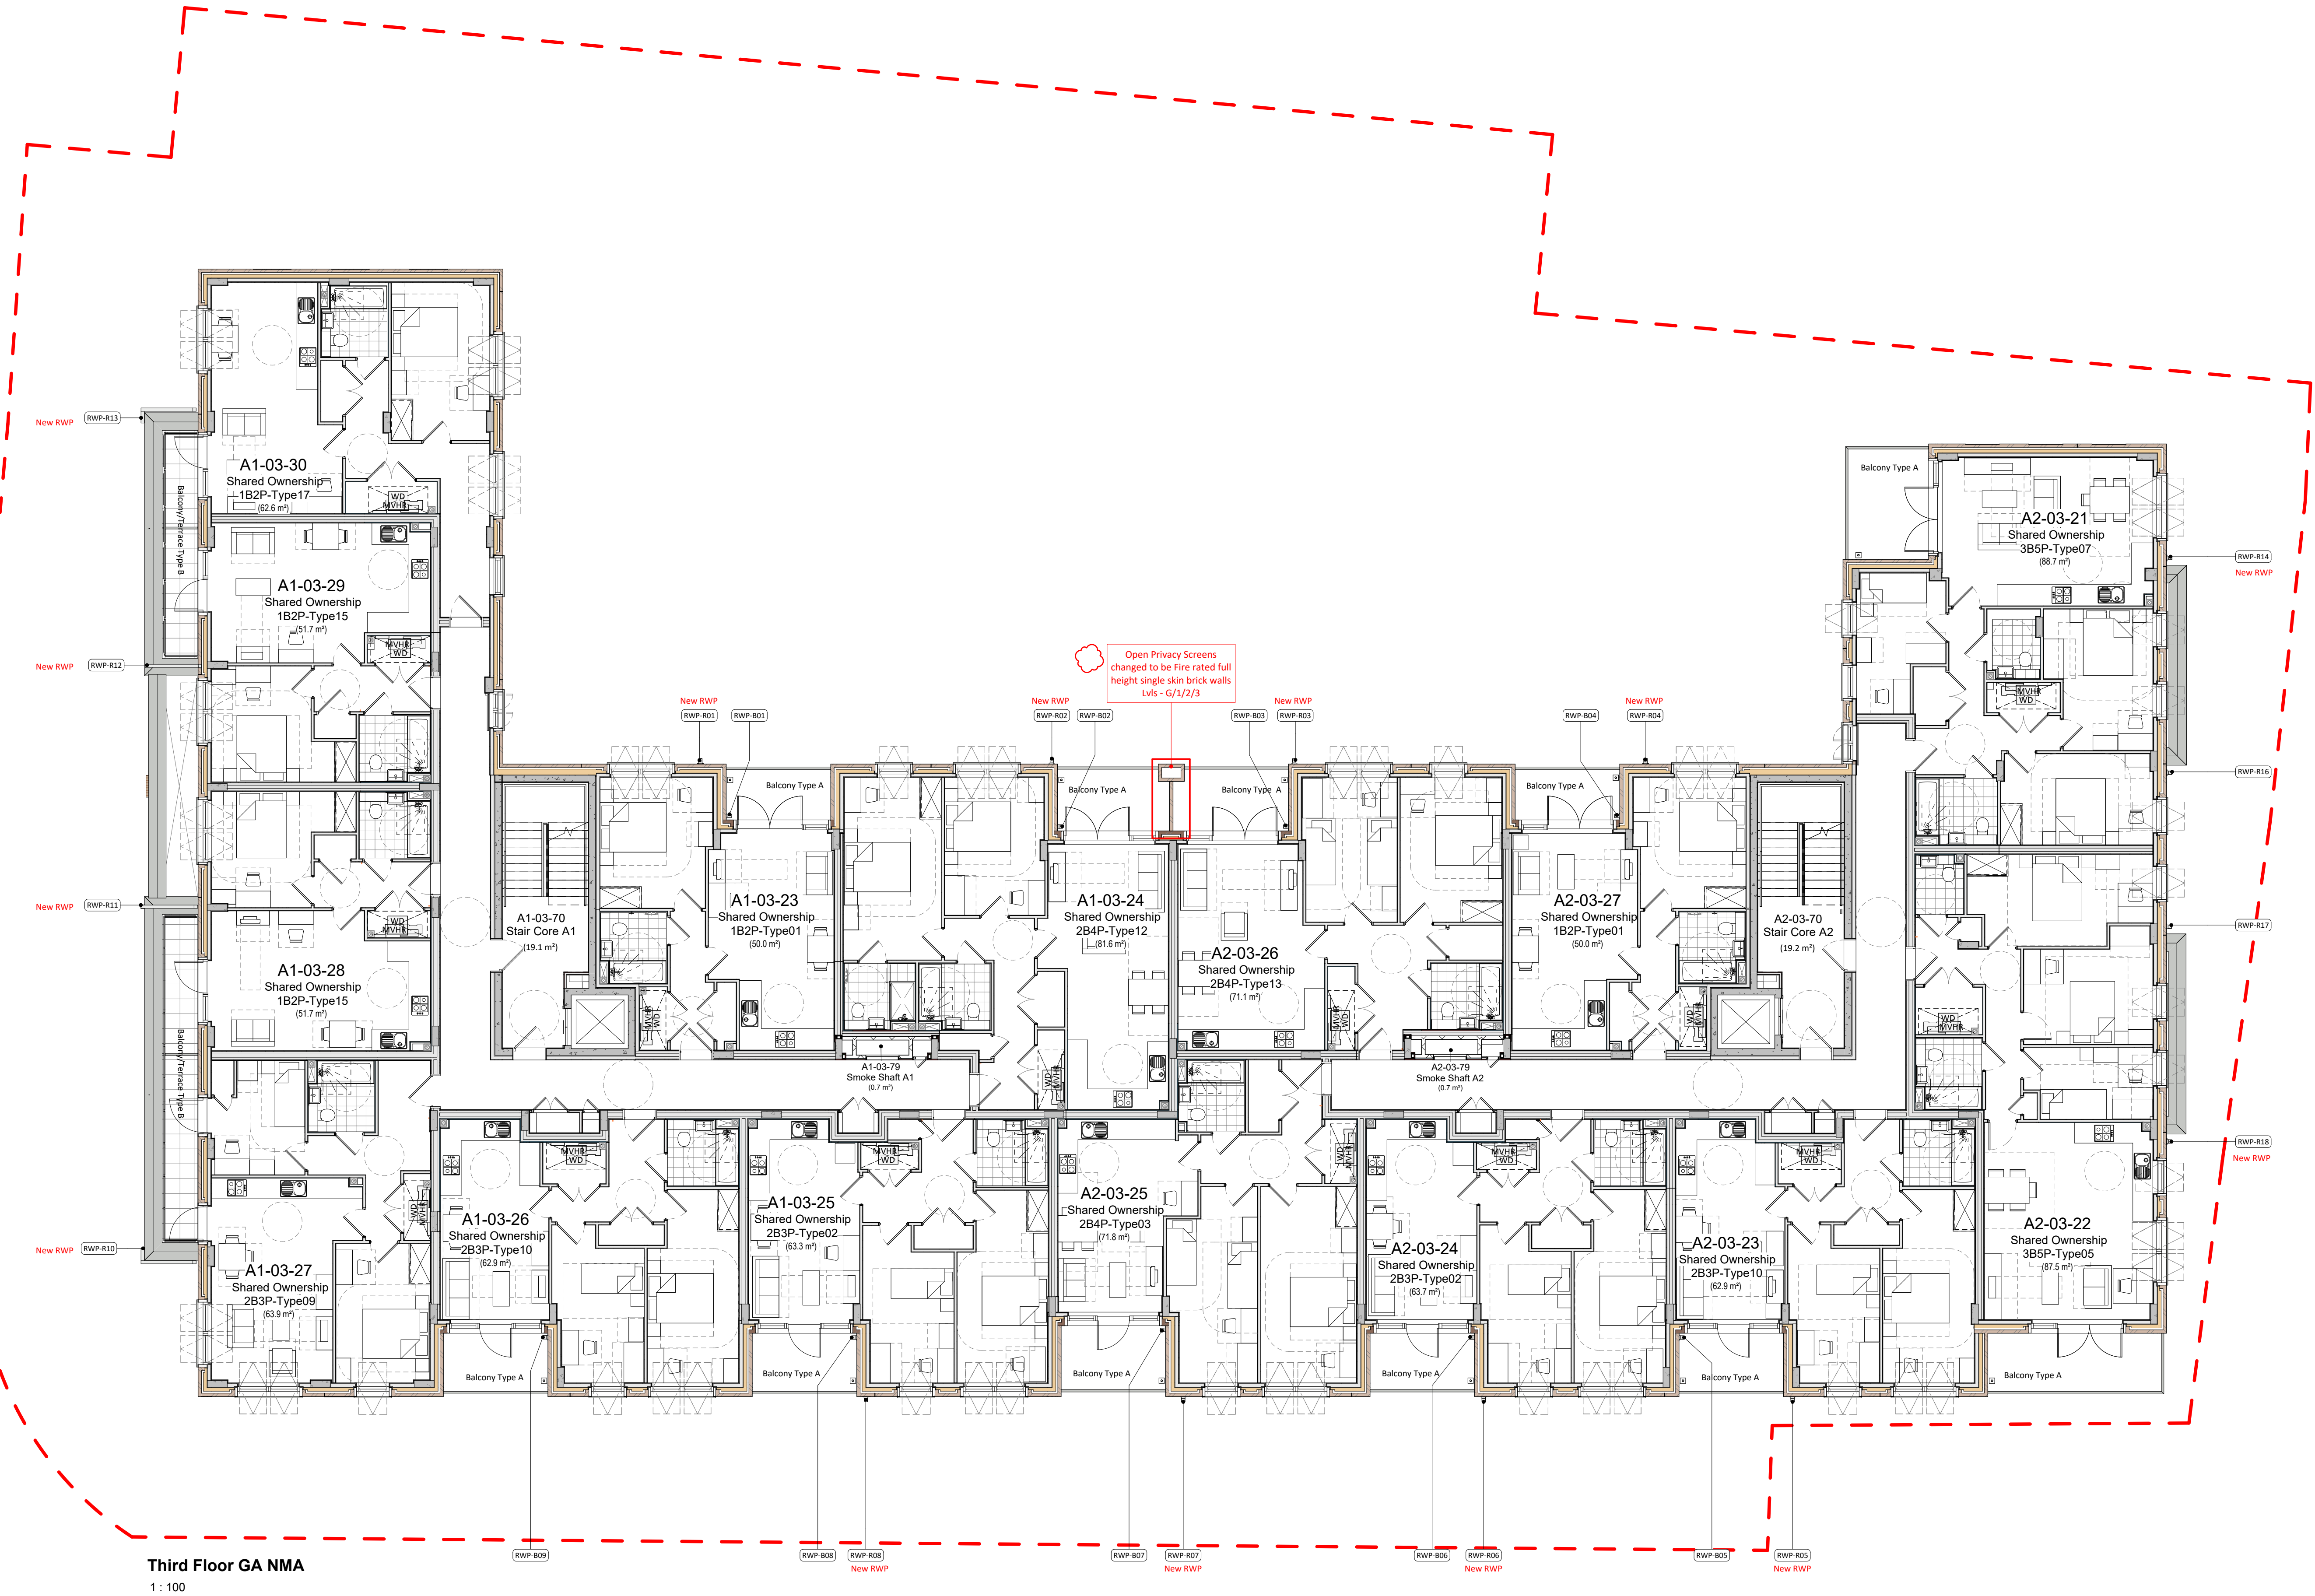