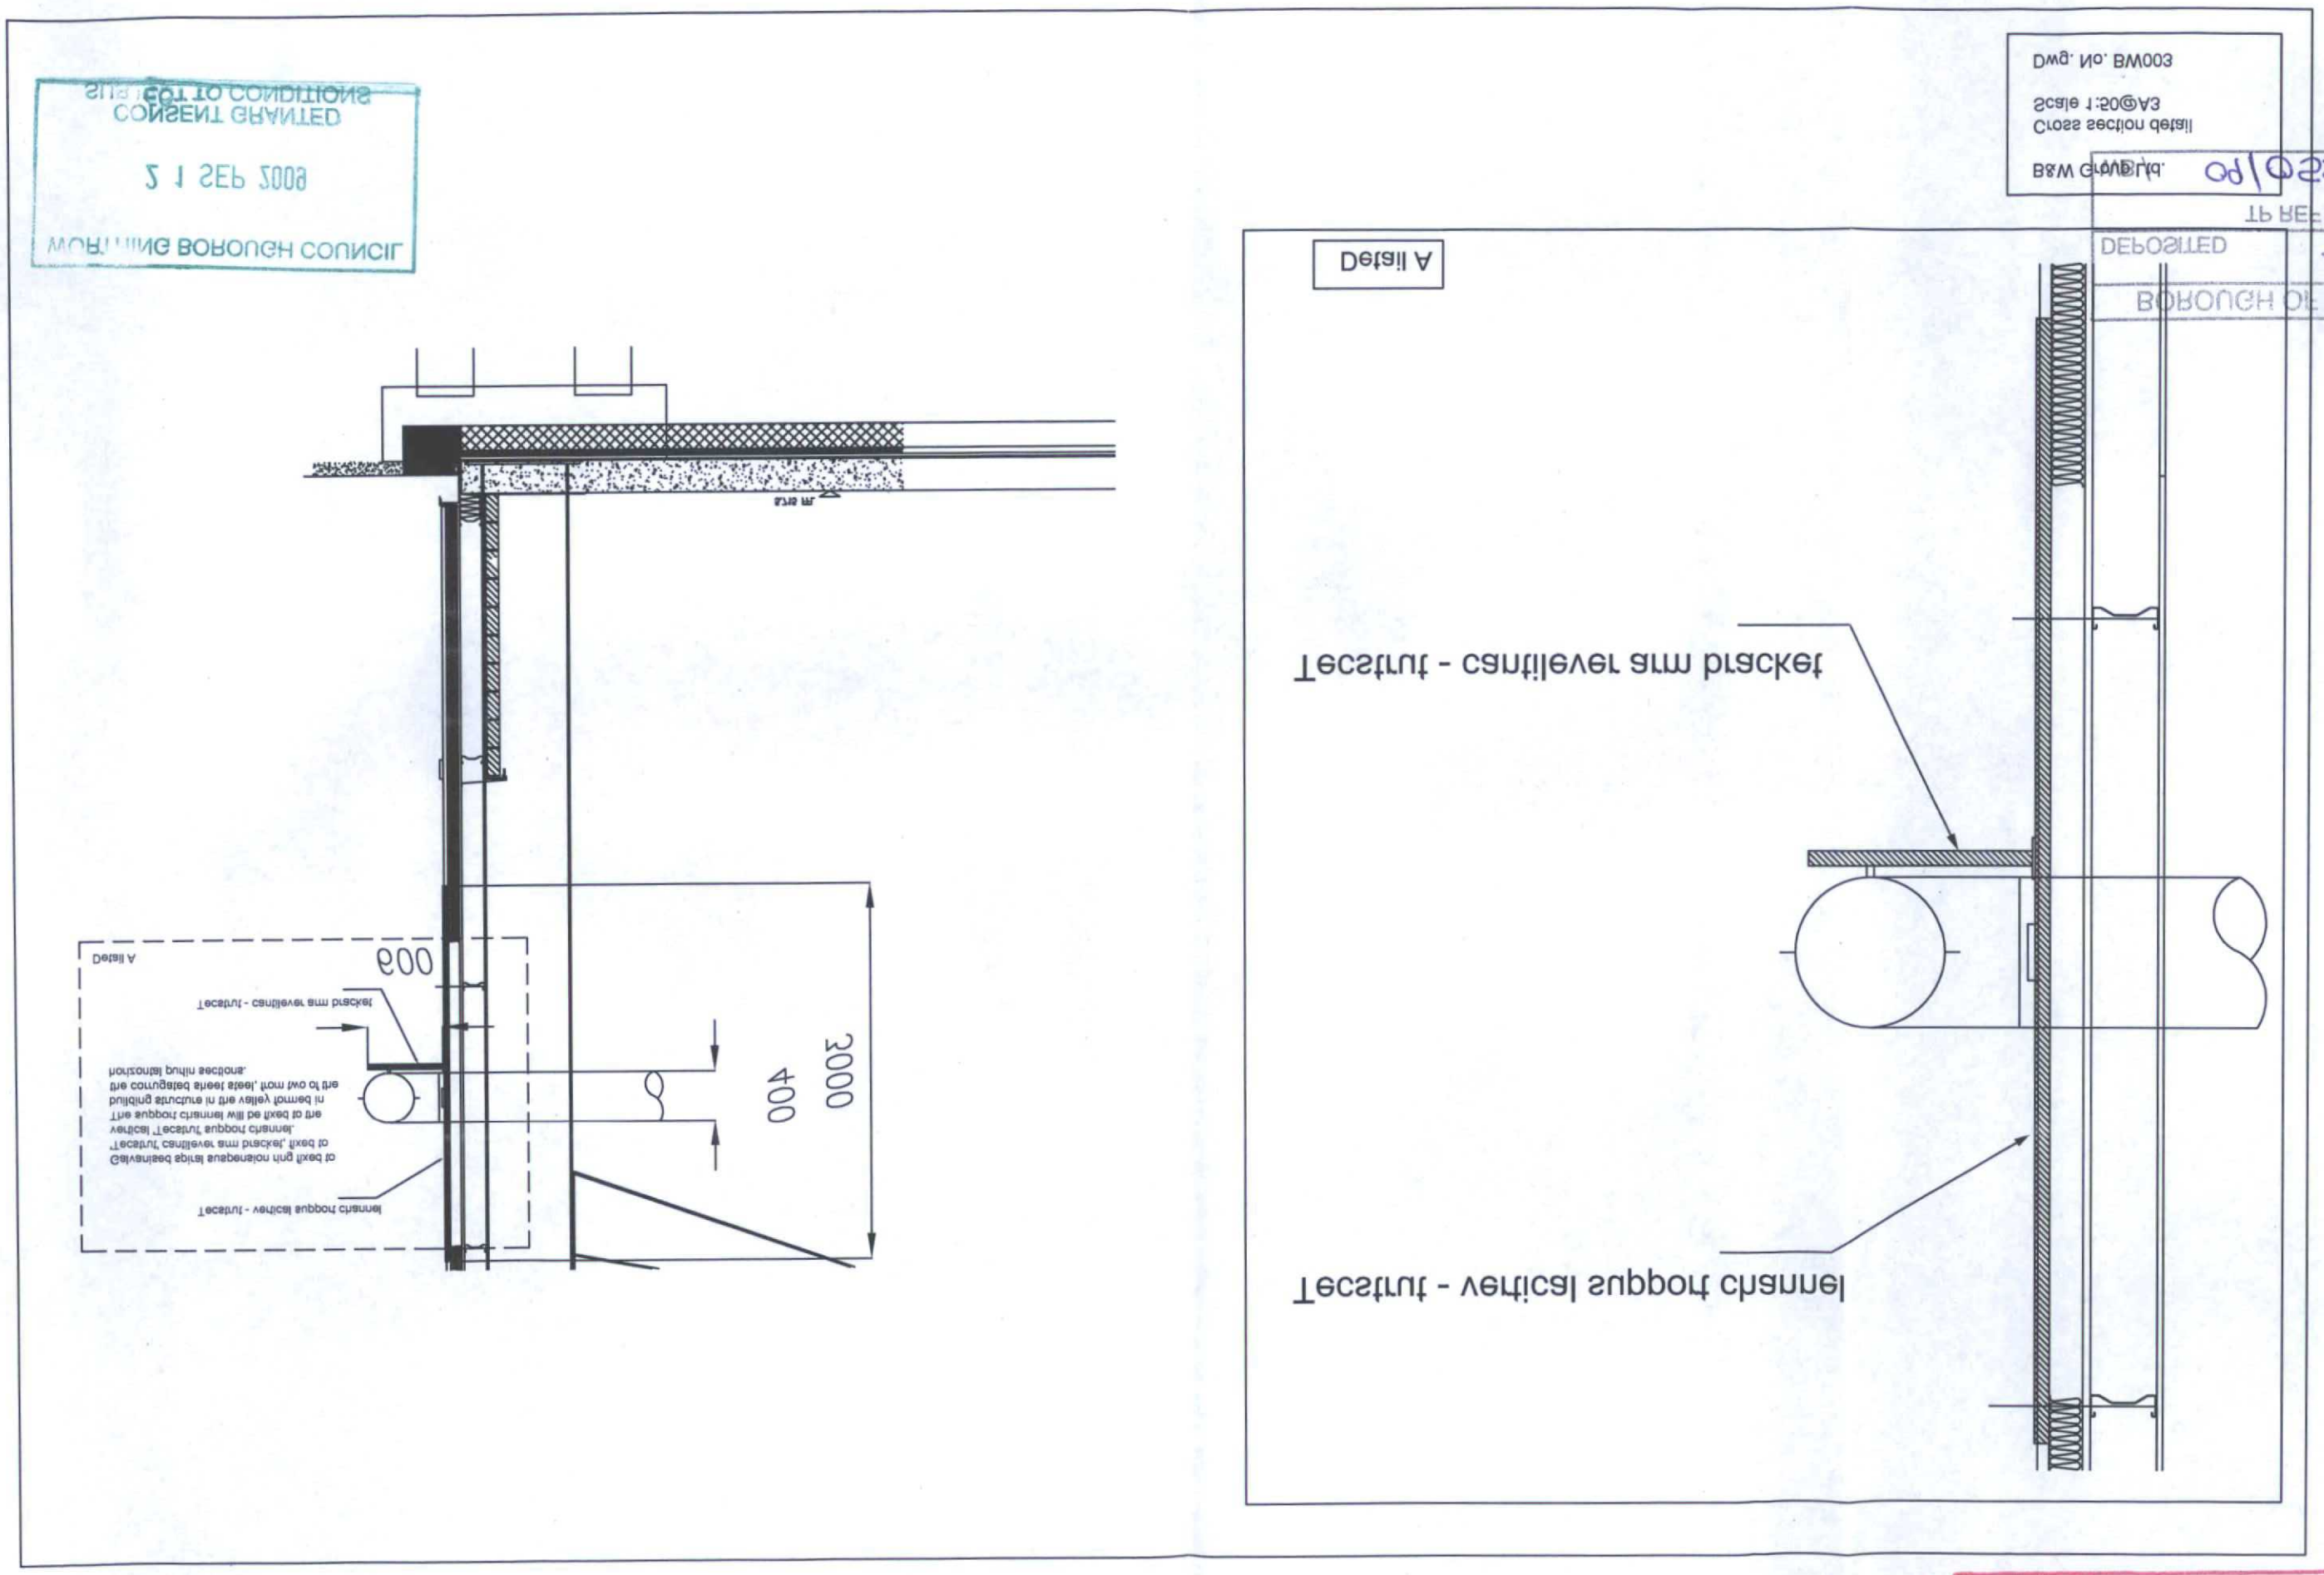

Detail A
Tecstrut - vertical support channel
Tecstrut - cantilever arm bracket
Galvanised spiral suspension ring fixed to Tecstrut, cantilever arm bracket, fixed to vertical Tecstrut, support channel. The support channel will be fixed to the building structure in the valley formed in the corrugated sheet steel, from two of the horizontal bulbin sections.
Detail A
Tecstrut - vertical support channel
Tecstrut - cantilever arm bracket
Scale 1:50@A3
Cross section detail
B&W Group Ltd.
Dwg. No. BW003
DEPOSITED
TP REF No.
BOROUGH OF WORTHING
WORTHING BOROUGH COUNCIL
CONSENT GRANTED
SUBJECT TO CONDITIONS
T.P. OFFICE COPY