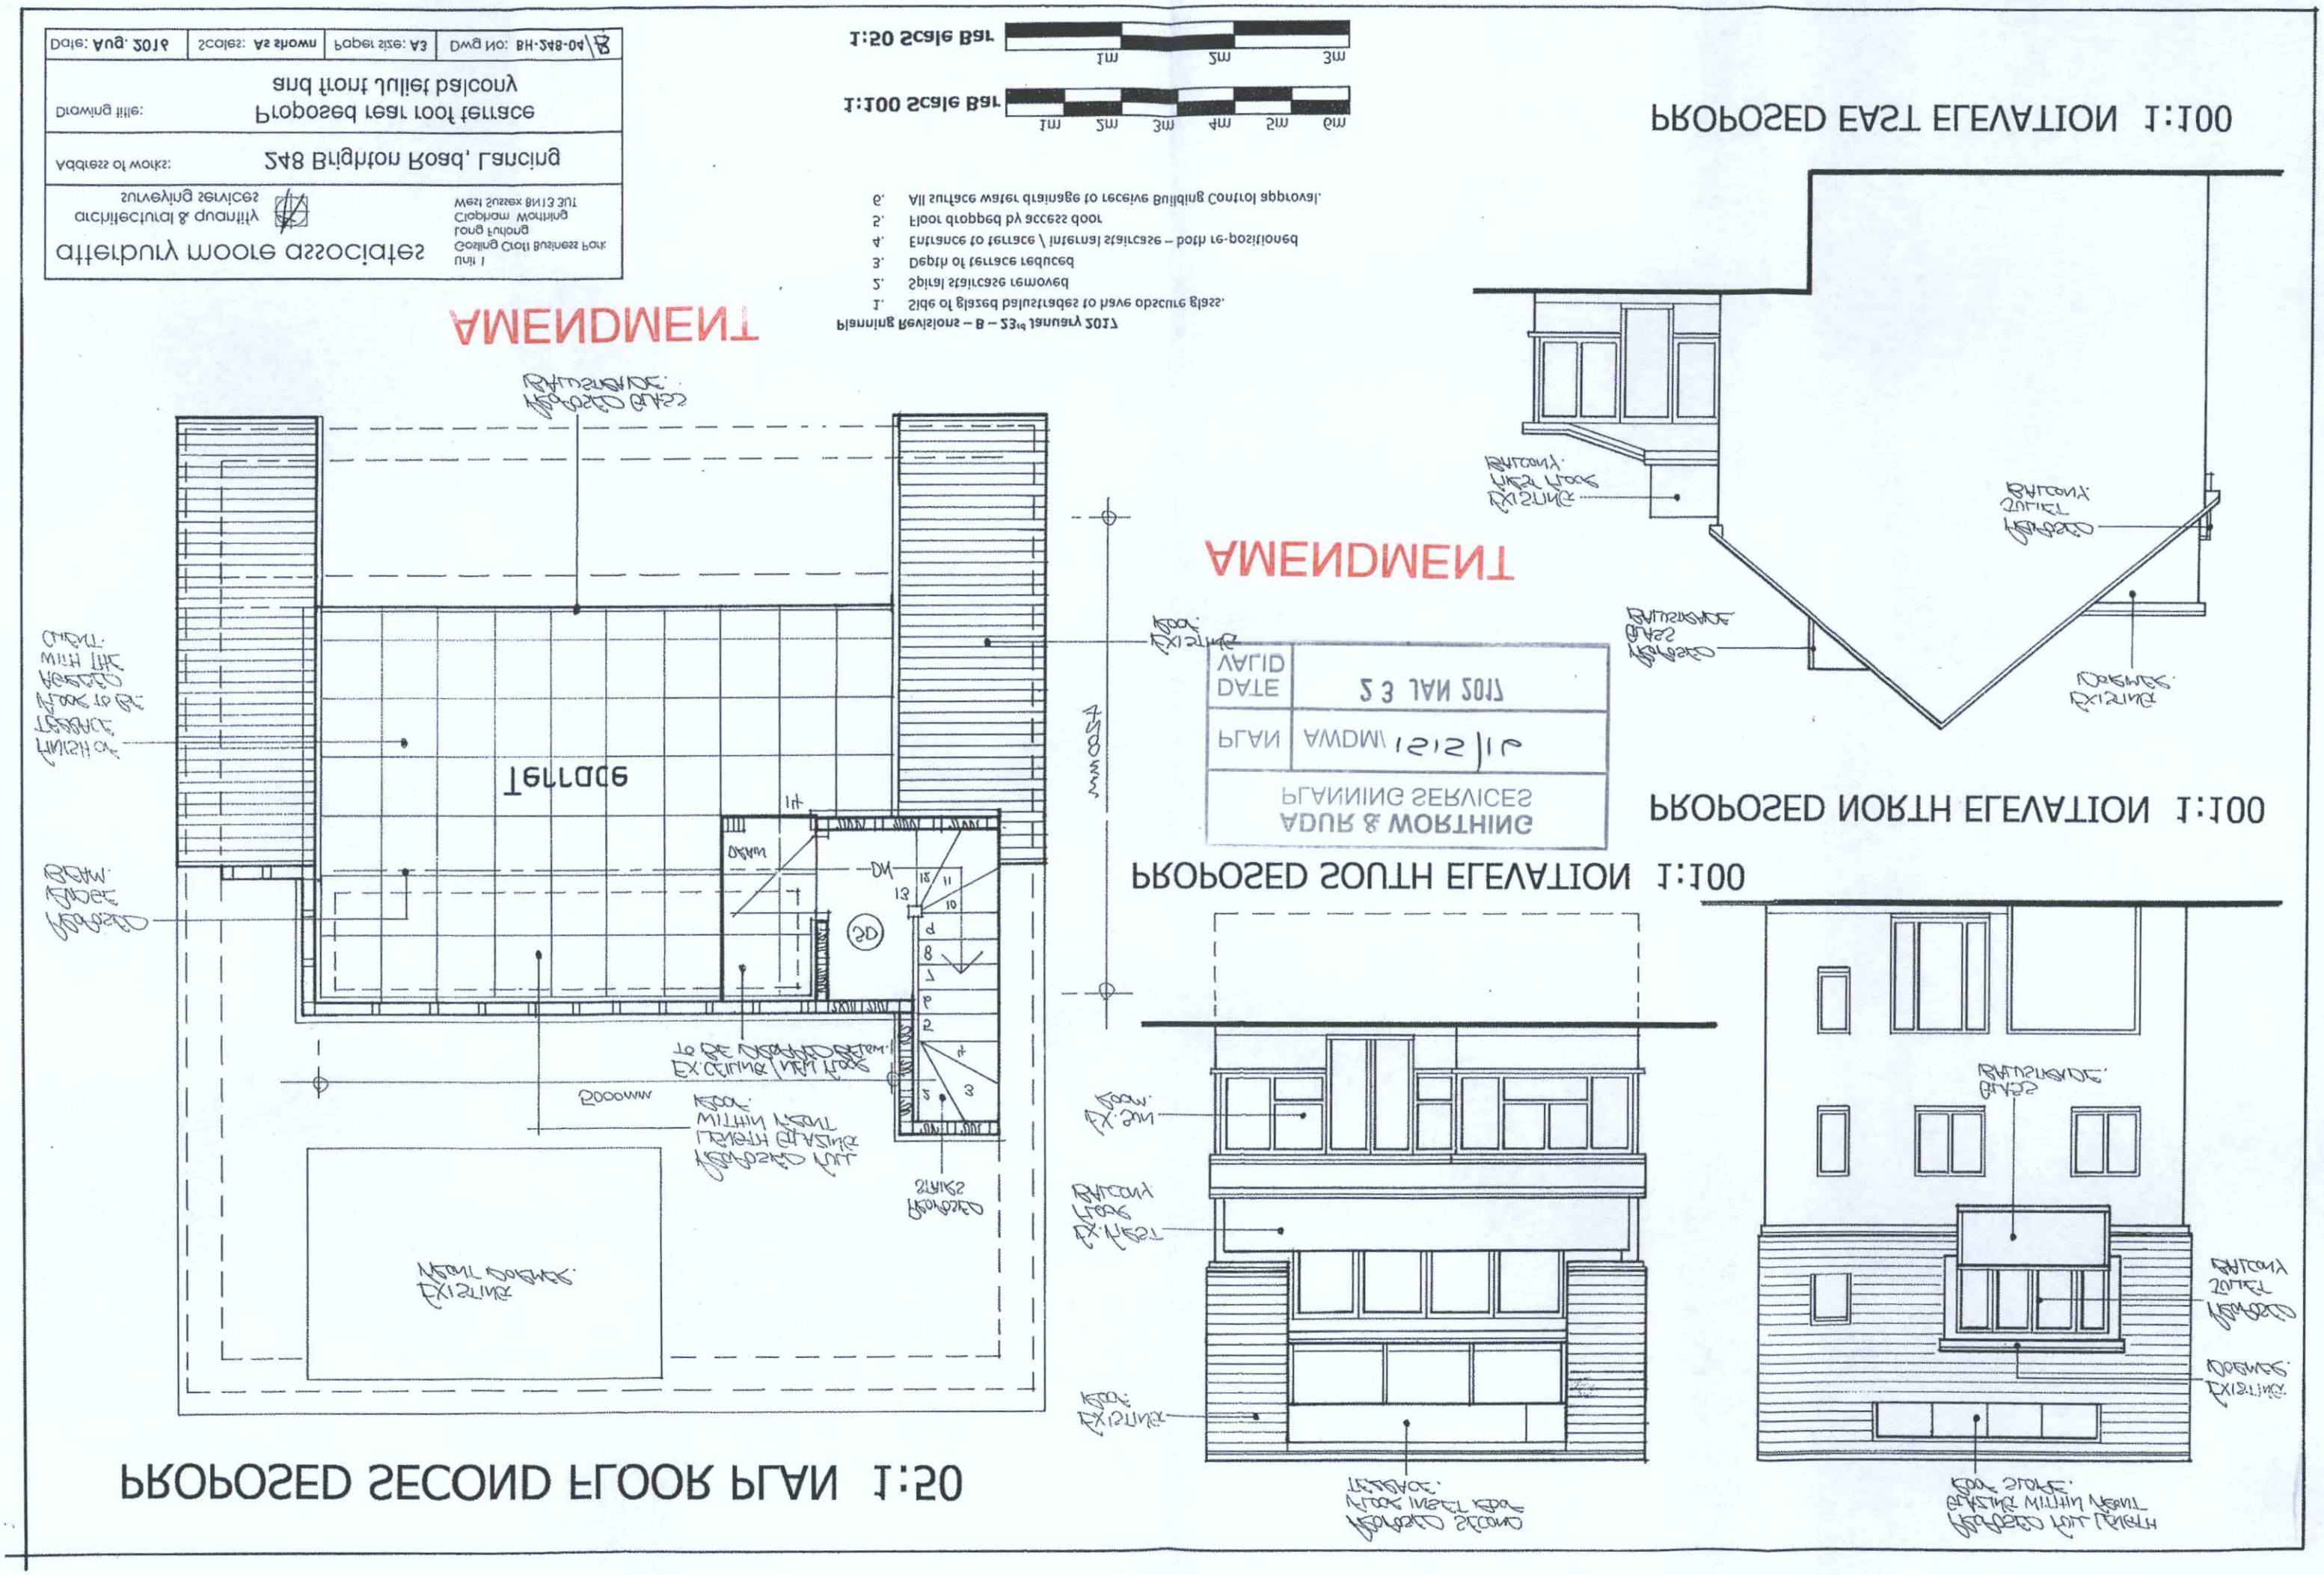

PROPOSED SECOND FLOOR PLAN 1:50
PROPOSED SOUTH ELEVATION 1:100
PROPOSED NORTH ELEVATION 1:100
PROPOSED EAST ELEVATION 1:100
1:50 Scale Bar
1:100 Scale Bar
1m 2m 3m 4m 5m 6m
Planning Revisions – B – 23rd January 2017
1. Side of glazed balustrades to have obscure glass.
2. Spiral staircase removed
3. Depth of terrace reduced
4. Entrance to terrace \ internal staircase – both re-positioned
5. Floor dropped by access door
6. All surface water drainage to receive Building Control approval.
AMENDMENT
AMENDMENT
Terrace
PLANNING SERVICES
ADUR & WORTHING
PLAN
AWDM/1512/16
DATE
23 JAN 2017
VALID
Date: Aug. 2016
Scales: As shown
Paper size: A3
Dwg No: BH-248-04/B
Drawing title: Proposed rear roof terrace and front Juliet balcony
Address of works: 248 Brighton Road, Lancing
Unit 1
Gosling Croft Business Park
Clapham Worthing
Long Furlong
West Sussex BN13 3UT
architectural & quantity surveying services