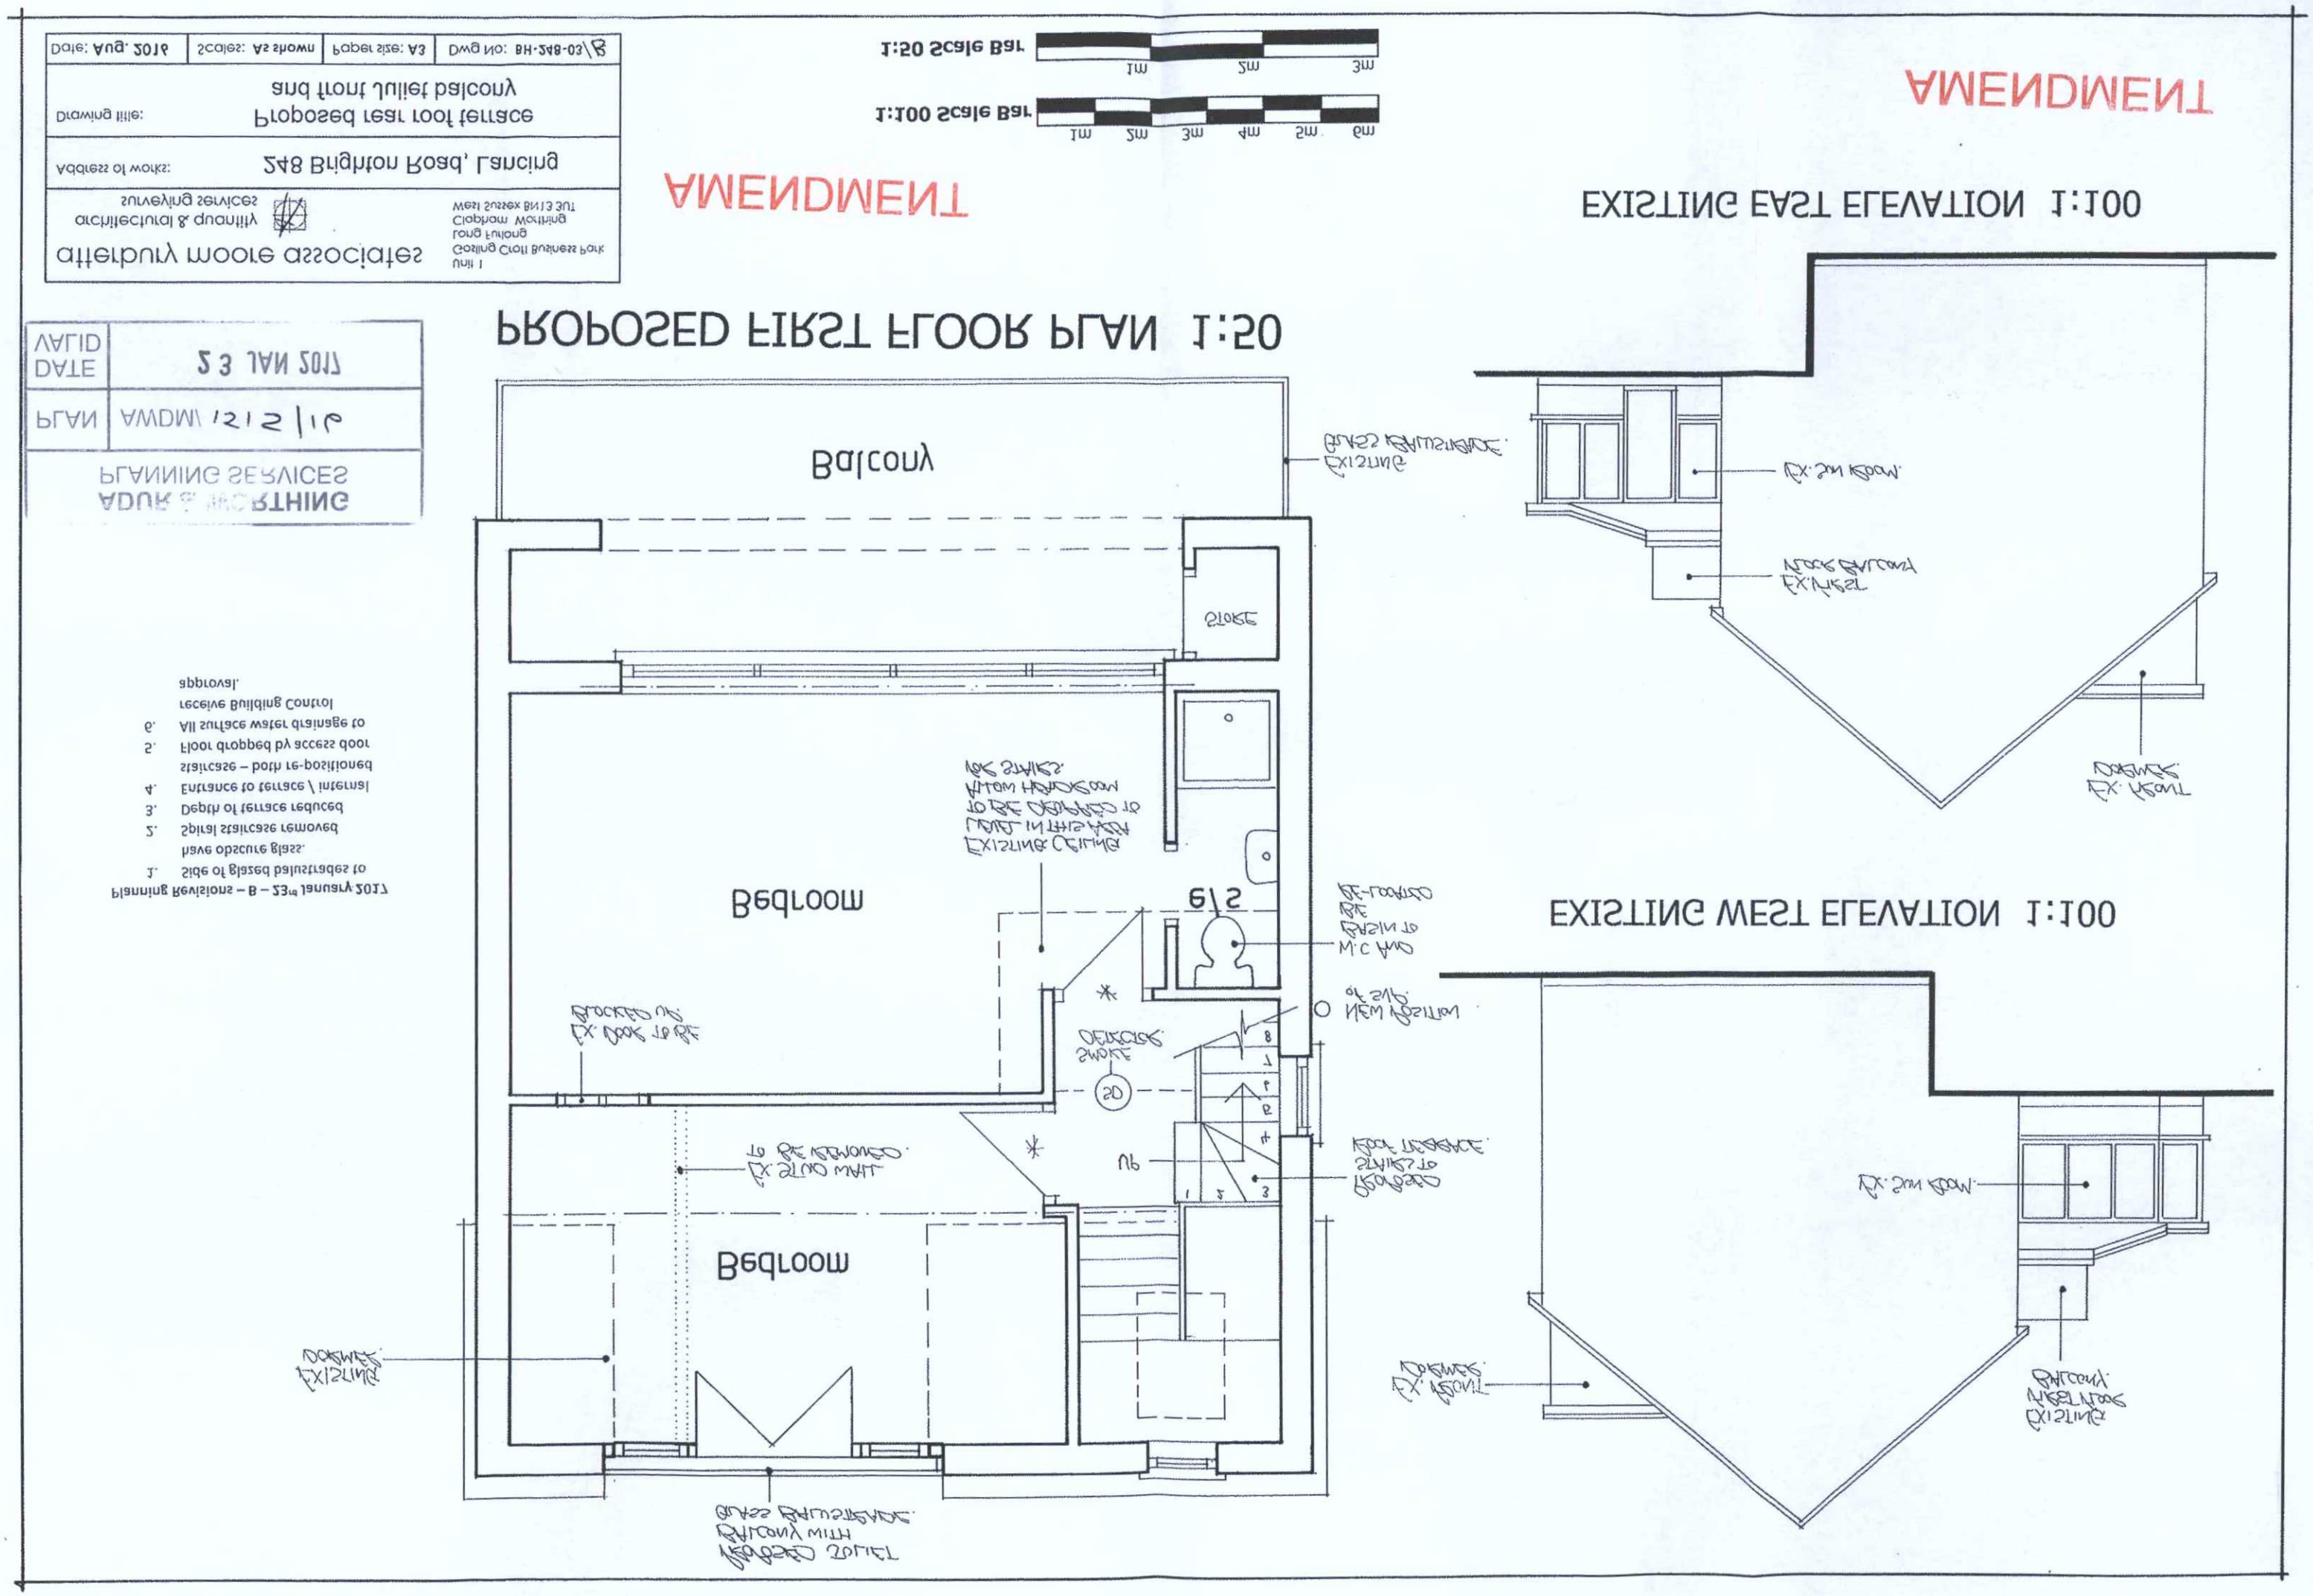


Planning Revisions – B – 23rd January 2017

1. Side of glazed balustrades to have obscure glass.
2. Spiral staircase removed
3. Depth of terrace reduced
4. Entrance to terrace \ internal staircase – both re-positioned
5. Floor dropped by access door
6. All surface water drainage to receive Building Control approval.

| | |
|---|---|
| PLAN | AWDM\1212\19 |
| DATE | 23 JAN 2017 |
| VALID | |

PLANNING SERVICES
ADUR & WORTHING

| | |
|---|---|
| Address of works: | 248 Brighton Road, Lancing |
| Drawing title: | Proposed rear roof terrace and front Juliet balcony |
| Date: Aug. 2016 | Scales: As shown |
| Paper size: A3 | Dwg No: BH-248-03\B |

Unit 1
Gosling Croft Business Park
Long Furlong
Clapham Worthing
West Sussex BN13 3UT

attendury moore associates
architectural & quantity surveying services

1:50 Scale Bar
1m 2m 3m

1:100 Scale Bar
1m 2m 3m 4m 5m 6m

AMENDMENT

AMENDMENT