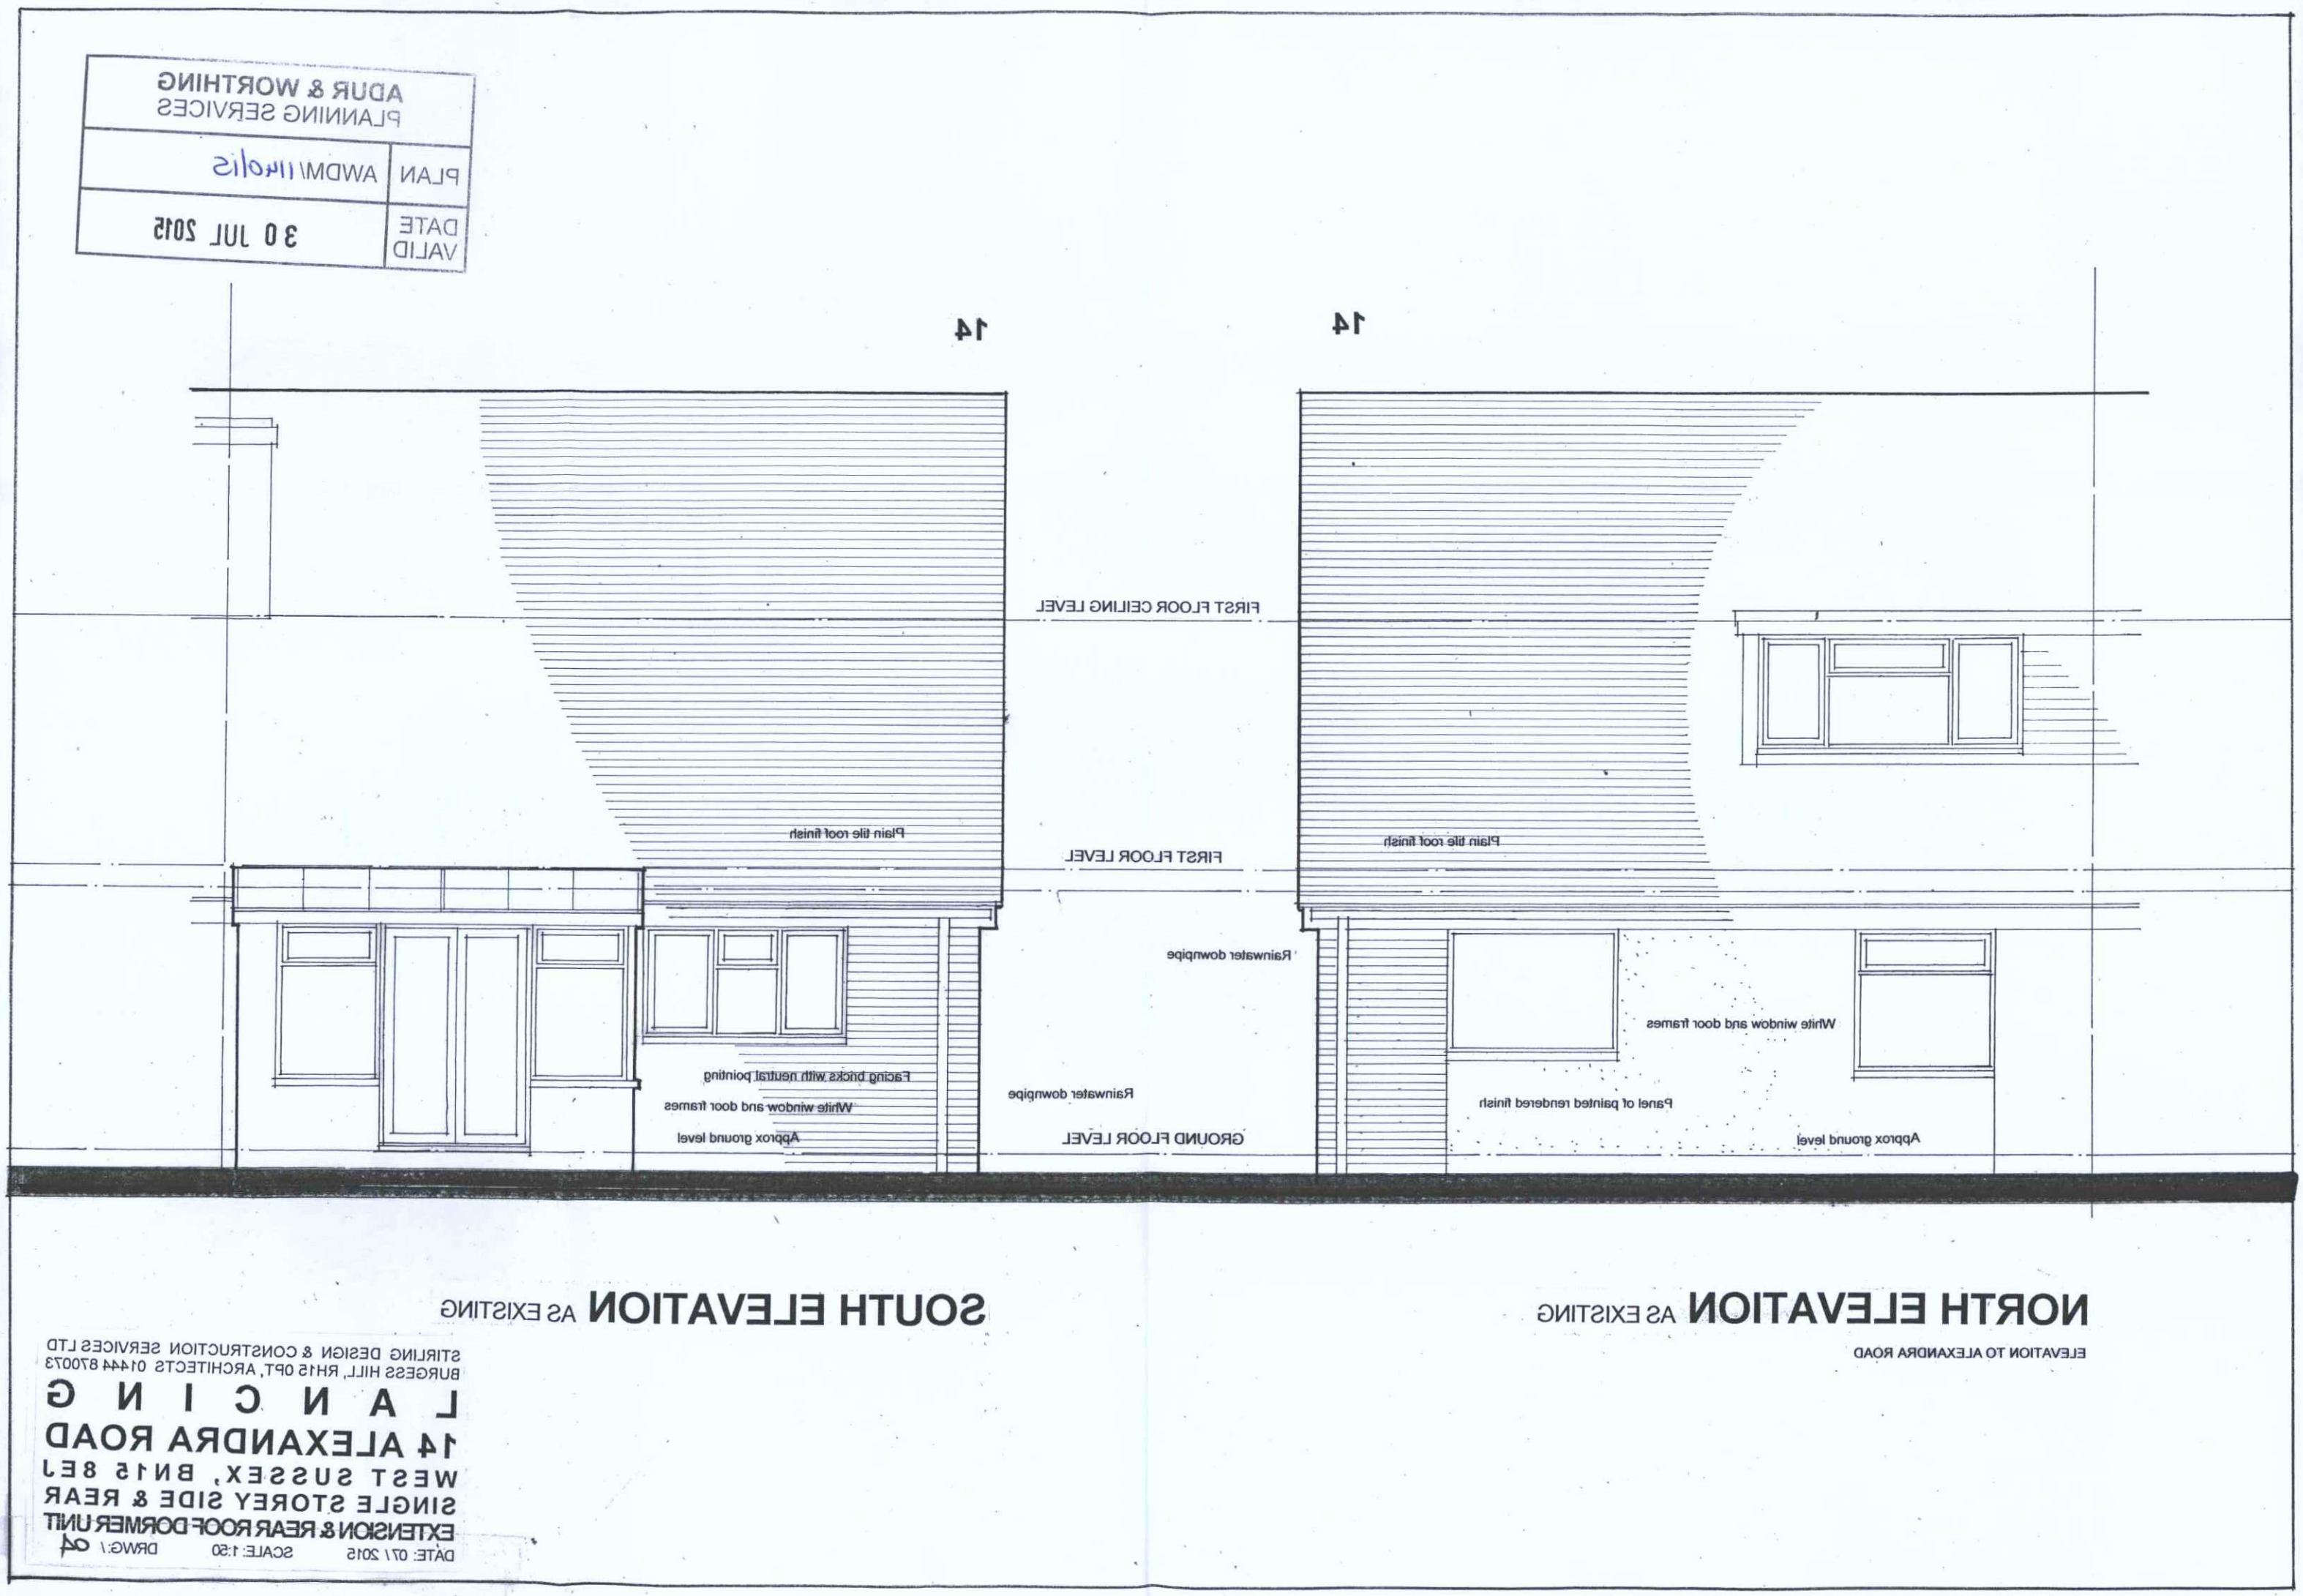
ADUR & WORTHING
PLANNING SERVICES
PLAN
AWDM/1140/15
DATE
VALID
30 JUL 2015
14
14
FIRST FLOOR CEILING LEVEL
FIRST FLOOR LEVEL
GROUND FLOOR LEVEL
Plain tile roof finish
Plain tile roof finish
Rainwater downpipe
Rainwater downpipe
Facing bricks with neutral pointing
White window and door frames
White window and door frames
Panel of painted rendered finish
Approx ground level
Approx ground level
NORTH ELEVATION AS EXISTING
ELEVATION TO ALEXANDRA ROAD
SOUTH ELEVATION AS EXISTING
STIRLING DESIGN & CONSTRUCTION SERVICES LTD
BURGESS HILL, RH15 0PT, ARCHITECTS 01444 870073
LANCING
14 ALEXANDRA ROAD
WEST SUSSEX, BN15 8EJ
SINGLE STOREY SIDE & REAR
EXTENSION & REAR ROOF DORMER UNIT
DATE: 07/2015
SCALE: 1:50
DRWG:/ 04