


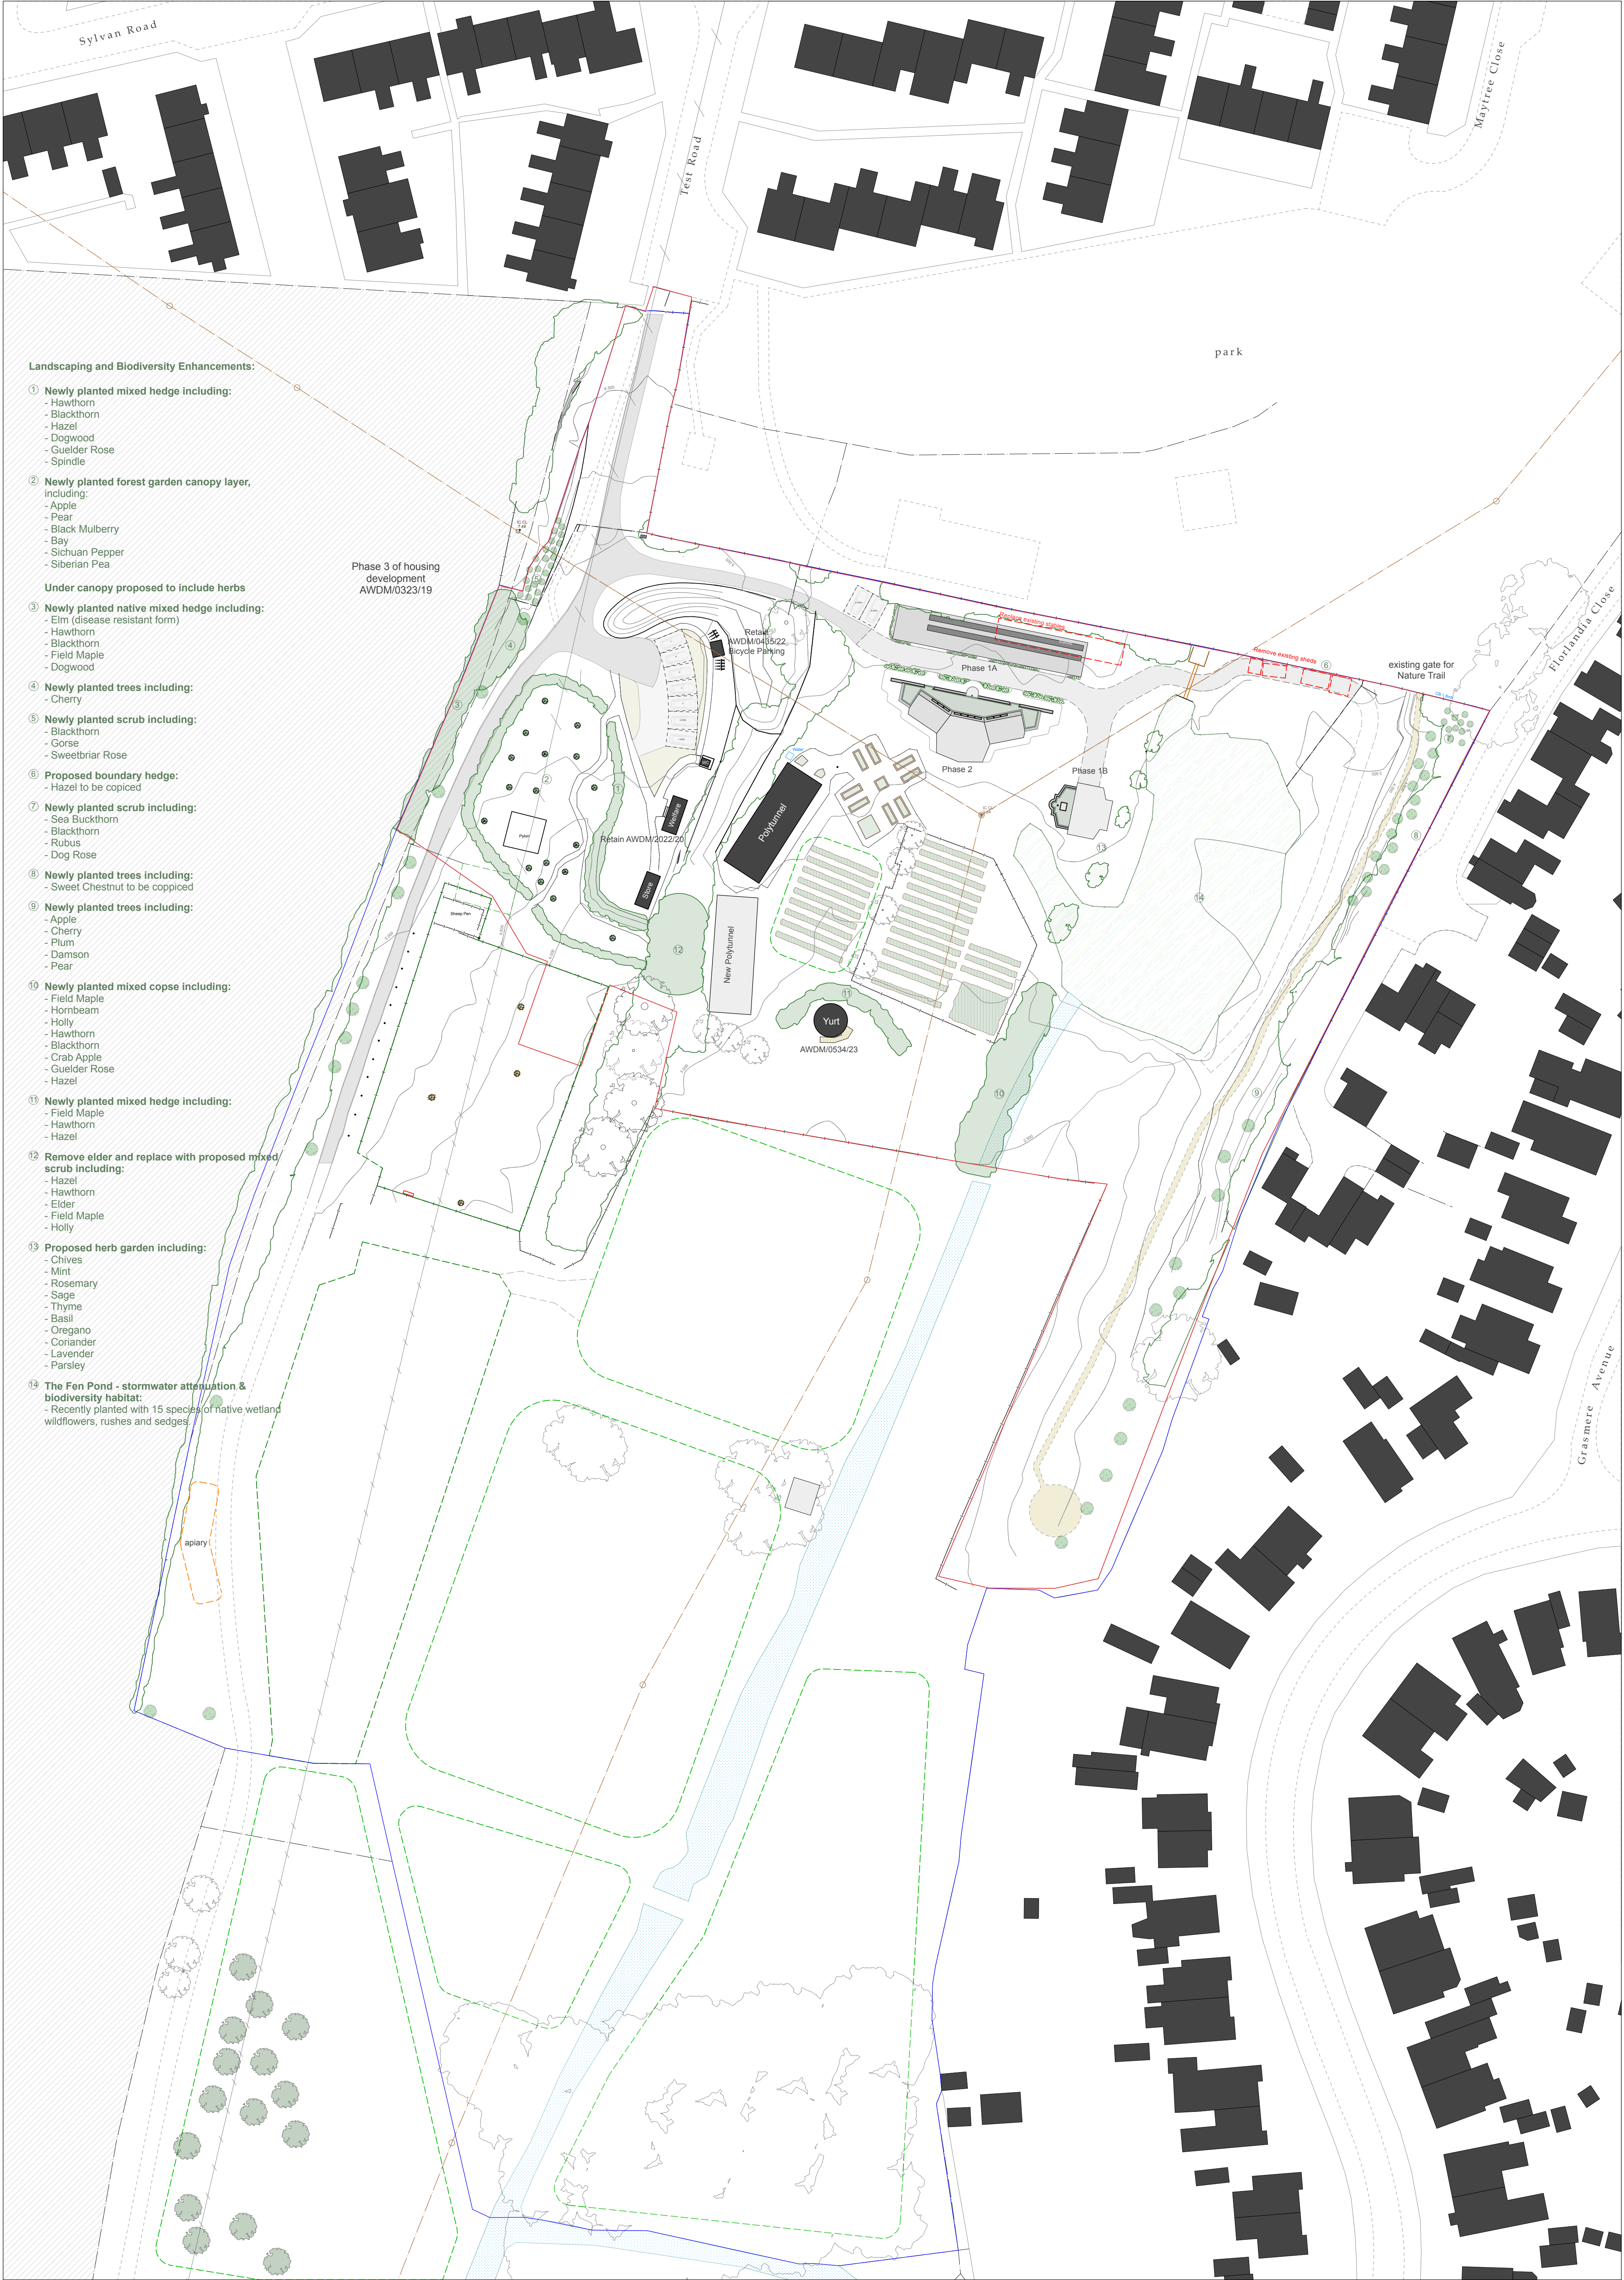

Landscaping and Biodiversity Enhancements:

- ① Newly planted mixed hedge including:
- Hawthorn
 - Blackthorn
 - Hazel
 - Dogwood
 - Guelder Rose
 - Spindle

- ② Newly planted forest garden canopy layer, including:
- Apple
 - Pear
 - Black Mulberry
 - Bay
 - Sichuan Pepper
 - Siberian Pea

Under canopy proposed to include herbs

- ③ Newly planted native mixed hedge including:
- Elm (disease resistant form)
 - Hawthorn
 - Blackthorn
 - Field Maple
 - Dogwood

- ④ Newly planted trees including:
- Cherry

- ⑤ Newly planted scrub including:
- Blackthorn
 - Gorse
 - Sweetbriar Rose

- ⑥ Proposed boundary hedge:
- Hazel to be coppiced

- ⑦ Newly planted scrub including:
- Sea Buckthorn
 - Blackthorn
 - Rubus
 - Dog Rose

- ⑧ Newly planted trees including:
- Sweet Chestnut to be coppiced

- ⑨ Newly planted trees including:
- Apple
 - Cherry
 - Plum
 - Damson
 - Pear

- ⑩ Newly planted mixed copse including:
- Field Maple
 - Hornbeam
 - Holly
 - Hawthorn
 - Blackthorn
 - Crab Apple
 - Guelder Rose
 - Hazel

- ⑪ Newly planted mixed hedge including:
- Field Maple
 - Hawthorn
 - Hazel

- ⑫ Remove elder and replace with proposed mixed scrub including:
- Hazel
 - Hawthorn
 - Elder
 - Field Maple
 - Holly


- ⑬ Proposed herb garden including:
- Chives
 - Mint
 - Rosemary
 - Sage
 - Thyme
 - Basil
 - Oregano
 - Coriander
 - Lavender
 - Parsley

- ⑭ The Fen Pond - stormwater attenuation & biodiversity habitat:
- Recently planted with 15 species of native wetland wildflowers, rushes and sedges

0 10 20 30 40 M

Do not scale from this drawing.
Contractor to take and check all dimensions on site before work commences.
Discrepancies to be reported to the architect.
Subcontractor to verify all dimensions on site before making a shop drawing or commencing manufacture.
© This drawing is copyright and must not be reproduced without permission.

NICOLAS POPLE
ARCHITECTS LTD
2 Springhill Orchard, Weirwood, Forest Row, East Sussex RH18 5HT
t: 01342 822240 e: info@nicolaspople.com www.nicolaspople.com

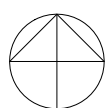

rev J 17.03.26 Animal Barn removed
rev H 27.01.26 Nature Trail
rev G 24.11.25 Red line as requested by LPA
SOMPTING COMMUNITY FARM
for Sustainable Sussex
Drawing: The Fenn Farm Masterplan
Scale: 1:500 @ A1
Date: Jan 2025
Dwg No: 372 / 18J