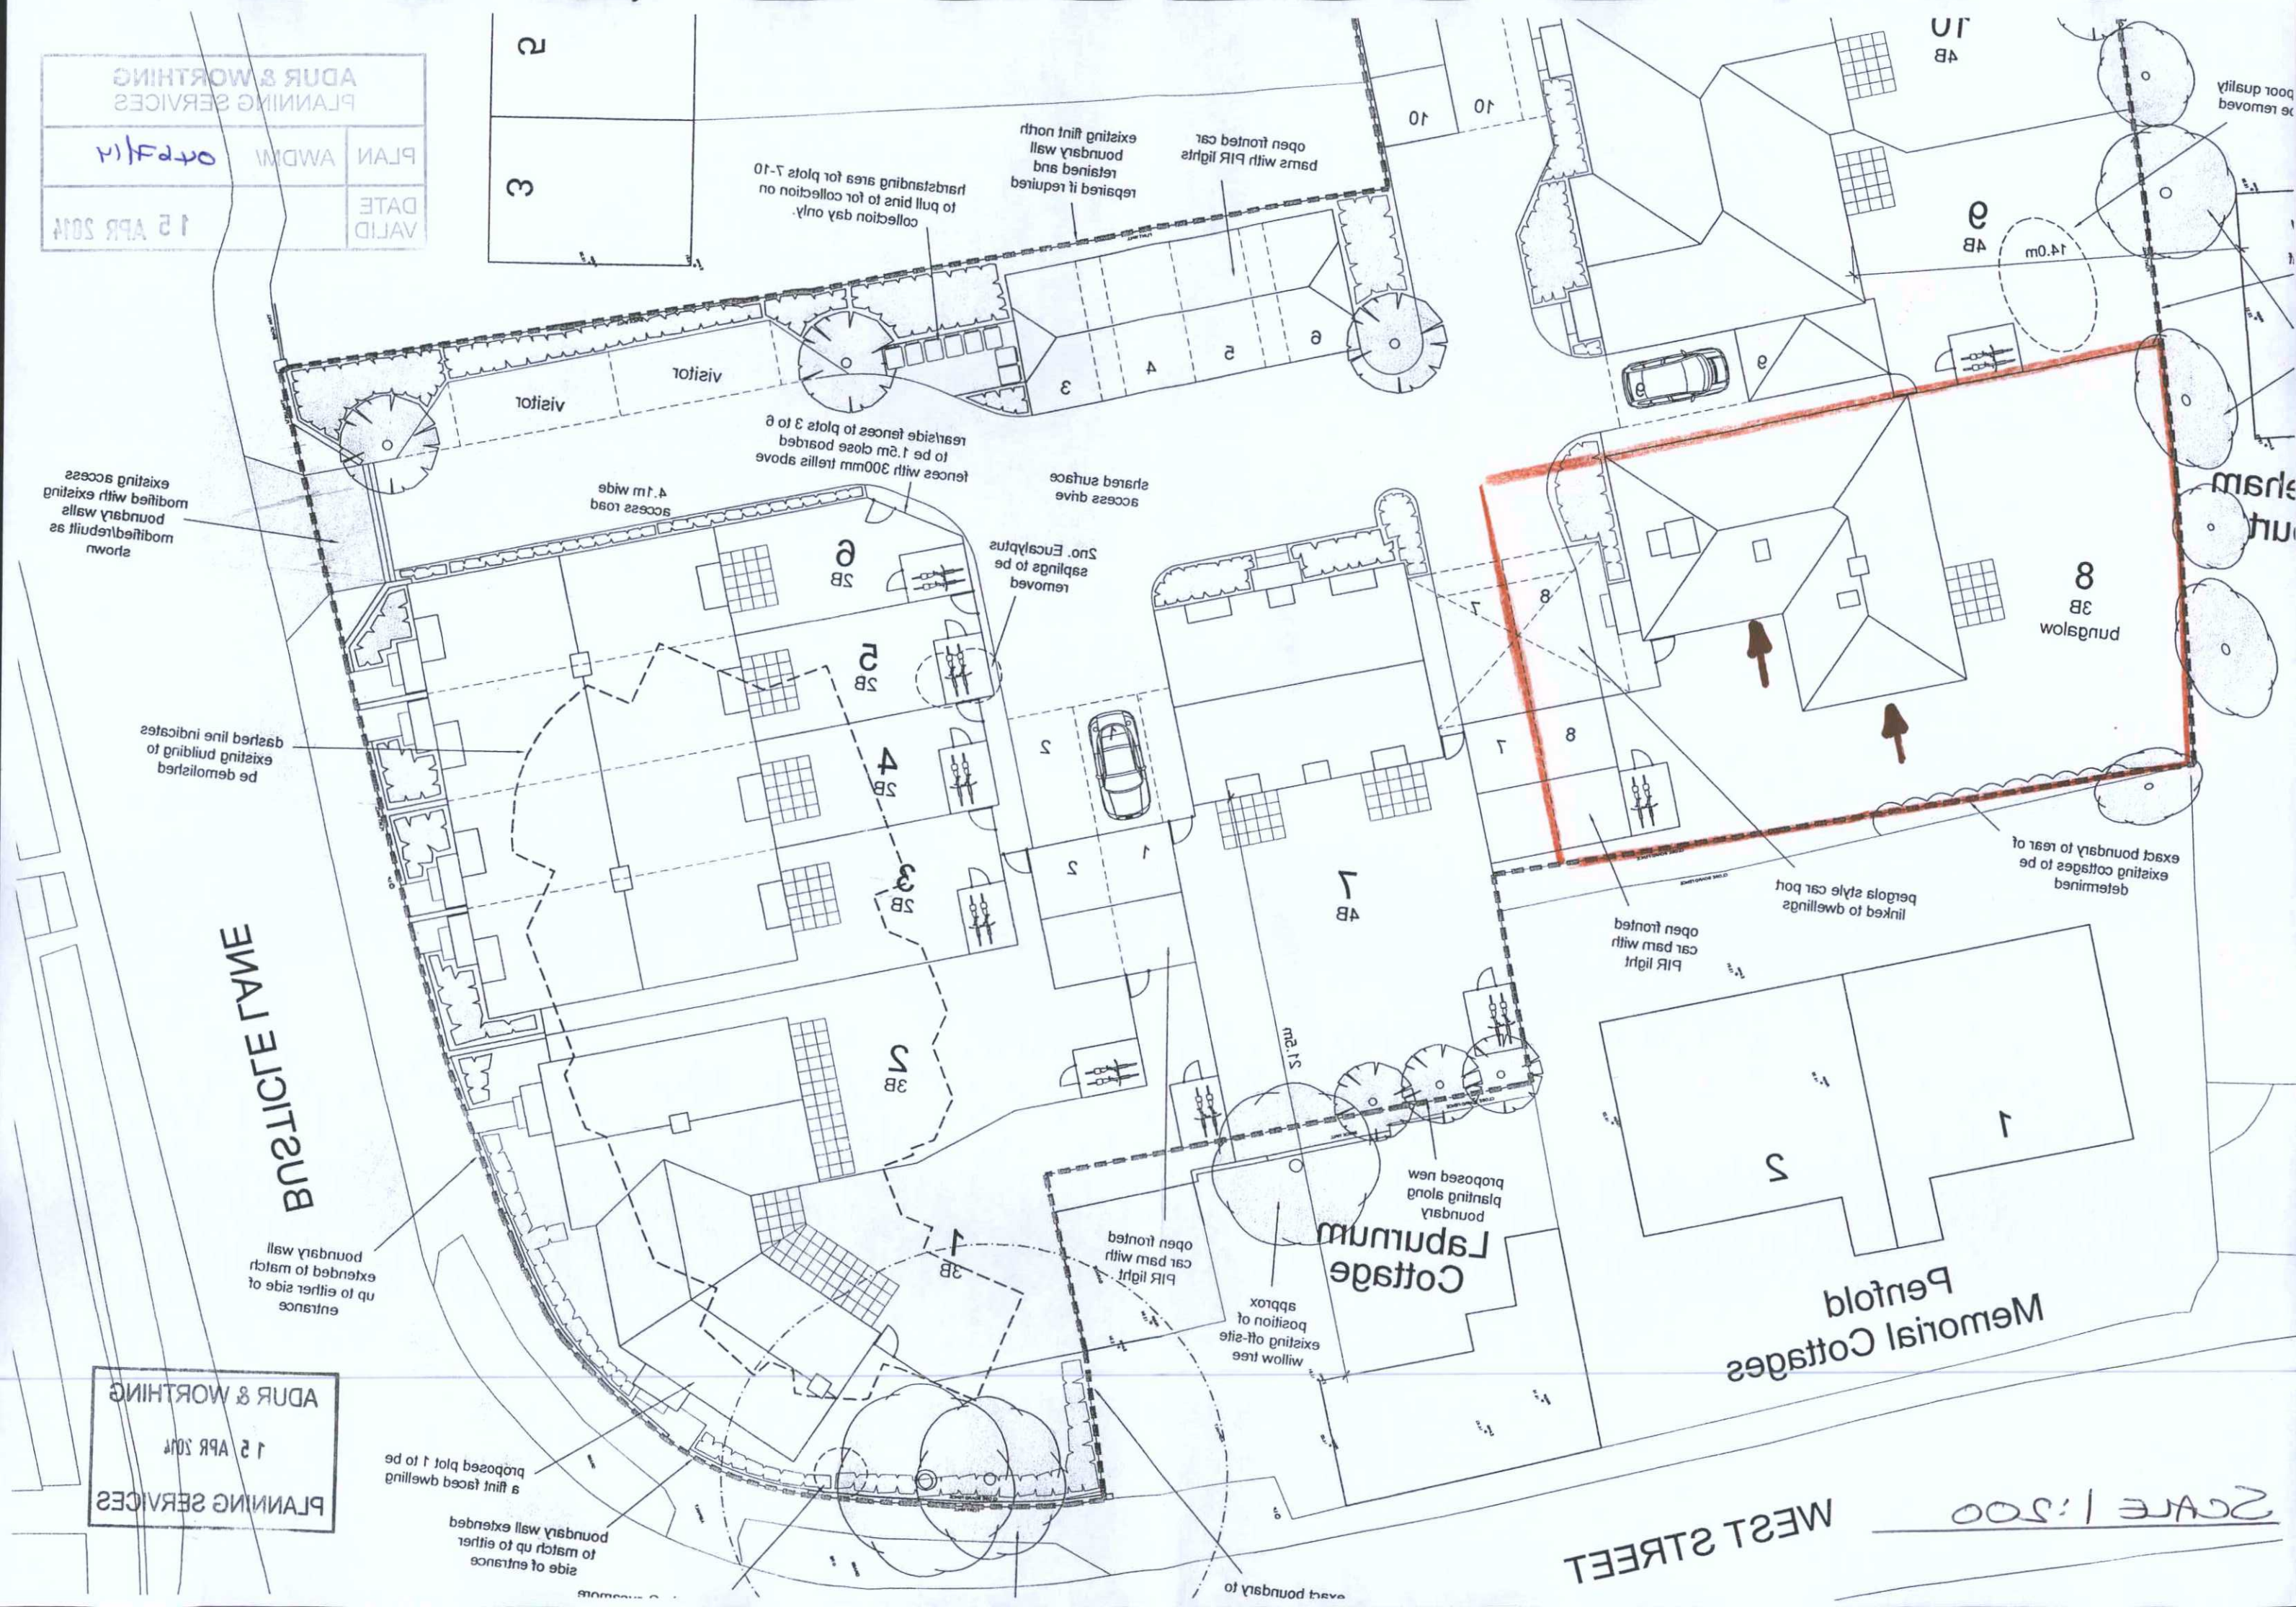

ADUR & WORTHING
PLANNING SERVICES
PLAN
AWDM/
DATE
VALID
15 APR 2014
BUSTICLE LANE
WEST STREET
Laburnum Cottage
Penfold Memorial Cottages
visitor
bungalow
3B
4B
2B
1
2
3
4
5
6
7
8
9
10
14.0m
21.5m
open fronted car barns with PIR lights
existing flint north boundary wall retained and repaired if required
hardstanding area for plots 7-10 to pull bins to for collection on collection day only.
rear/side fences to plots 3 to 6 to be 1.5m close boarded fences with 300mm trellis above
shared surface access drive
4.1m wide access road
2no. Eucalyptus saplings to be removed
existing access modified with existing boundary walls modified/rebuilt as shown
dashed line indicates existing building to be demolished
boundary wall extended to match up to either side of entrance
proposed plot 1 to be a flint faced dwelling
boundary wall extended to match up to either side of entrance
exact boundary to
open fronted car barn with PIR light
approx position of existing off-site willow tree
proposed new planting along boundary
pergola style car port linked to dwellings
exact boundary to rear of existing cottages to be determined
poor quality
be removed
SCALE 1:200