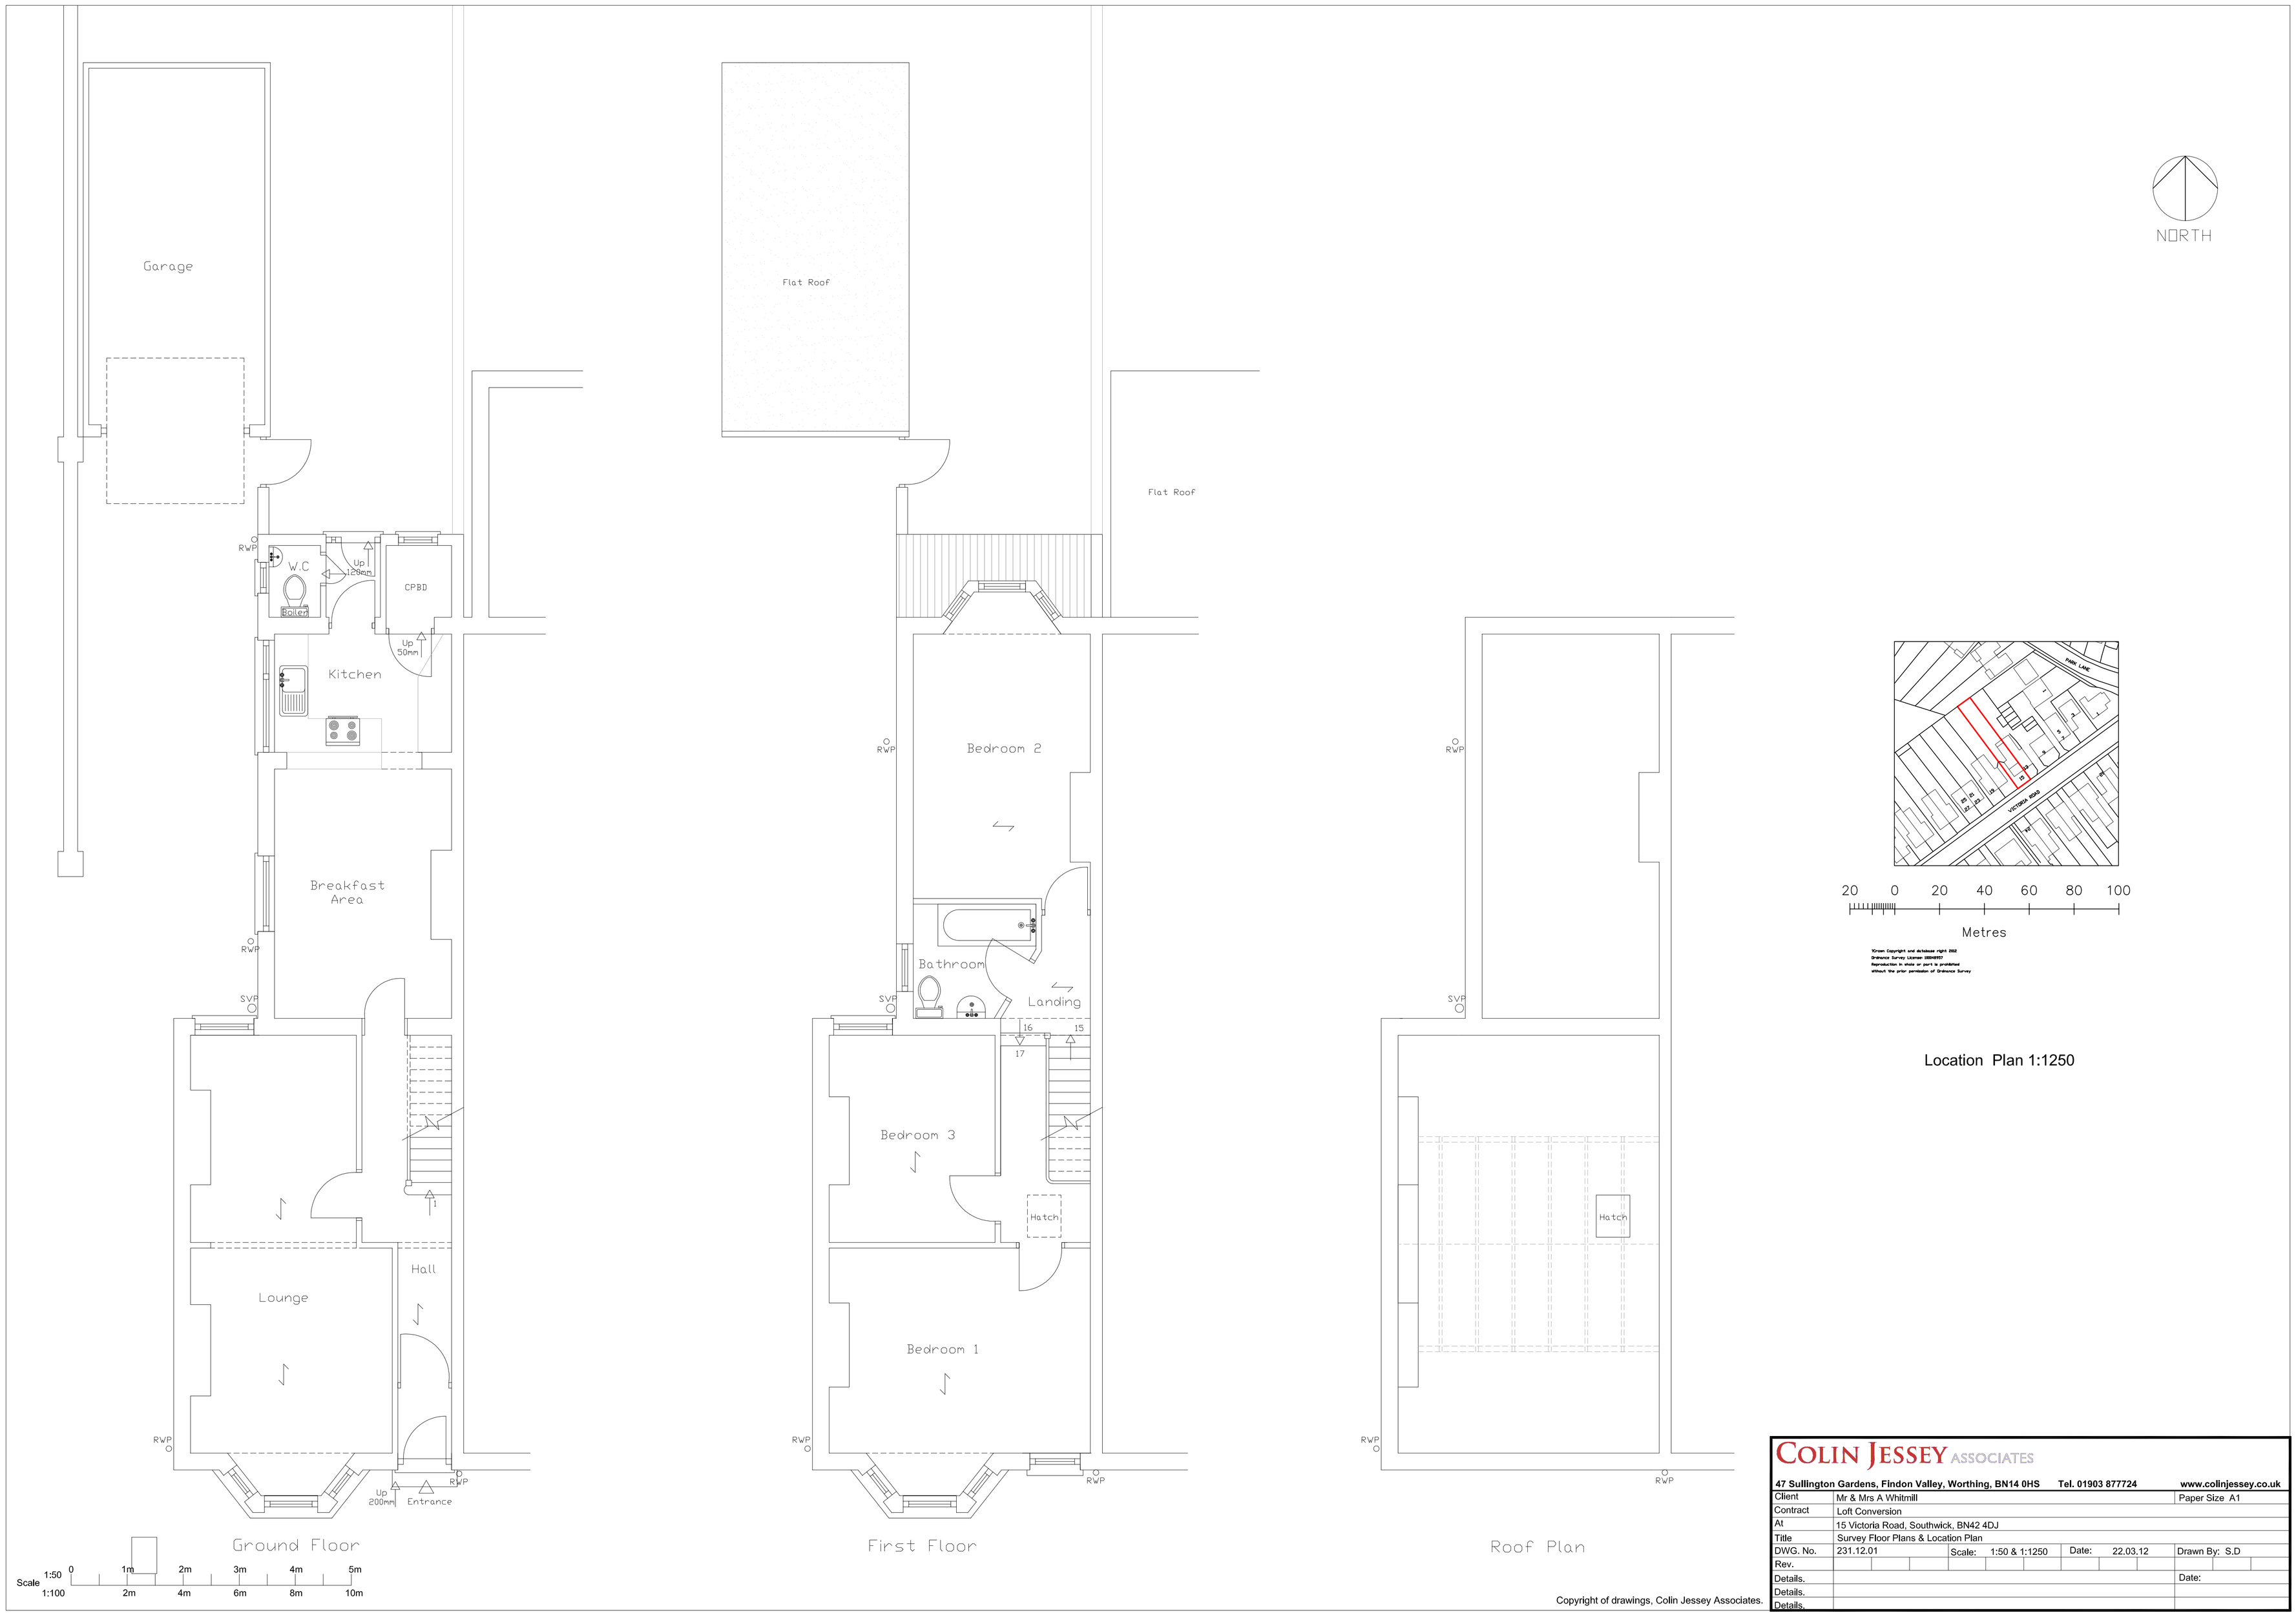

Copyright of drawings, Colin Jessey Associates.

COLIN JESSEY ASSOCIATES

47 Sullington Gardens, Findon Valley, Worthing, BN14 0HS Tel. 01903 877724 www.colinjessey.co.uk

Client	Mr & Mrs A Whitmill			Paper Size A1
Contract	Loft Conversion			
At	15 Victoria Road, Southwick, BN42 4DJ			
Title	Survey Floor Plans & Location Plan			
DWG. No.	231.12.01	Scale: 1:50 & 1:1250	Date: 22.03.12	Drawn By: S.D
Rev.				
Details.				Date:
Details.				
Details.				