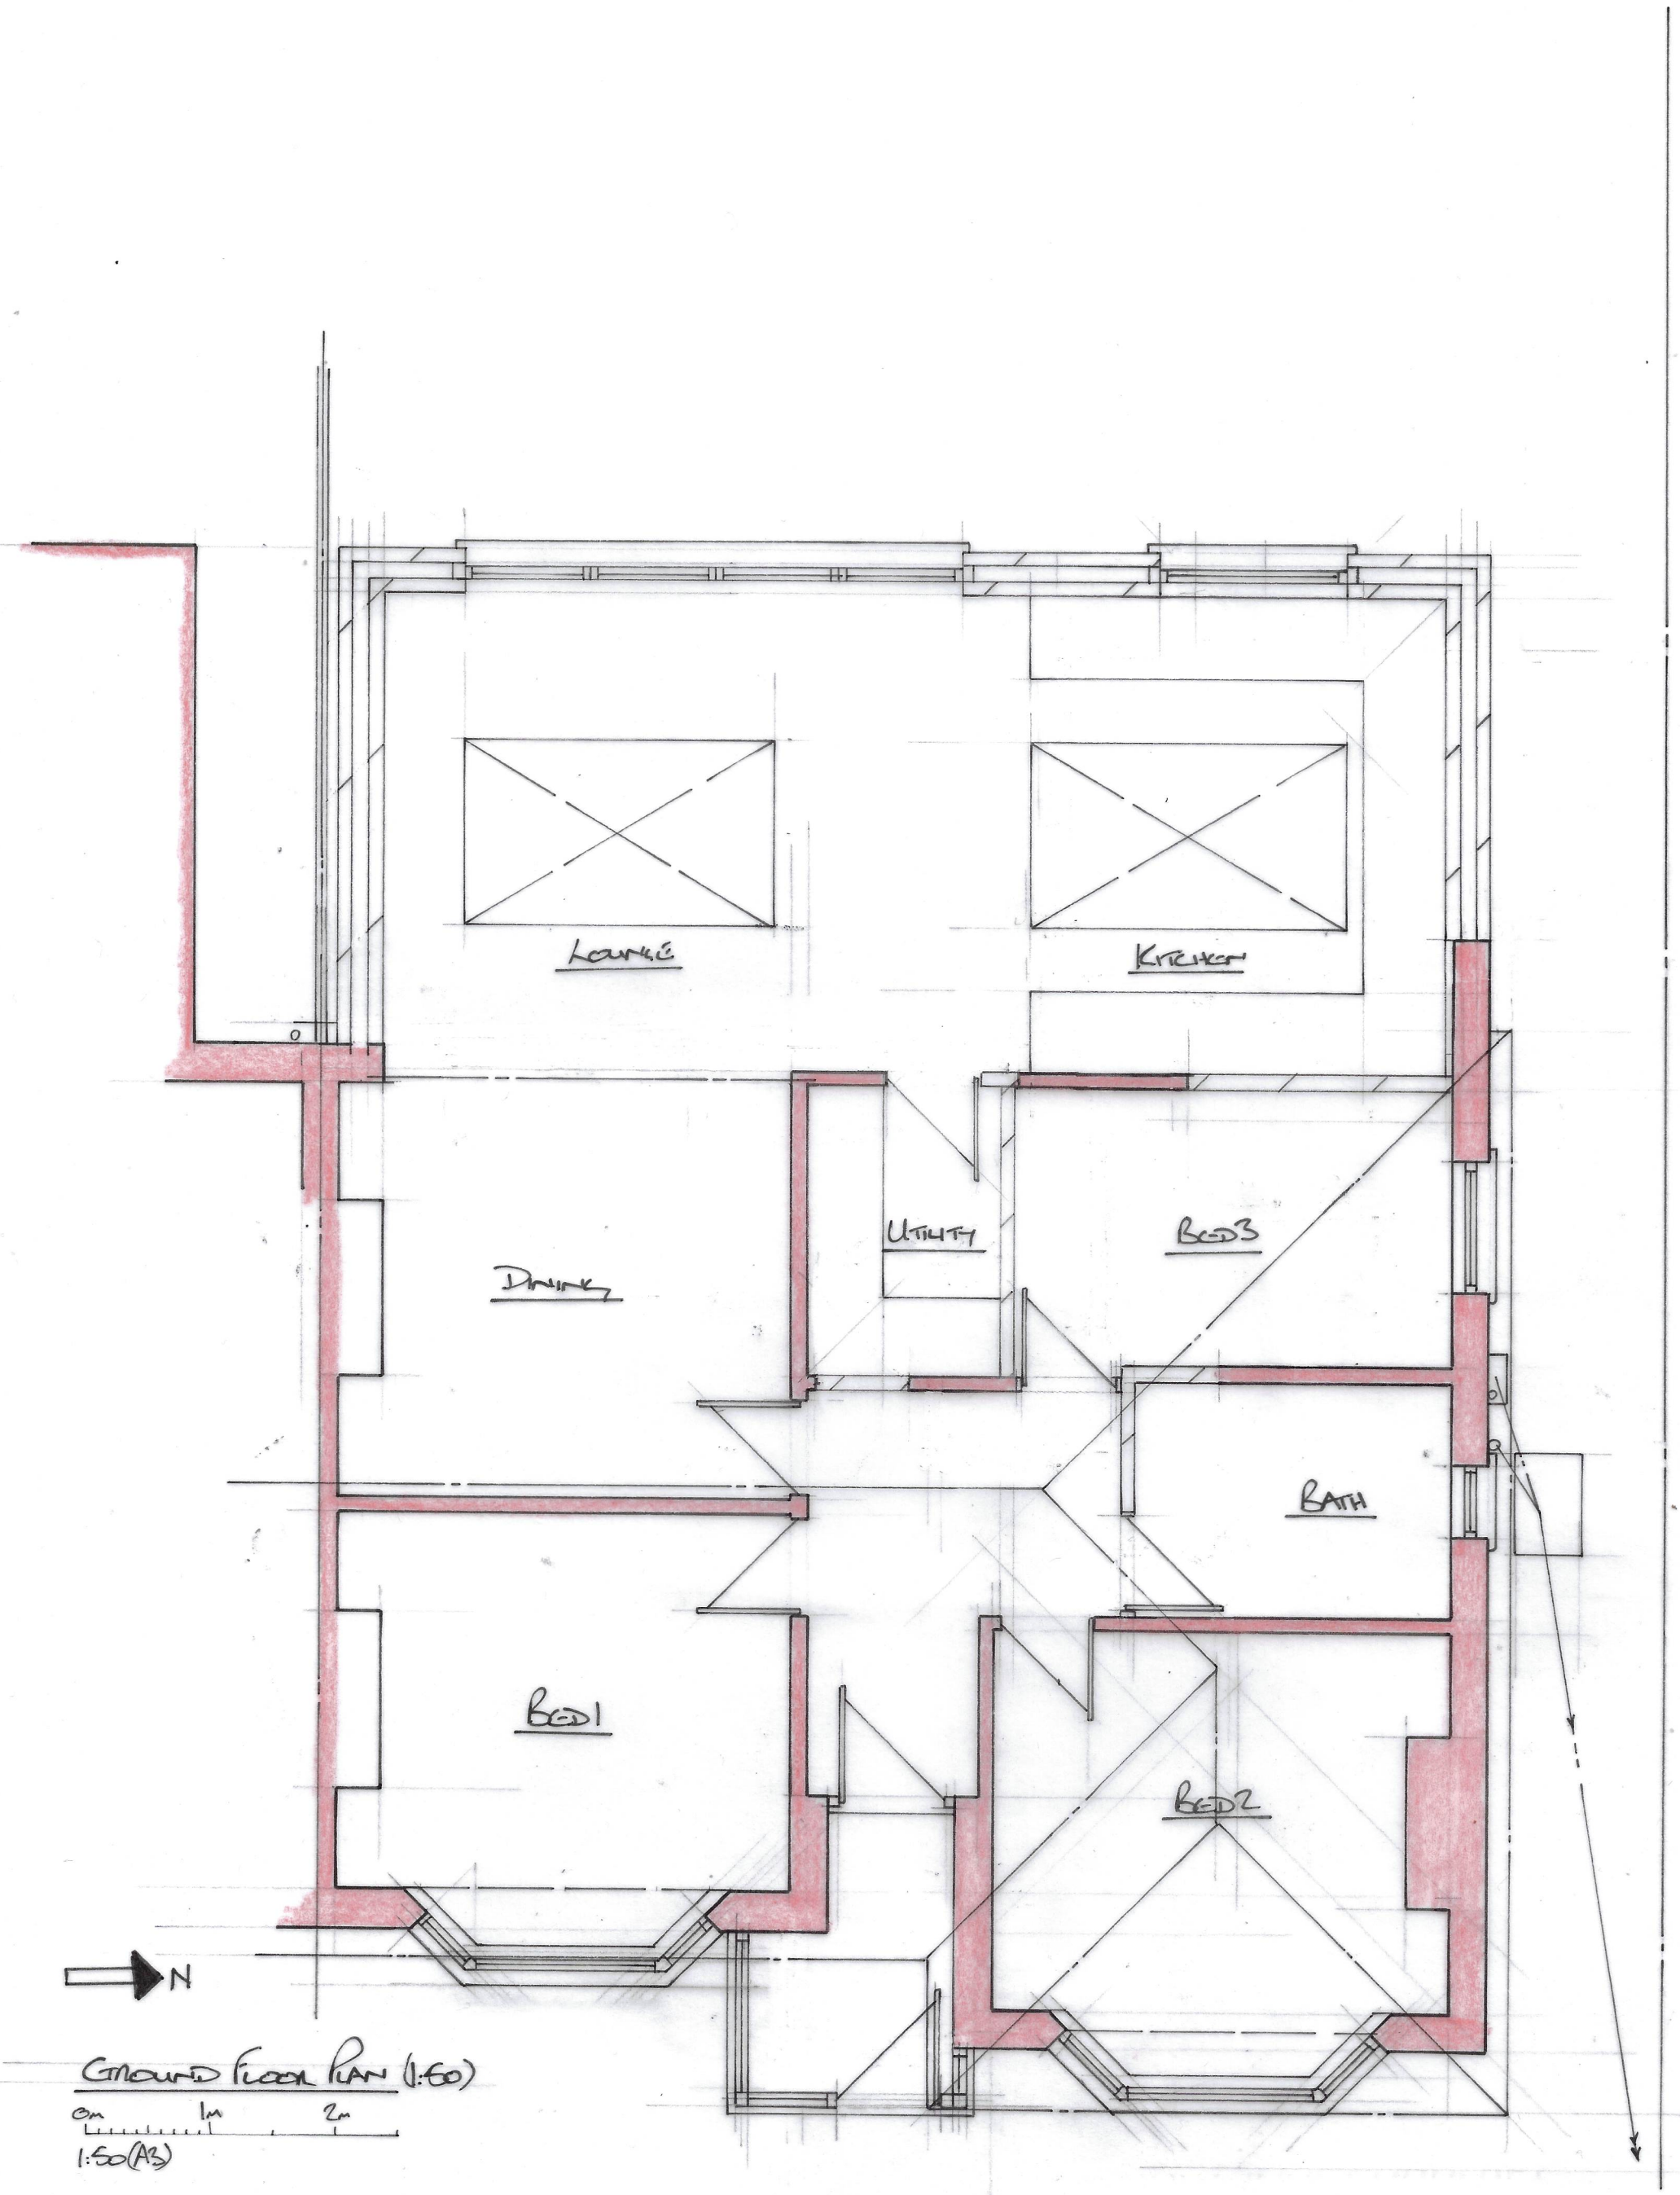

GROUND FLOOR PLAN (1:50)

0m 1m 2m

1:50 (A3)

