

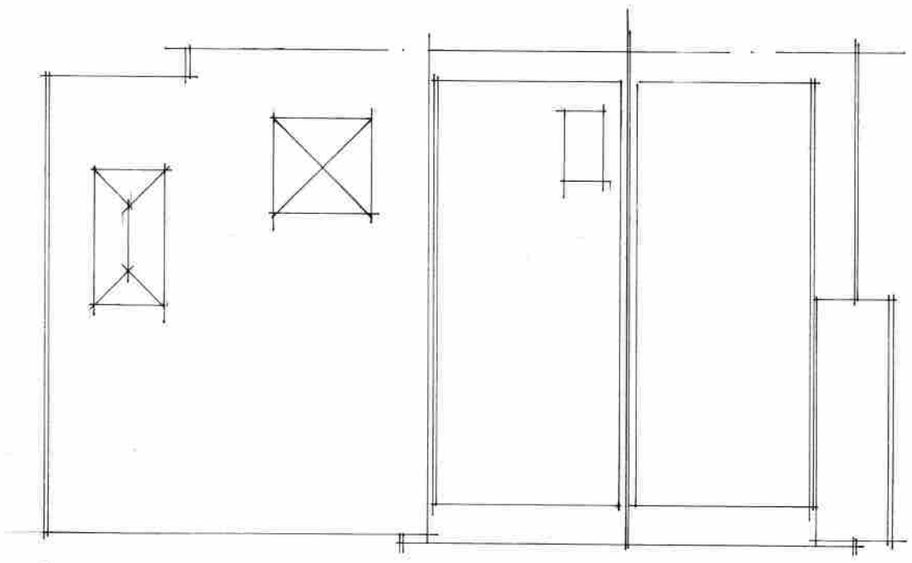



Proposed roof 1:100

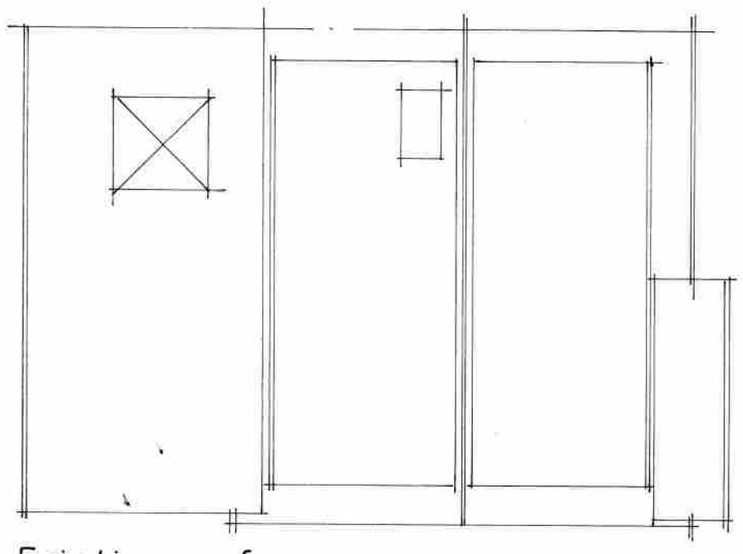


Existing roof 1:100

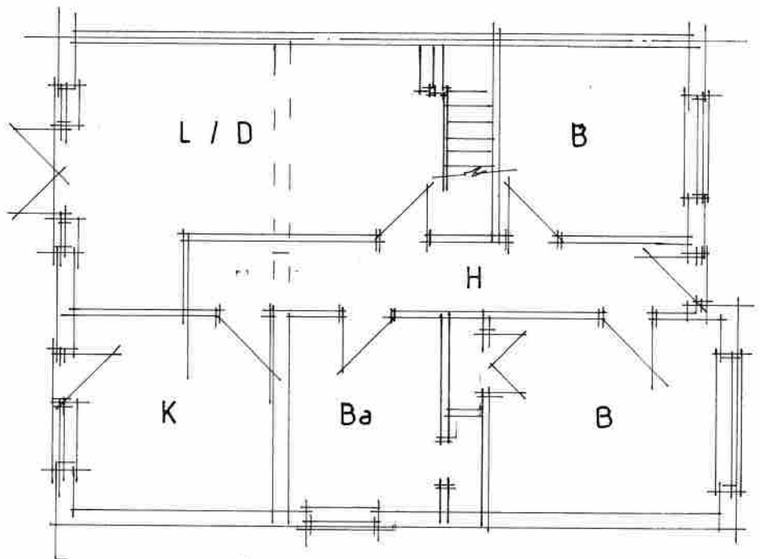


Existing plan 1:100

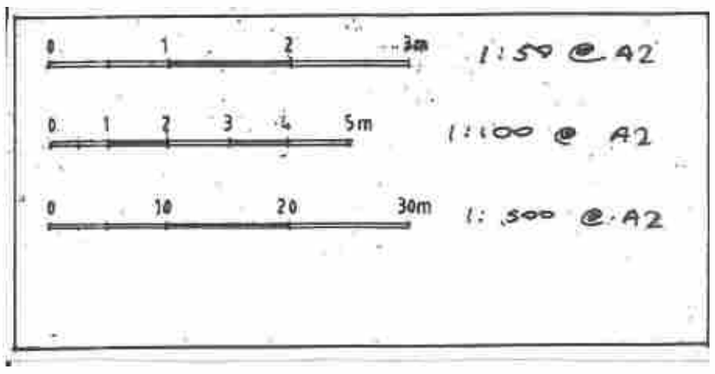


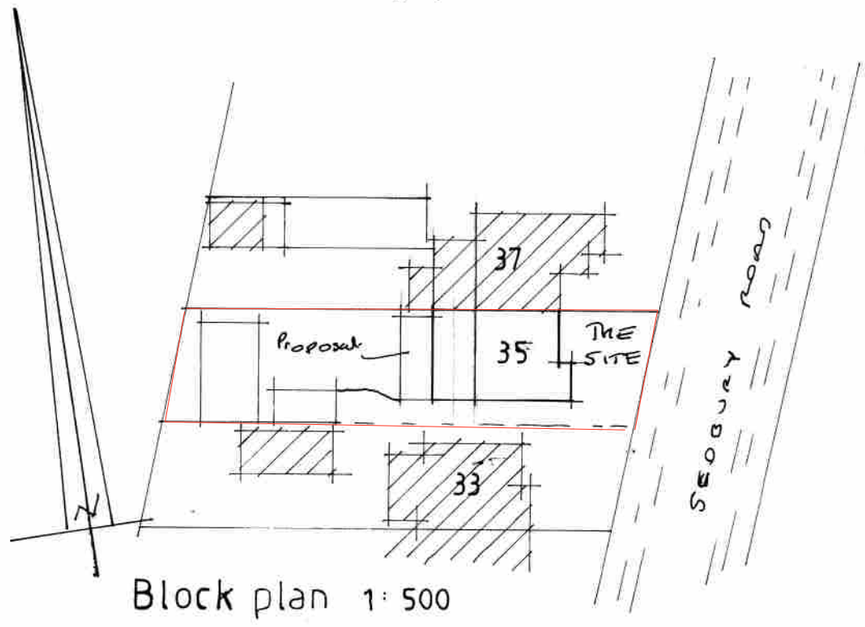


Block plan 1:500

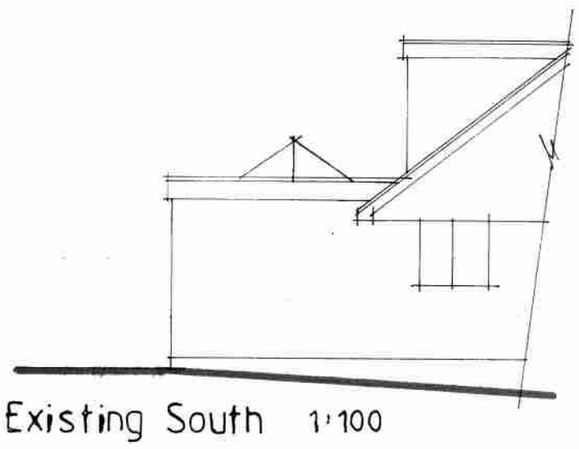


Existing South 1:100

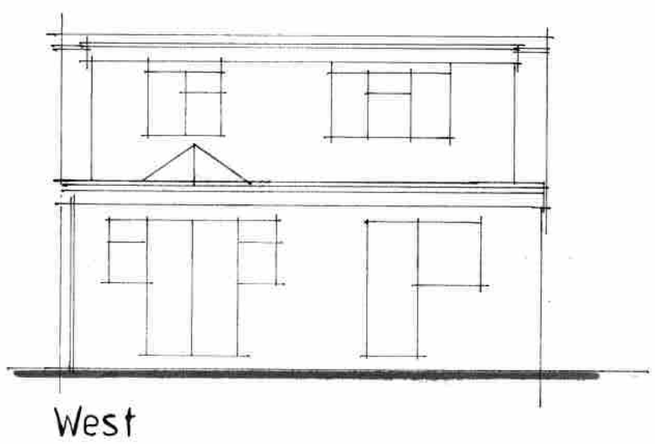


West

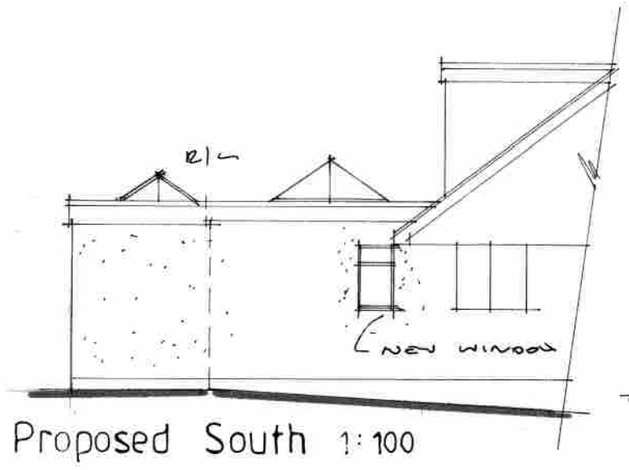

Proposed South 1:100

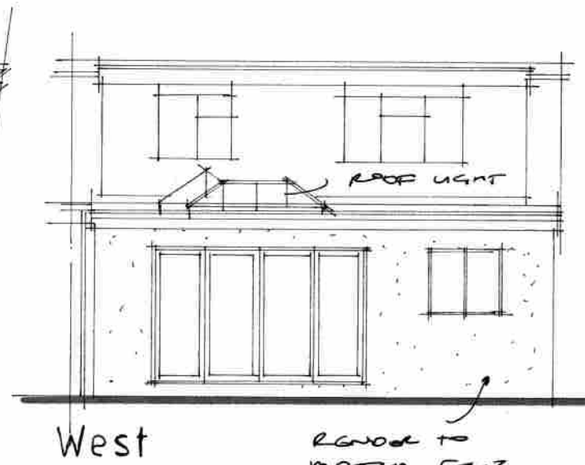


West

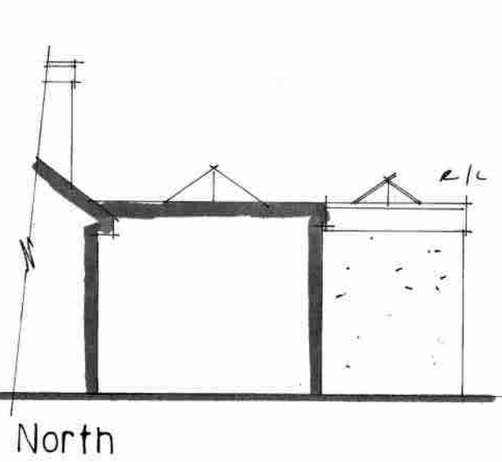


North

ROOF TO MATCH EXIST

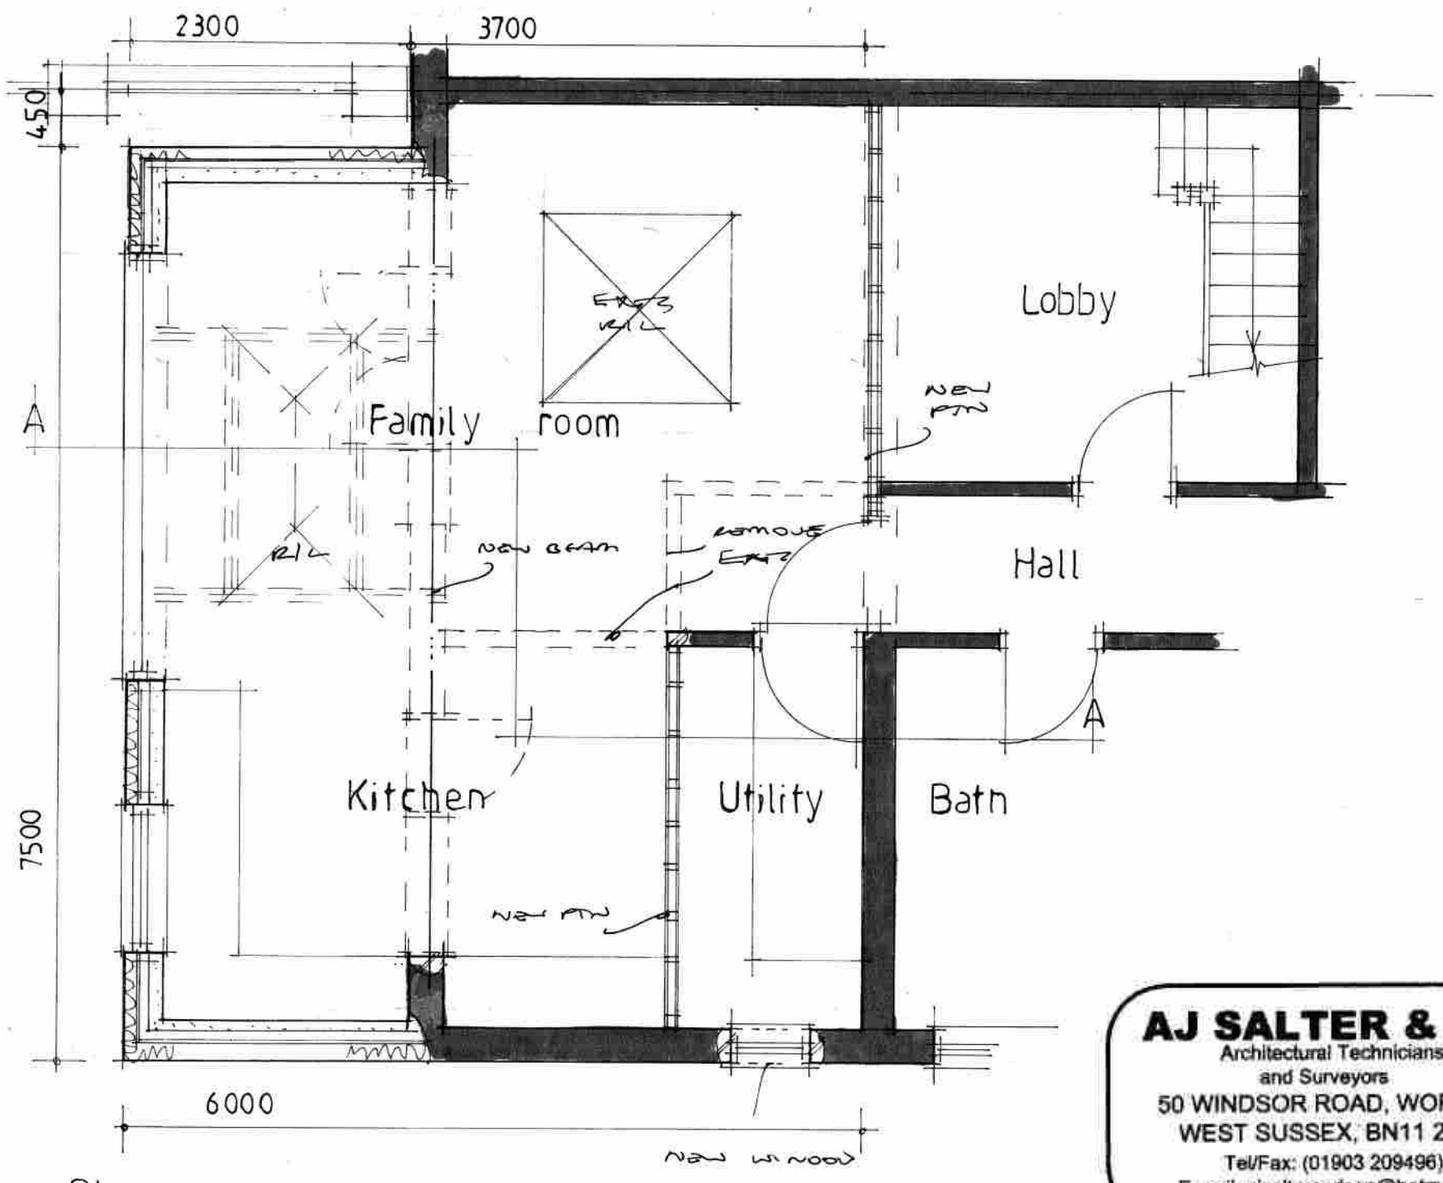

Plan 1:50

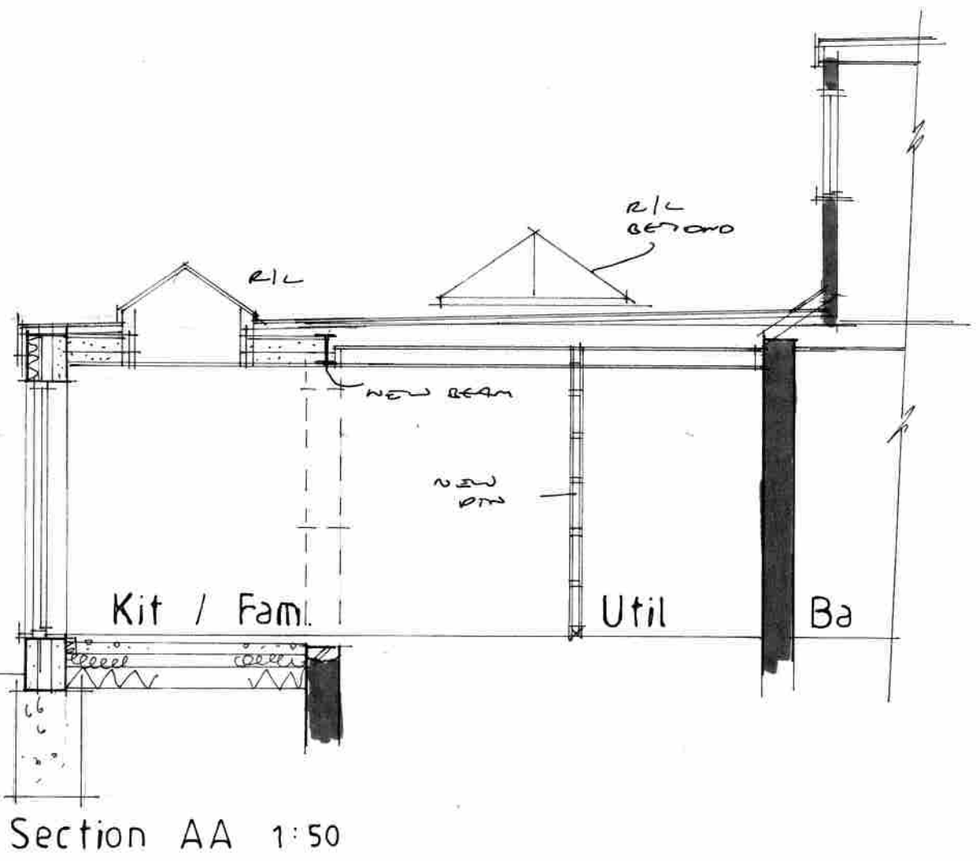

Section AA 1:50

AJ SALTER & SON
Architectural Technicians
and Surveyors
50 WINDSOR ROAD, WORTHING,
WEST SUSSEX, BN11 2LY
Tel/Fax: (01903 209496)
E-mail: ajsalterandson@hotmail.com

C			
B			
A			
Client	Mr & Mrs Virgo		
Address	35 Sedbury Road : Lancing		
Drawing	SINGLE STOREY EXTENSION		No. 1224:1
Scale	1:50 1:100 1:500	Drawn	Date APR 24