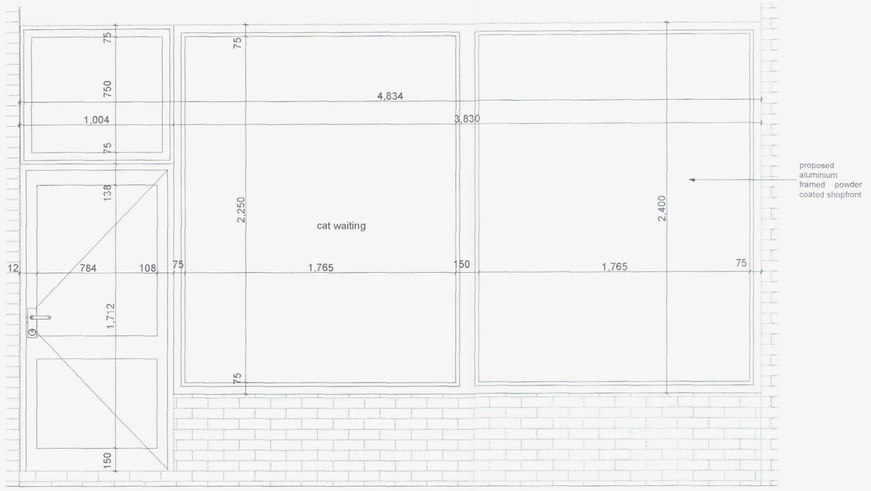

1:20 window A

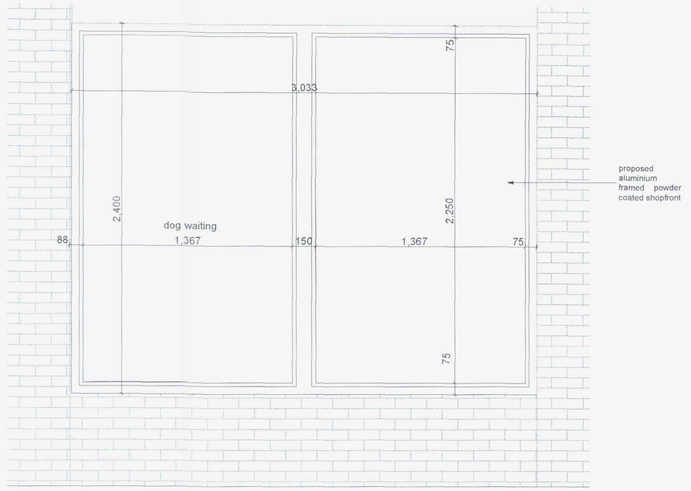

1:20 window B



1:20 Window C

ADUR & WORTHING PLANNING SERVICES
PLAN AWDM/ 1527/16
DATE VALID 14 OCT 2016

B	13.10.2016	amended for planning

This drawing has been produced for the Client, Project and Use as stated below and is not intended for use by any other person or for any other purpose than that stated and stated and is the copyright of ACD Projects Ltd.

Only original issue drawings are to be relied upon for accuracy and correct. Measurements scaled from drawings cannot be guaranteed to be accurate.

If in doubt ASK!

ACD Projects
11 Kings Court
Willie Snaith Road, Newmarket
Suffolk CB8 7SG, England
T +44 (0)1638 560343
F +44 (0)1638 694343
e-mail: info@acd-projects.com

Client
ADUR VALLEY

Project
Conversion of former storage and distribution to a Proposed Veterinary Practice

Drawing
Proposed windows - details

Purpose Issue	Purpose Date
☐ Information	12/10/2016
■ Planning	Drawn
☐ Tender	AS
☐ Contract	Checked
☐ Construction	RJ
☐ As Built	Scale
	1:20@A1

Drawing Number	Revision
1211/ A / P / 12	B

This drawing is copyright © of ACD Projects Ltd.