
DO NOT SCALE FROM THIS DRAWING

1m 2m 3m 4m 5m

1:20 Scale Bar

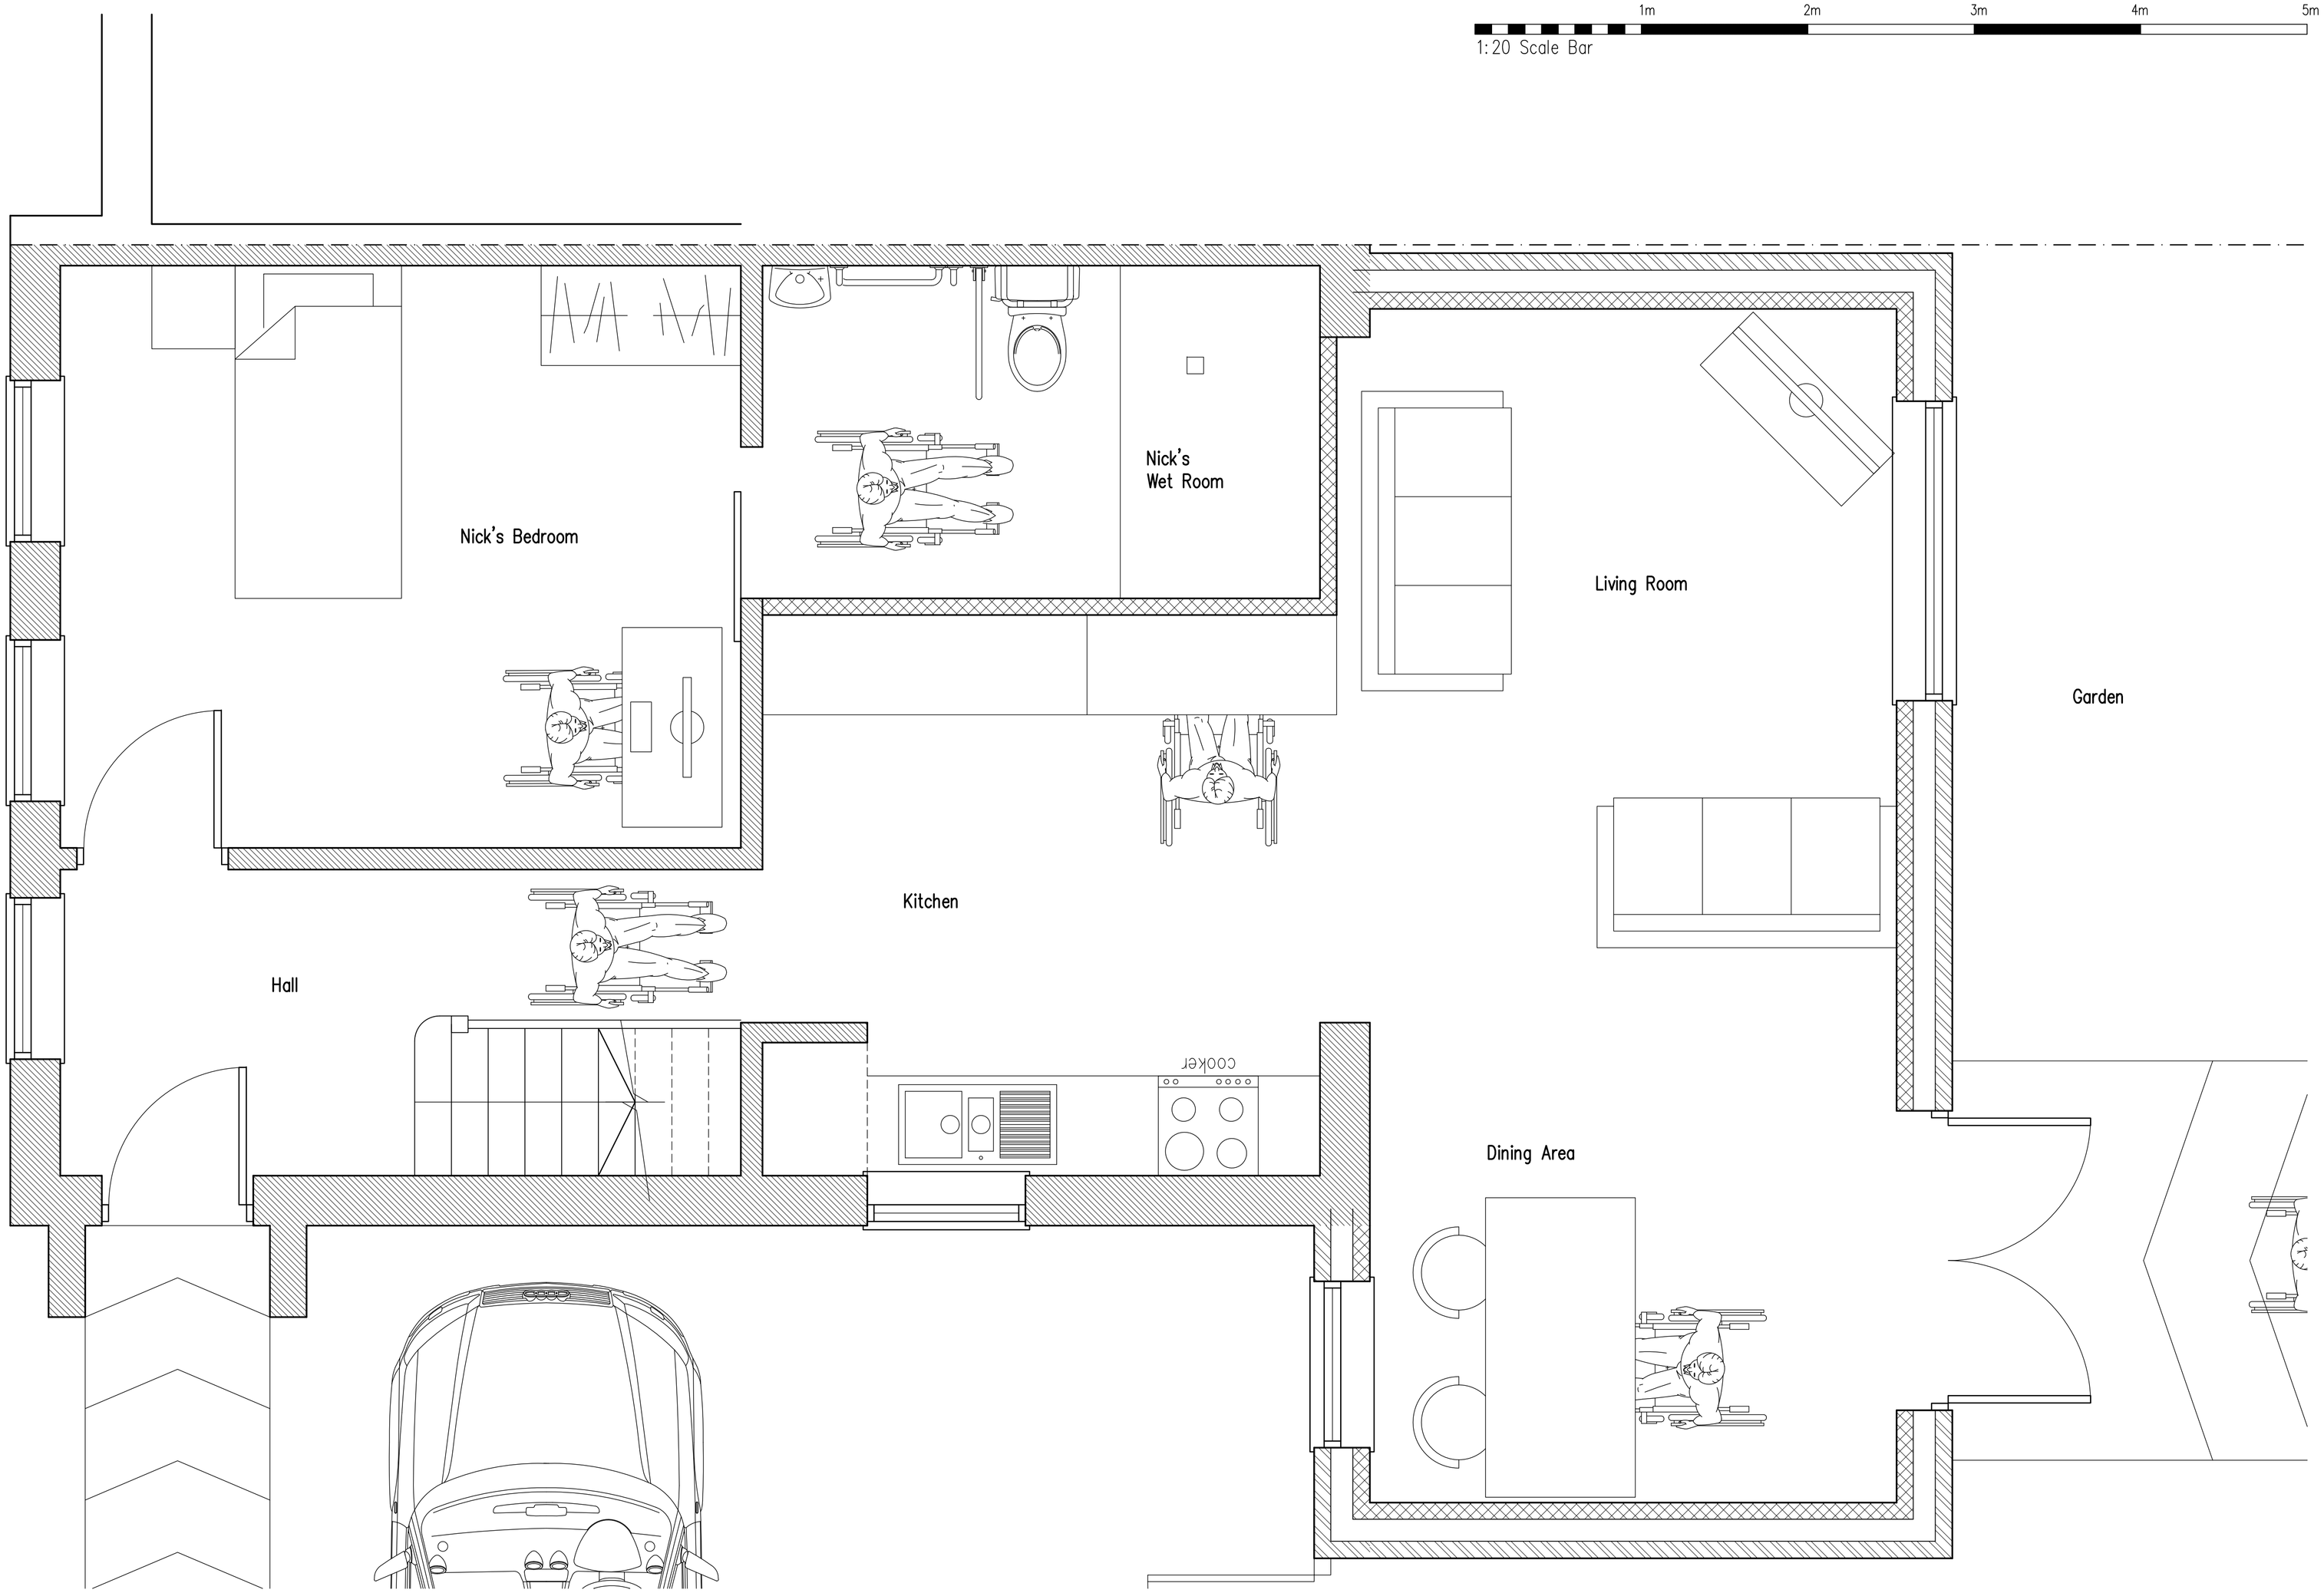

Ground Floor Plan 1:20

Proposed Single Storey Rear Exetension and Internal Alterations at: 30 Meadow Road BN11 2SG

rja Planning & Building Consultants Ltd.
9 Sea Spray Avenue
Shoreham-By-Sea
West Sussex BN43 5PR
t: 01273 467297 mob: 07971 375739
e: rex@rjapbc.co.uk web: www.rjapbc.co.uk

Chartered Institute of Architectural Technologists

PROJECT: 30 Meadow Road, Worthing BN11 2SG			
DRAWING TITLE: Proposed Floor Plans			
CLIENT: Charlotte Woodham & Paul Simpson	DWG NO: 24967–02	REVISION:	
SCALE: 1:20 @ A1	DATE: 12.03.24	DRAWN: rex	