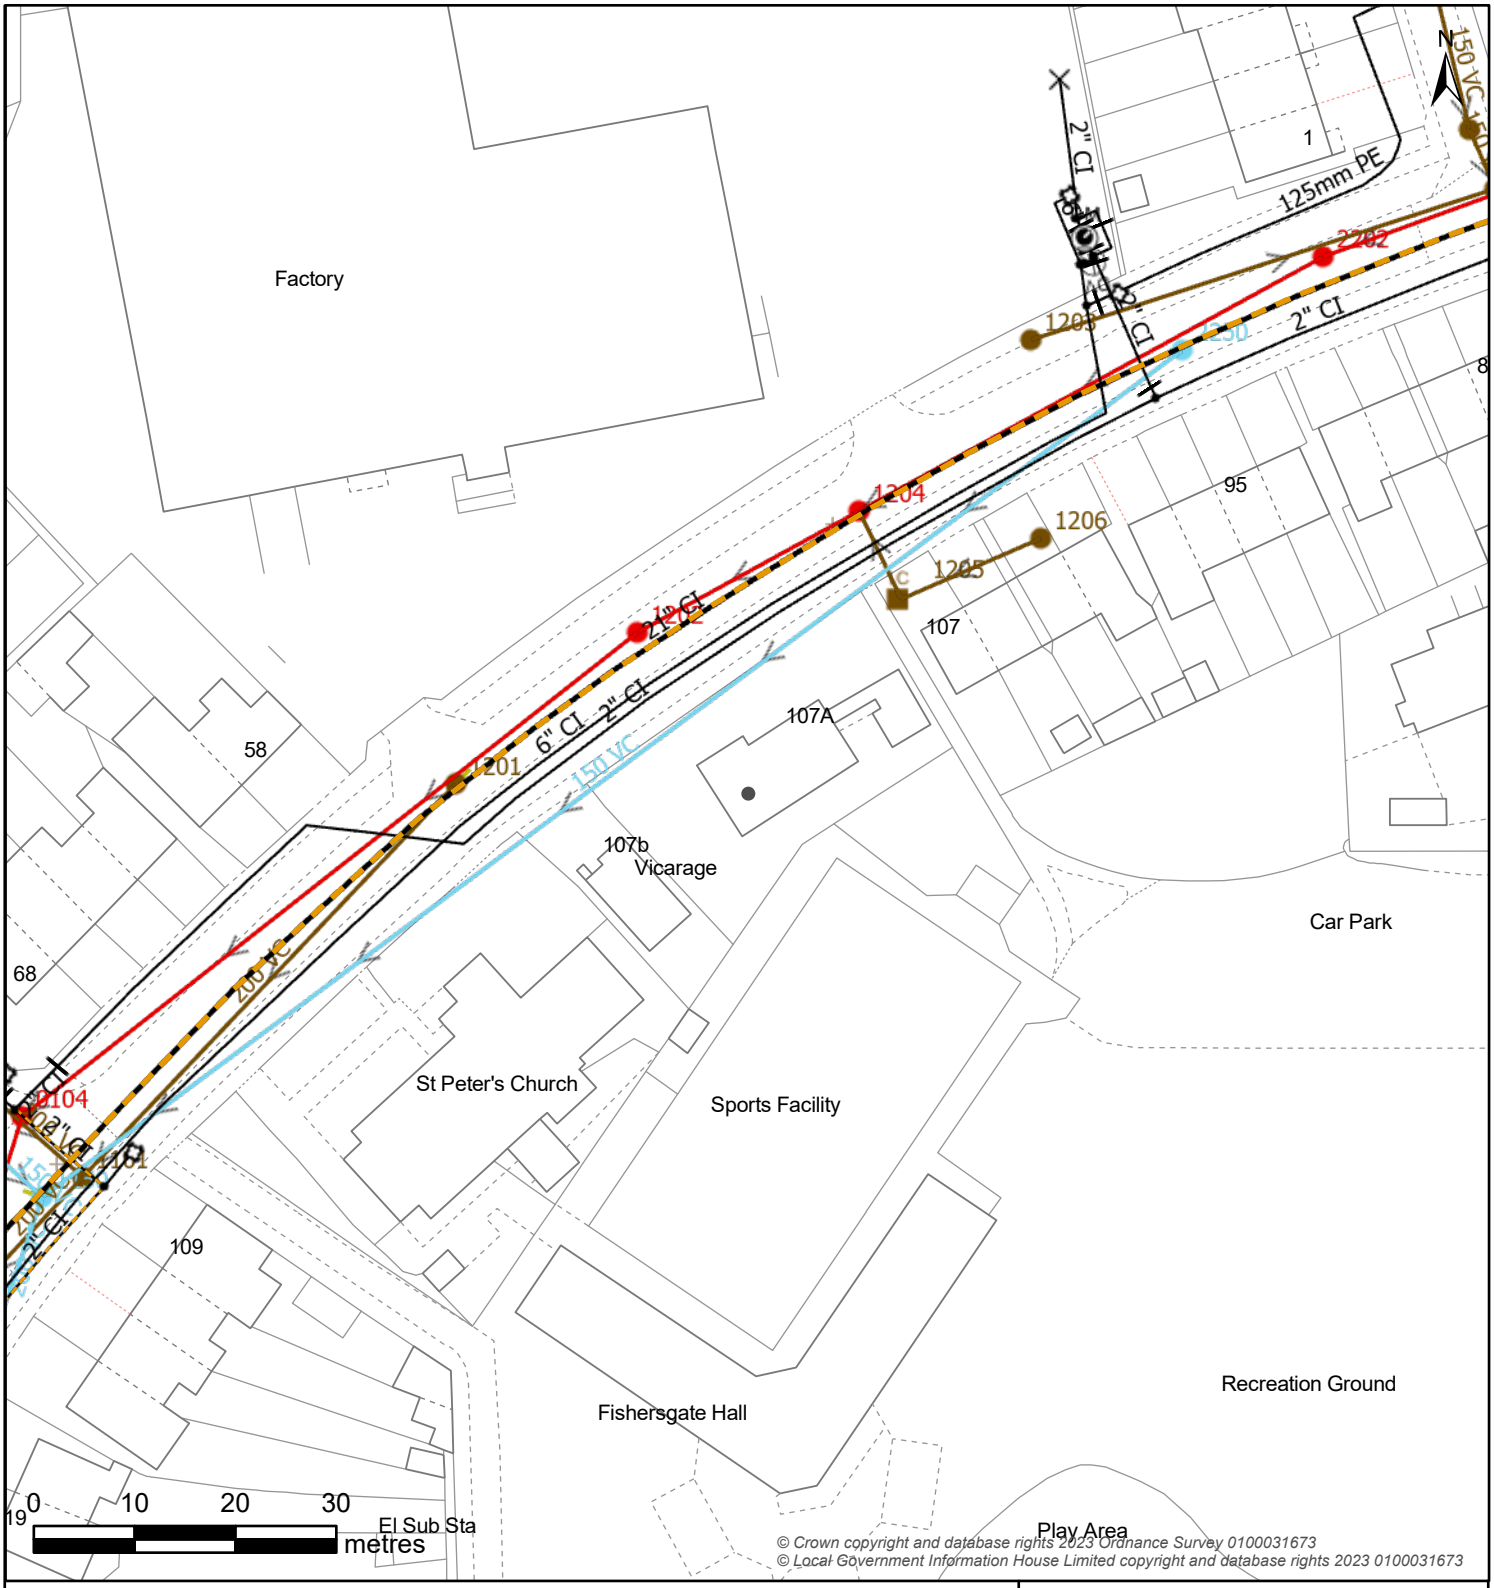


© Crown copyright and database rights 2023 Ordnance Survey 0100031673
© Local Government Information House Limited copyright and database rights 2023 0100031673

Controllable Valve: Damboards | Penstock | Valve

Flow Control: Anti Flood Device | Pumped Anti Flood Device | Reflux Valve

Inlet-Outfall: Inlet | Outfall

Manhole: BIF Bifurcation | Cascade | CP Catchpit | Head Of Public Sewer | IC Interceptor Chamber | Manhole | S Soakaway | WO Washout

Outfall Headworks: Outfall Headworks

Overflow Chamber: CSO Combined Sewer Overflow | EMO Emergency Overflow

Pipe Bridge: Pipe Bridge

Pumping Station: Micro Pumping Station | Pumping Station

Sewer Level Monitor: Sewer Level Monitor

Storage: Storm Tank | Tidal Storage Tank

Treatment Works: Treatment Works

Weir: Weir

Wastewater Site: Wastewater Site

Wastewater Pipe
- Culverted Water Course
- Drain
- Outfall
- Overflow
- Rising Main
- Sewer
- Syphon
- Tank Sewer
- Trunk Sewer
- Vacuum Main
- Decommissioned Pipe

Wastewater Use
- Foul
- Combined
- Sludge
- Treated Effluent
- Surface Water
- Private

Developer Services: Build Over Agreement | Section 104

Wastewater Area: Catchment | Sub-Catchment

Map Title: SW Print

Printed By: Sanjay.Boregowda

Date Printed: 05/03/2024

Map Scale: 750

The positions of pipes on this plan are believed to be correct, but Southern Water Services Ltd accept no responsibility in the event of inaccuracy. The actual positions should be determined on-site

WATER for LIFE from Southern Water