1:200 north elevation:

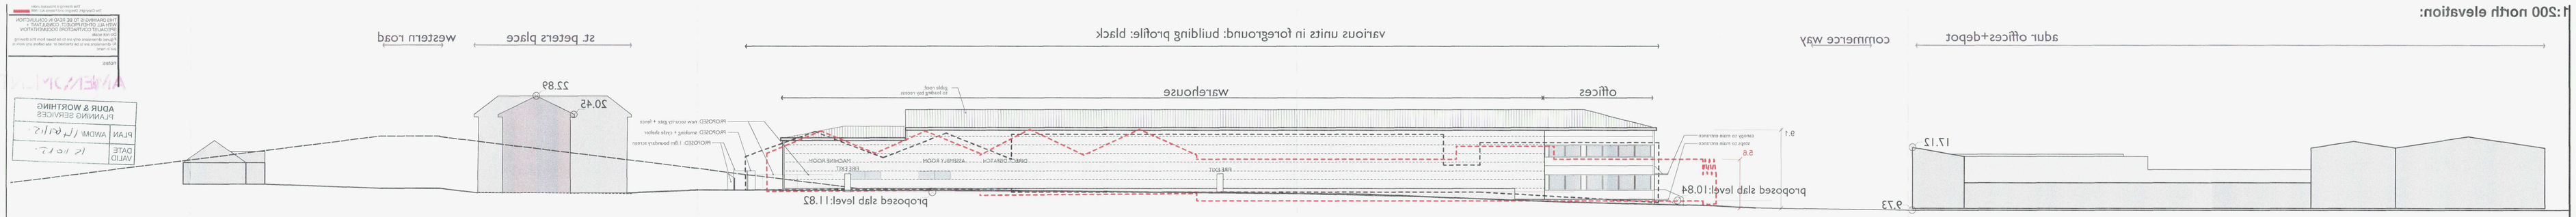

1:200 west elevation:

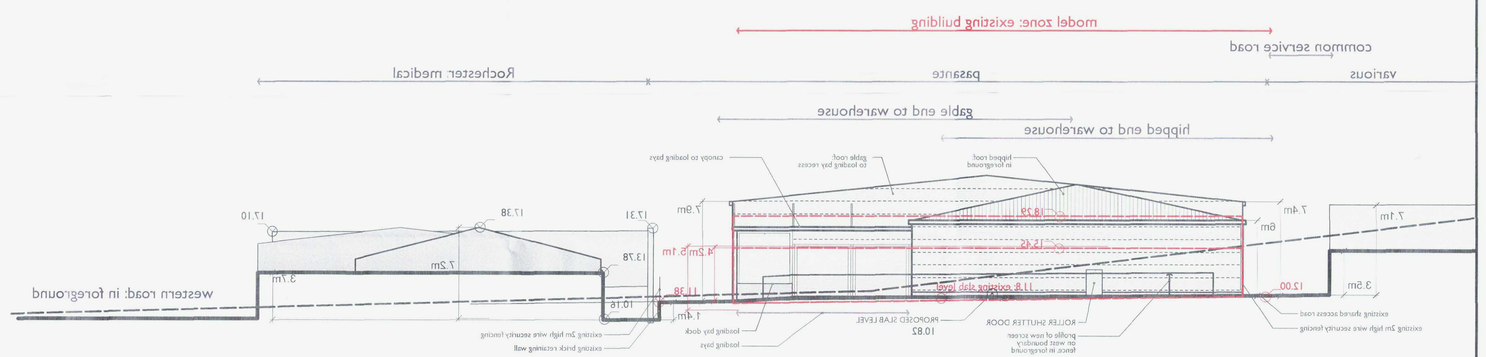
model zone: existing building
common service road
various
pazante
Rochester medical
hipped end to warehouse
gable end to warehouse
western road: in foreground
existing 2m high security fencing
