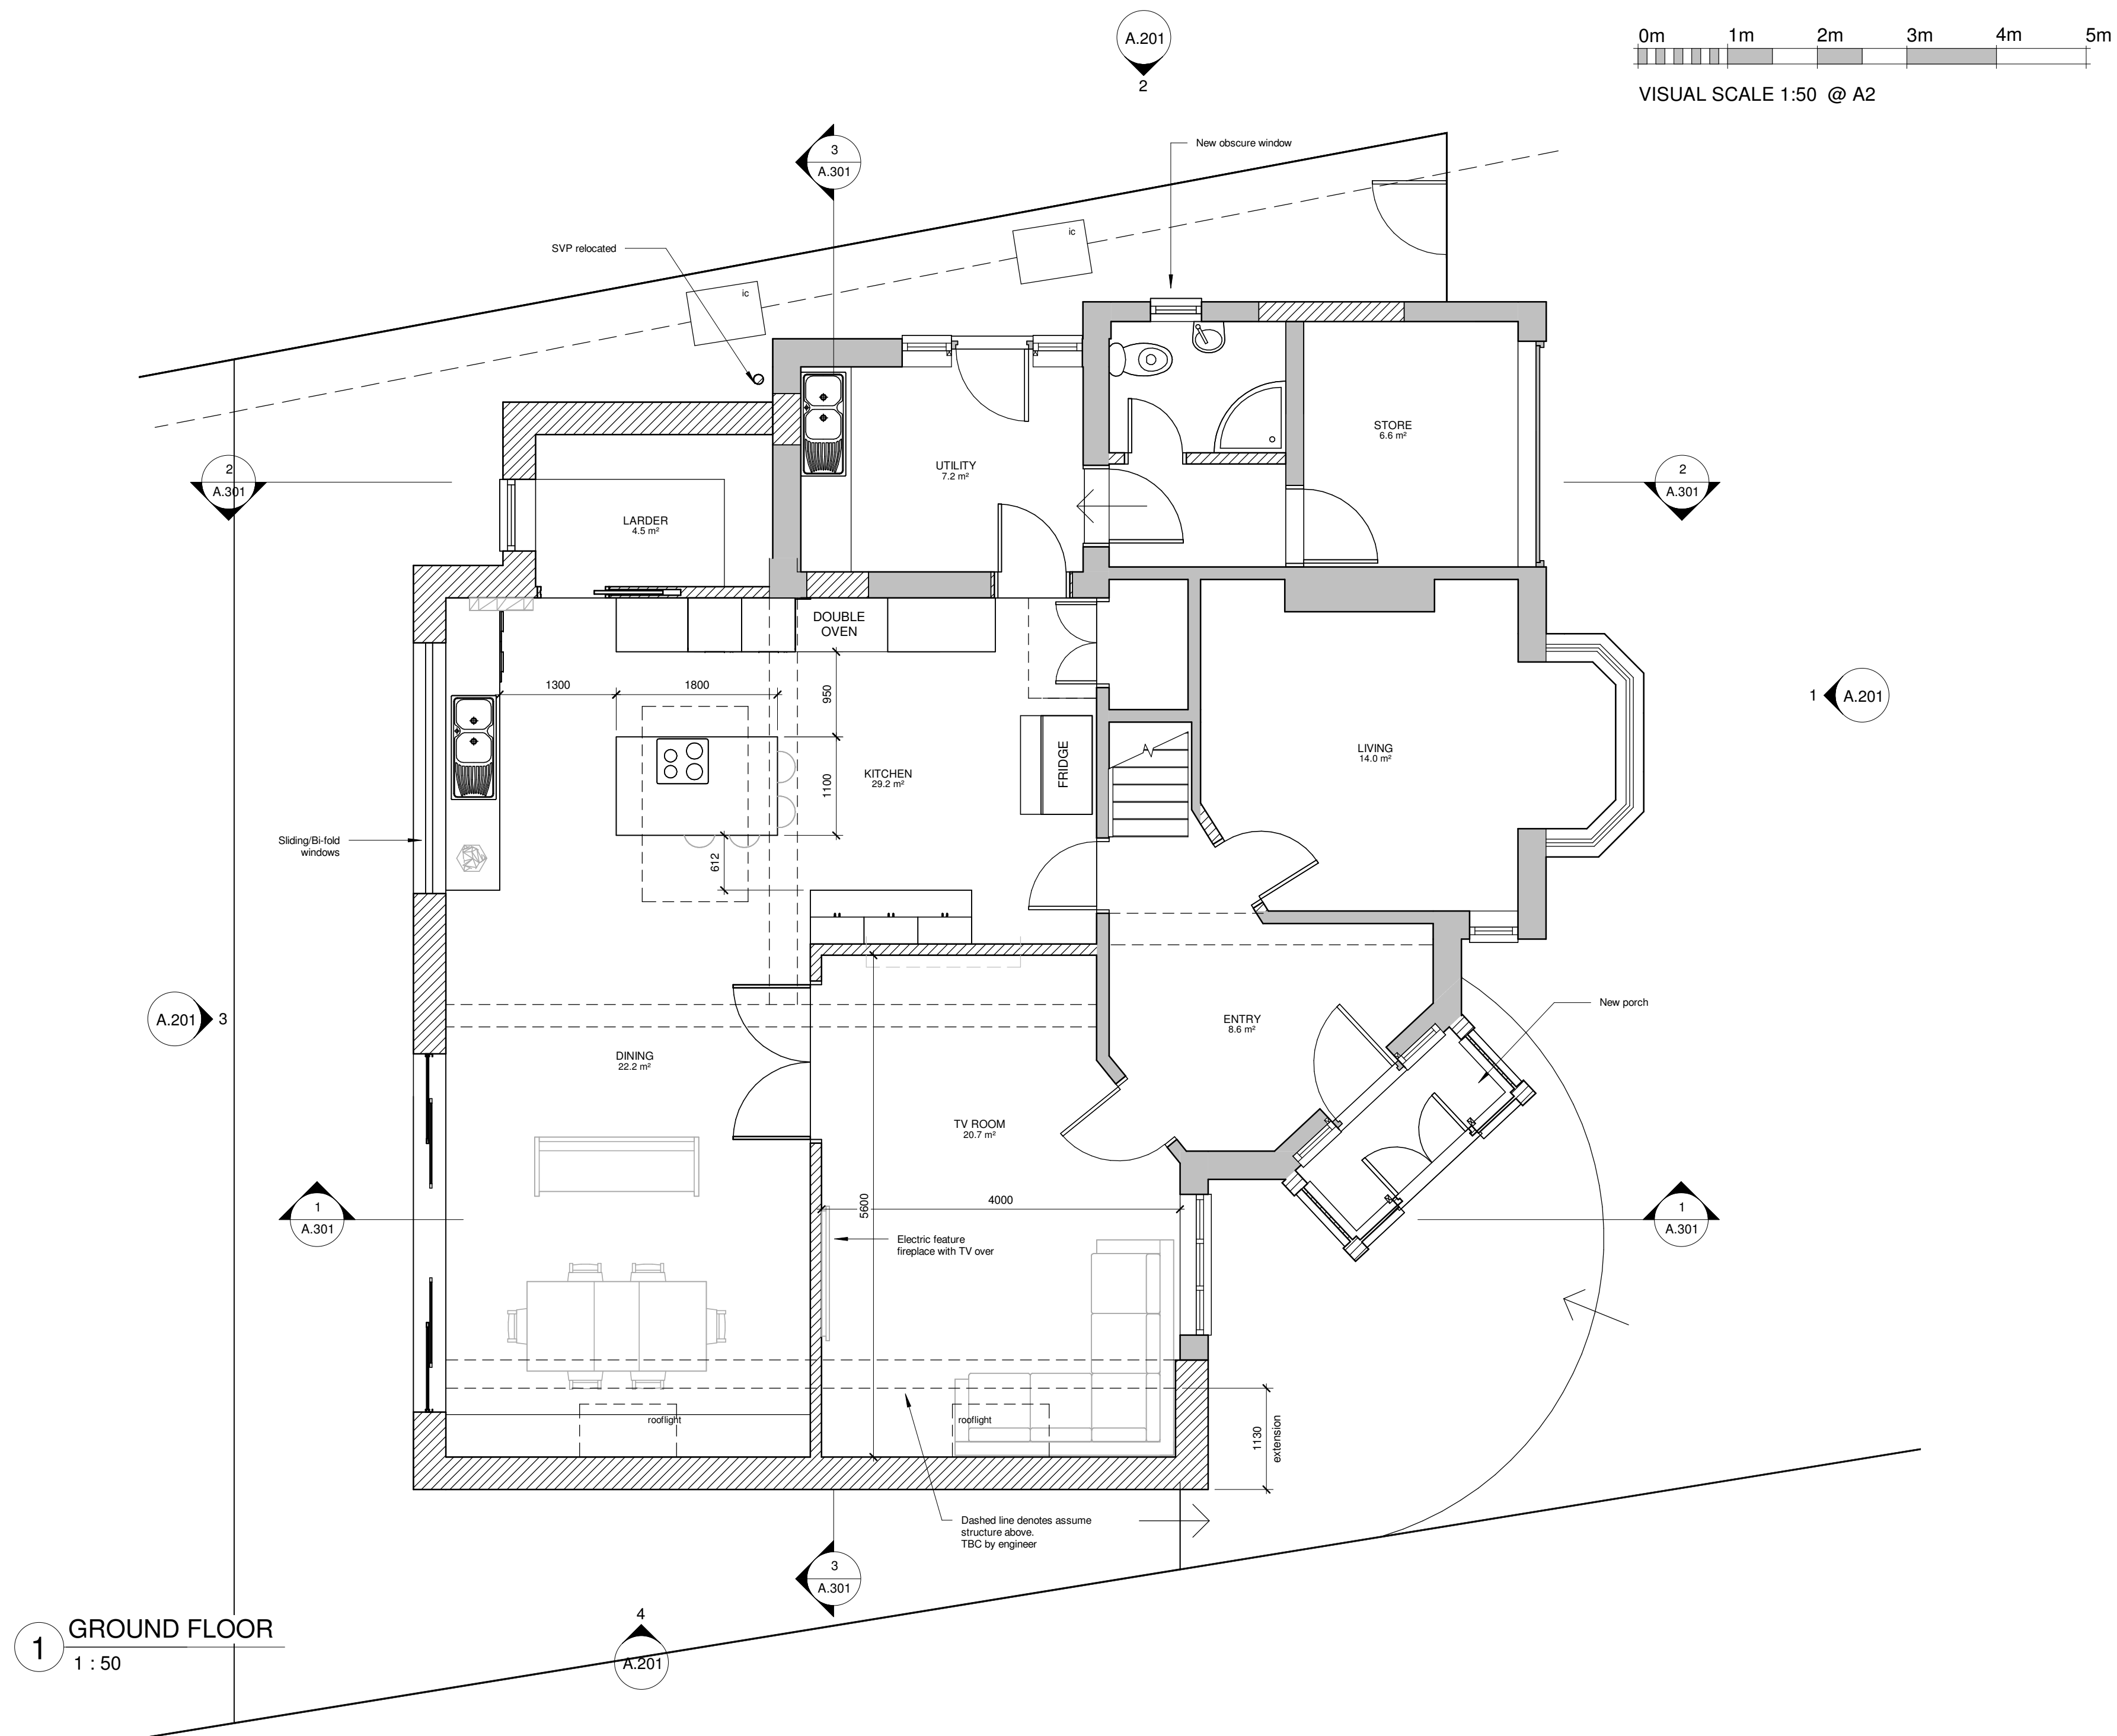


[illegible]

PROJECT Proposed Extensions & Alterations

TITLE	Proposed Ground Floor
-------	-----------------------

DRAWN JLB	STATUS Design	DATE 27/10/22
SCALE (@ A2) 1:50	PROJECT NUMBER KD.1386	
DRAWING NUMBER A.102		REV C