


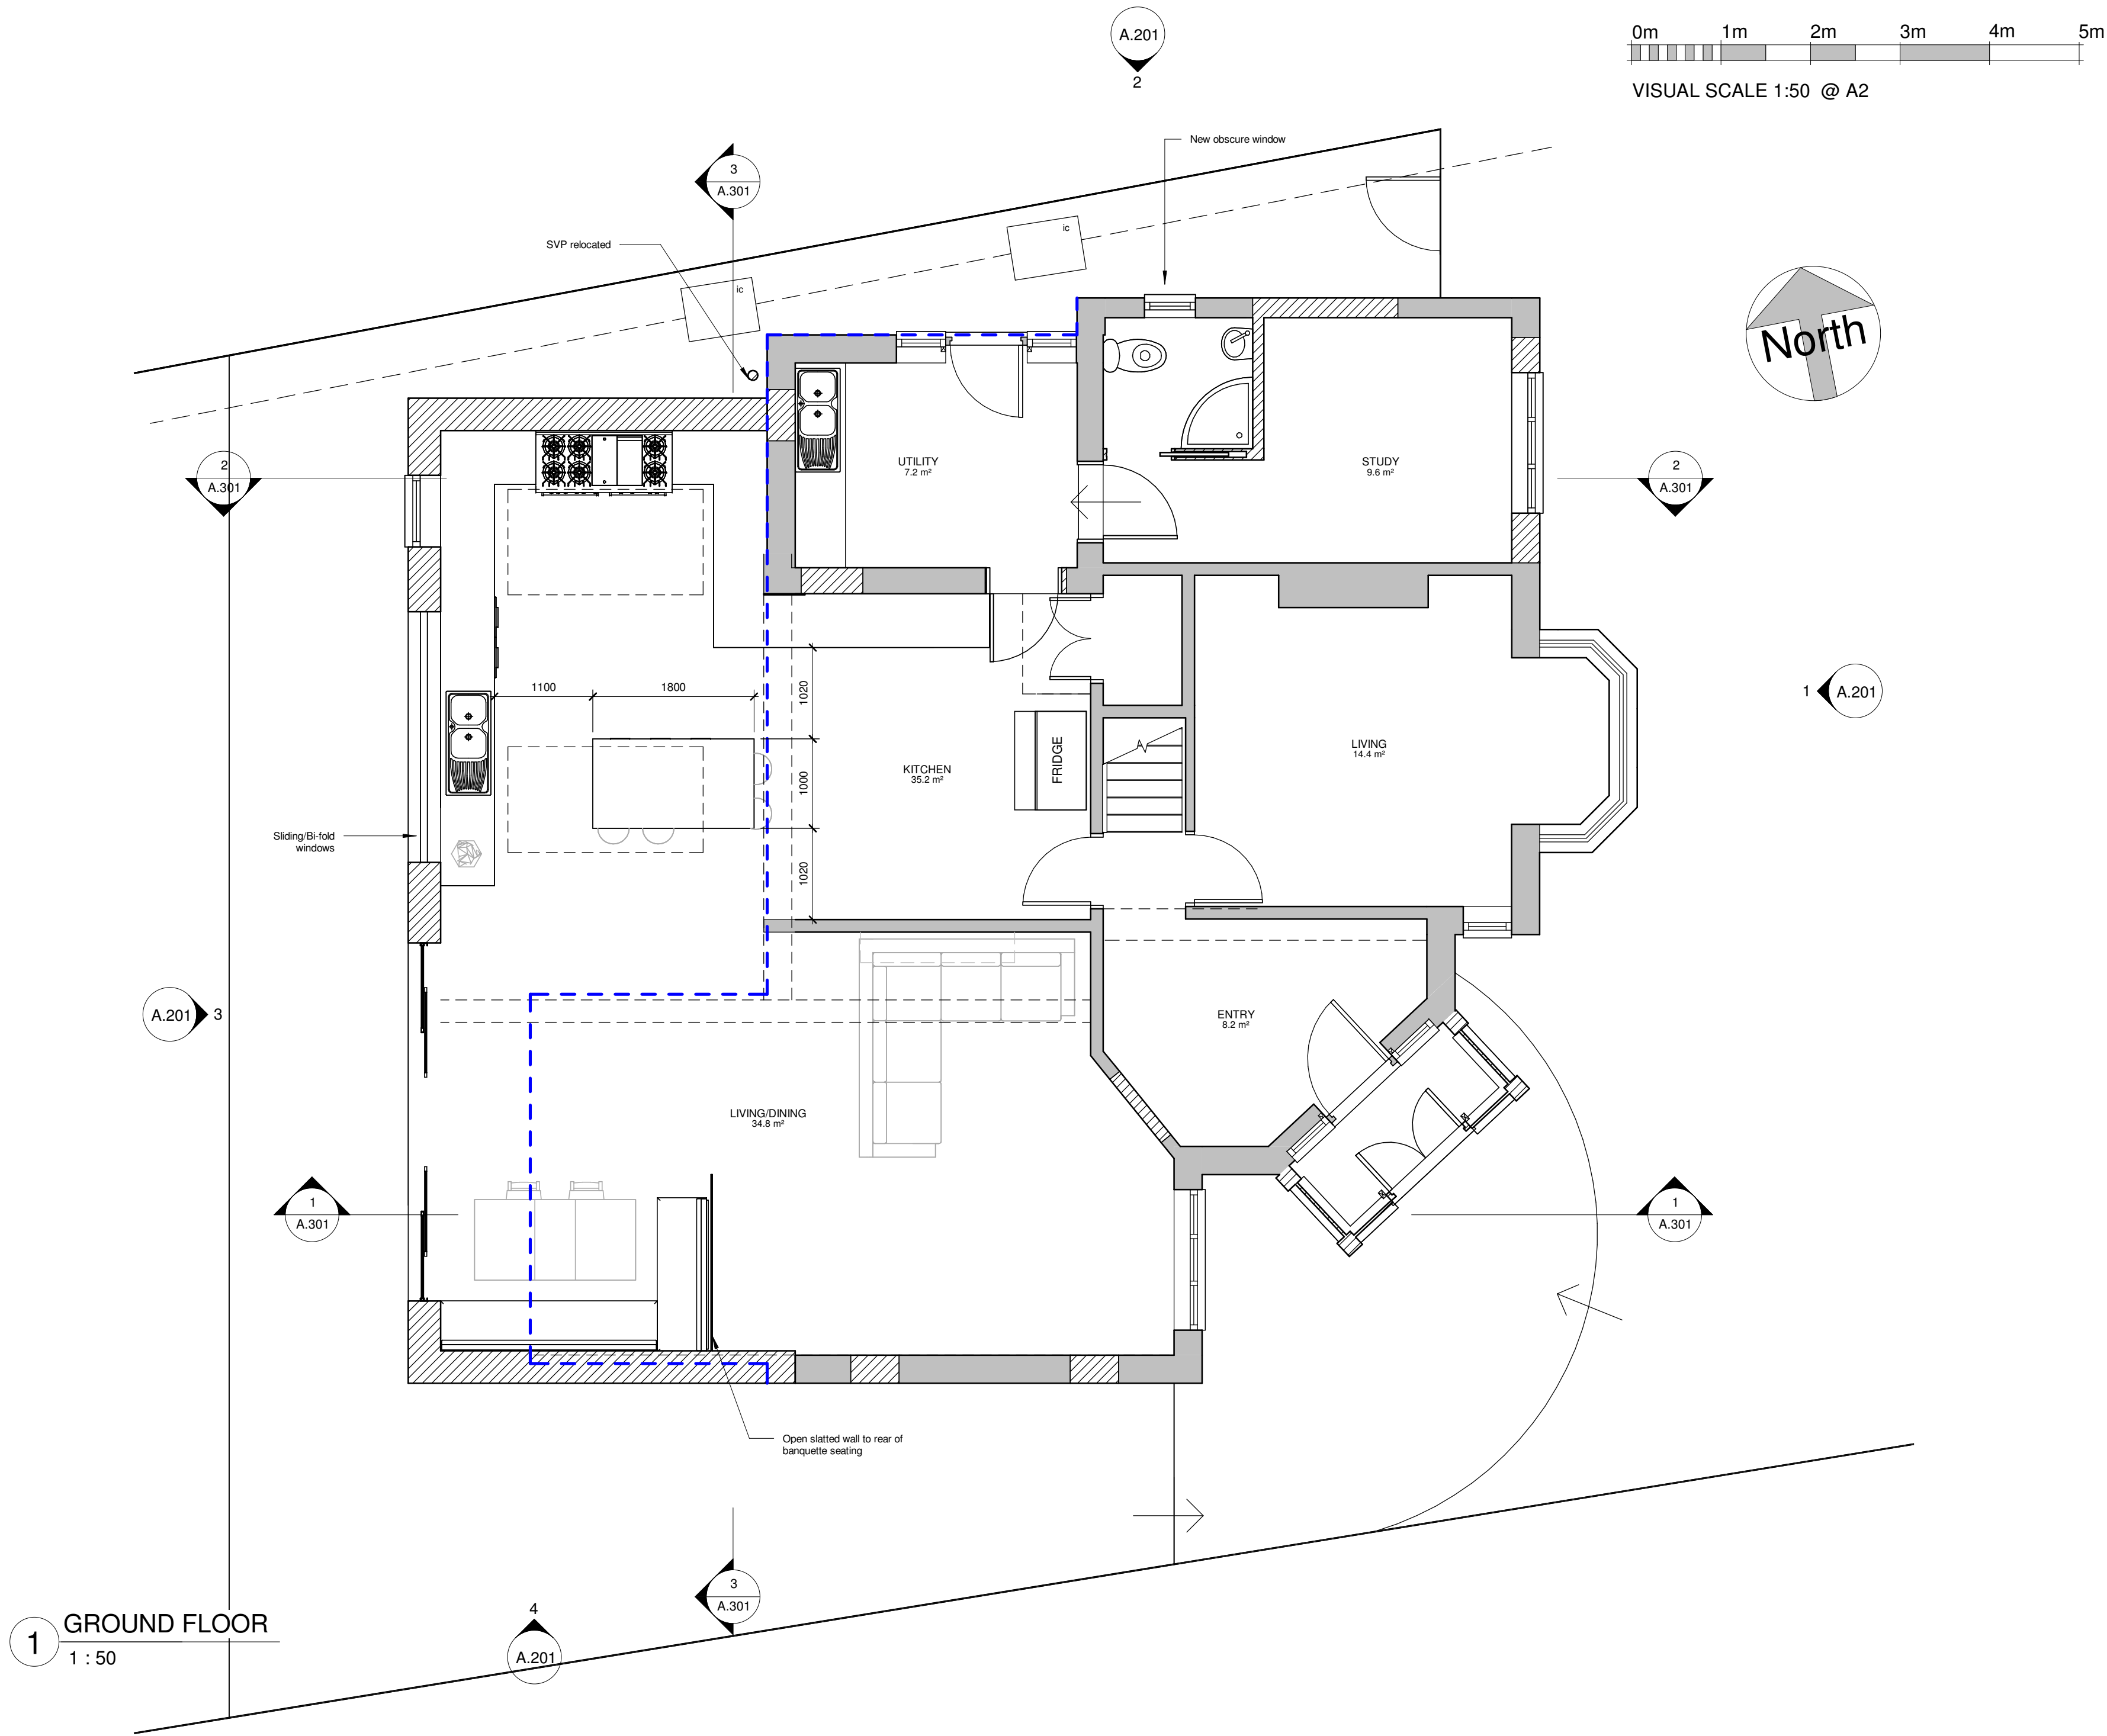

Rev	Description	Date



info@kronadesign.co.uk
kronadesign.co.uk
01903 256150

PROJECT
Proposed Extensions & Alterations

ADDRESS
79 Rectory Road
Worthing
West Sussex

TITLE
Proposed Ground Floor

CLIENT
Martin Rowland

DRAWN JLB	STATUS Design	DATE 27/10/22
SCALE (@ A2) 1 : 50	PROJECT NUMBER KD.1386	
DRAWING NUMBER A.102		REV E